

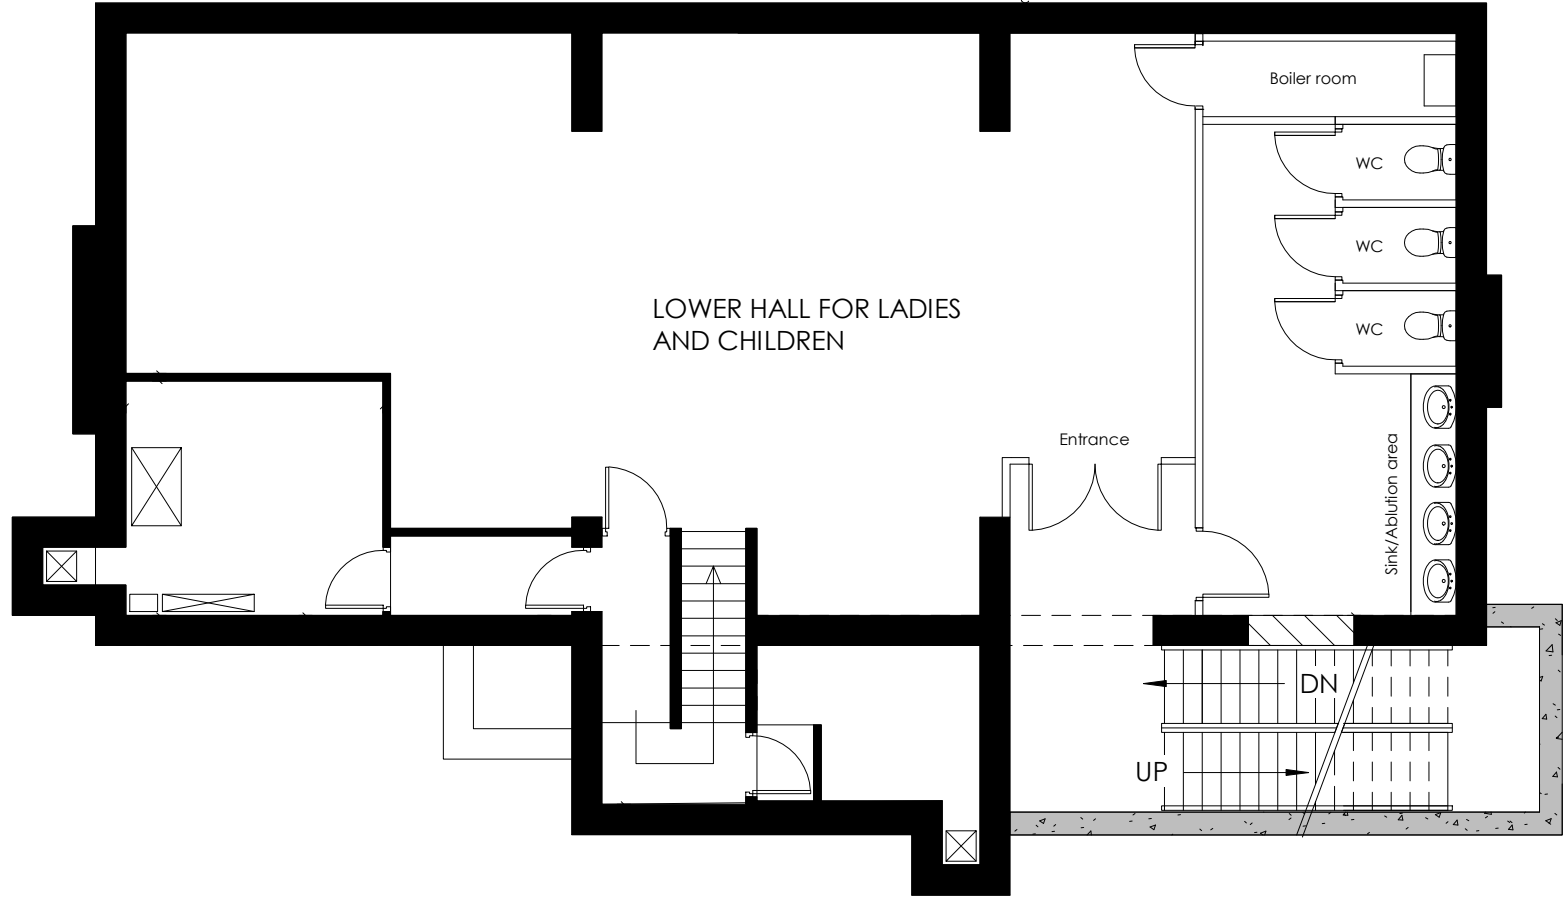


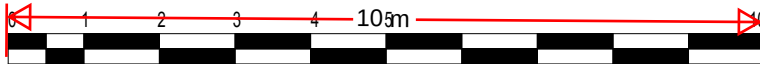

Proposed Basement Plan
1 : 100

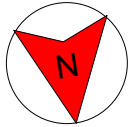

GRAPHIC SCALE: 1:100

No .	Description	Date	St Hilda's Way, Gravesend DA12 4AZ	Client			REF	REV
				Gravesham Muslim Centre				
				Date	Sheet number	Scale (@ A3)		
				Oct 2023	PL/GMCEC/SD105	1 : 100		
				Drawn	Sanaa Designs			
				MMK				
				Checked by	18 Grenadier Close Email - sanaadesigns@outlook.com			
			TK	Rainham, Kent Mobile - 07583 437570				
				ME8 8NQ				