

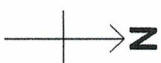


Proposed Bickle and 21 co-ordinations and, CRANES

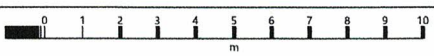

OS MasterMap 1250/2500/10000
scale
Wednesday, July 3, 2019, 10:15
CM-00811515
www.centremapslive.co.uk

1:200 scale print at A4, Centre:
565610 E, 171112 N
©Crown Copyright Ordnance
Survey, Licence no. 100019980

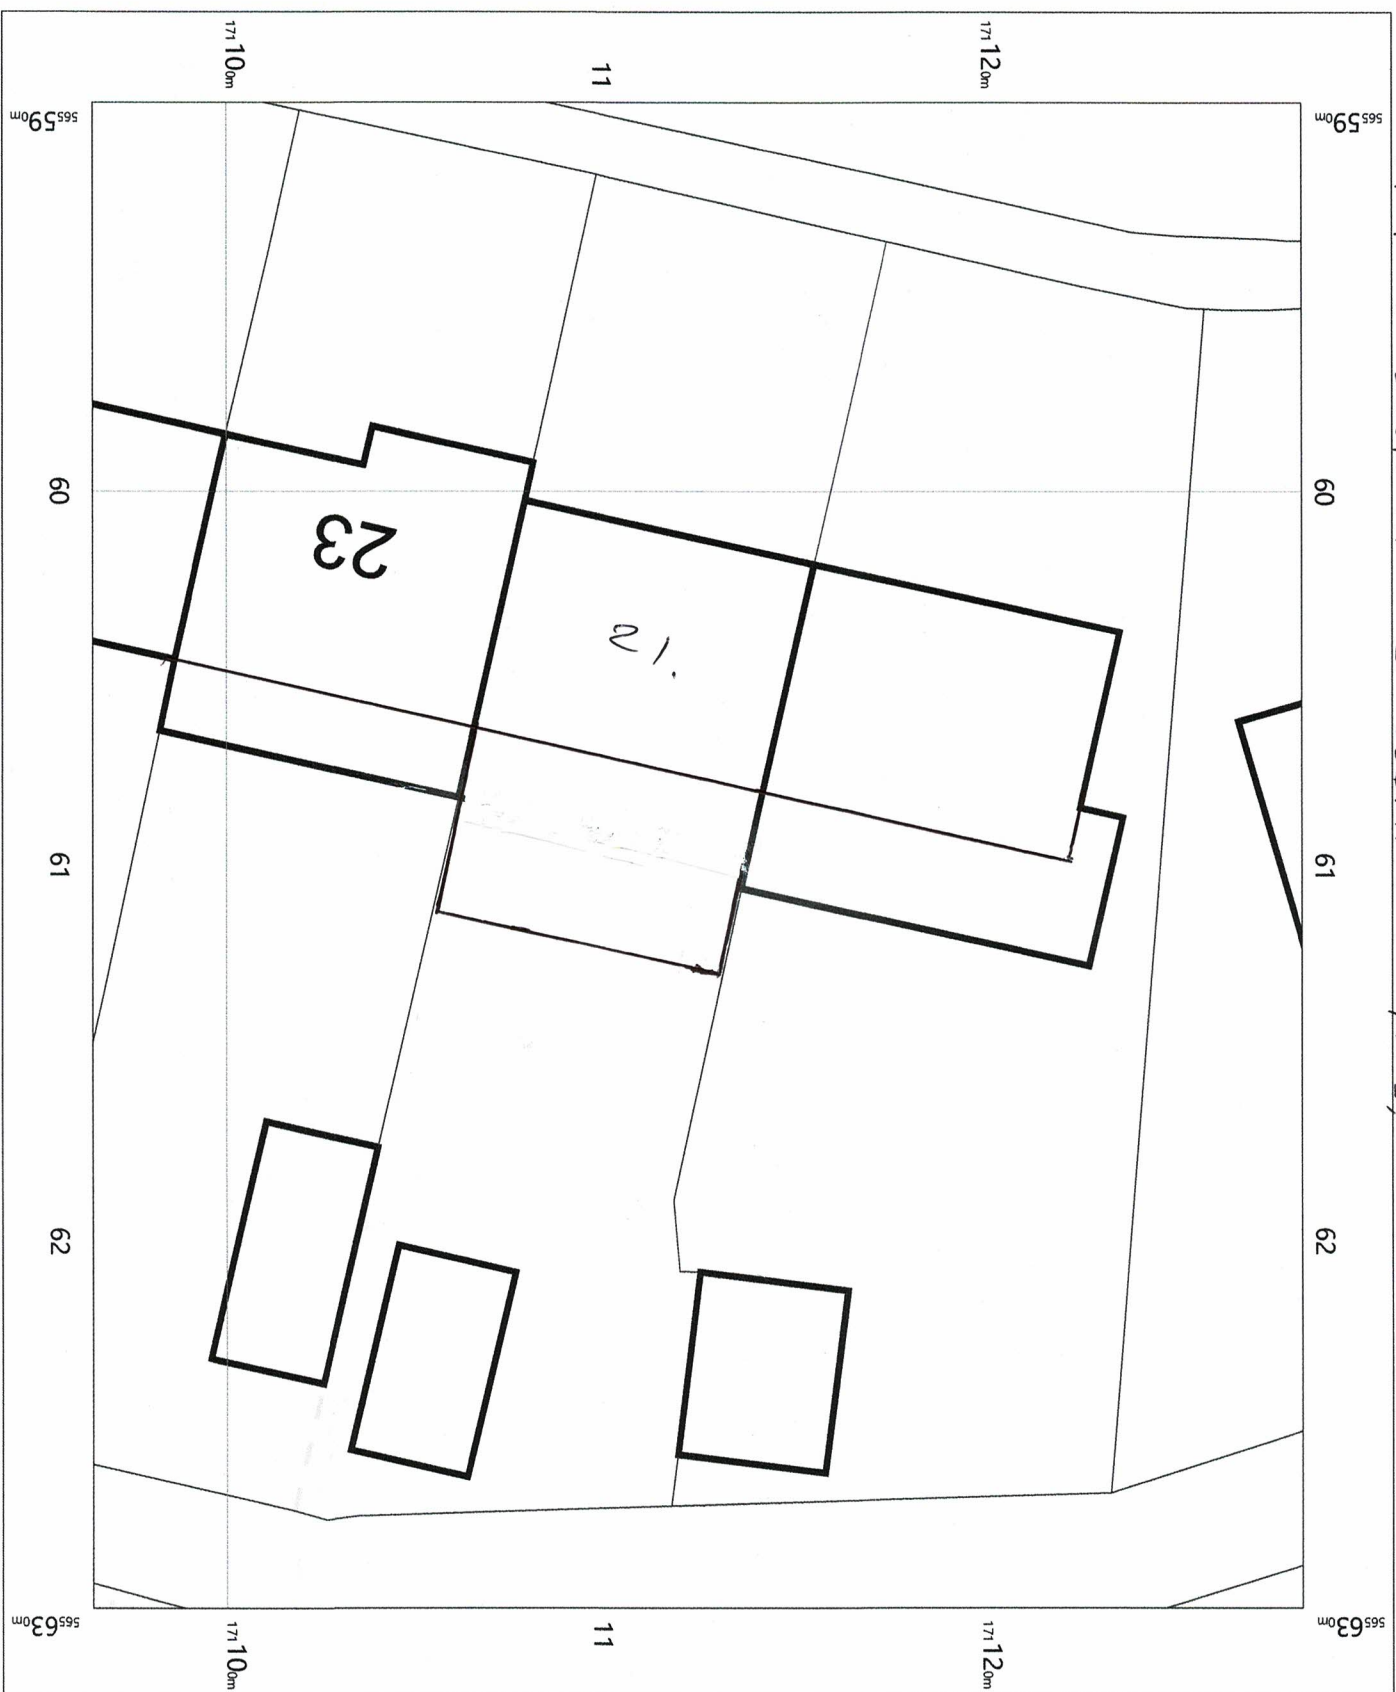

CENTRE
MAPS
LIVE.

FOR A BETTER POINT OF VIEW