
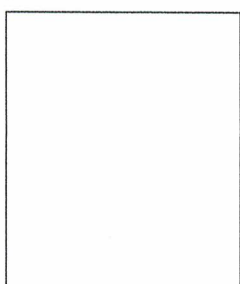
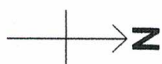
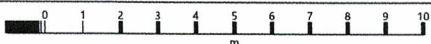


EXTENSION BRICK PANS 21 COOPERATION ADOS, CRANESBROOK

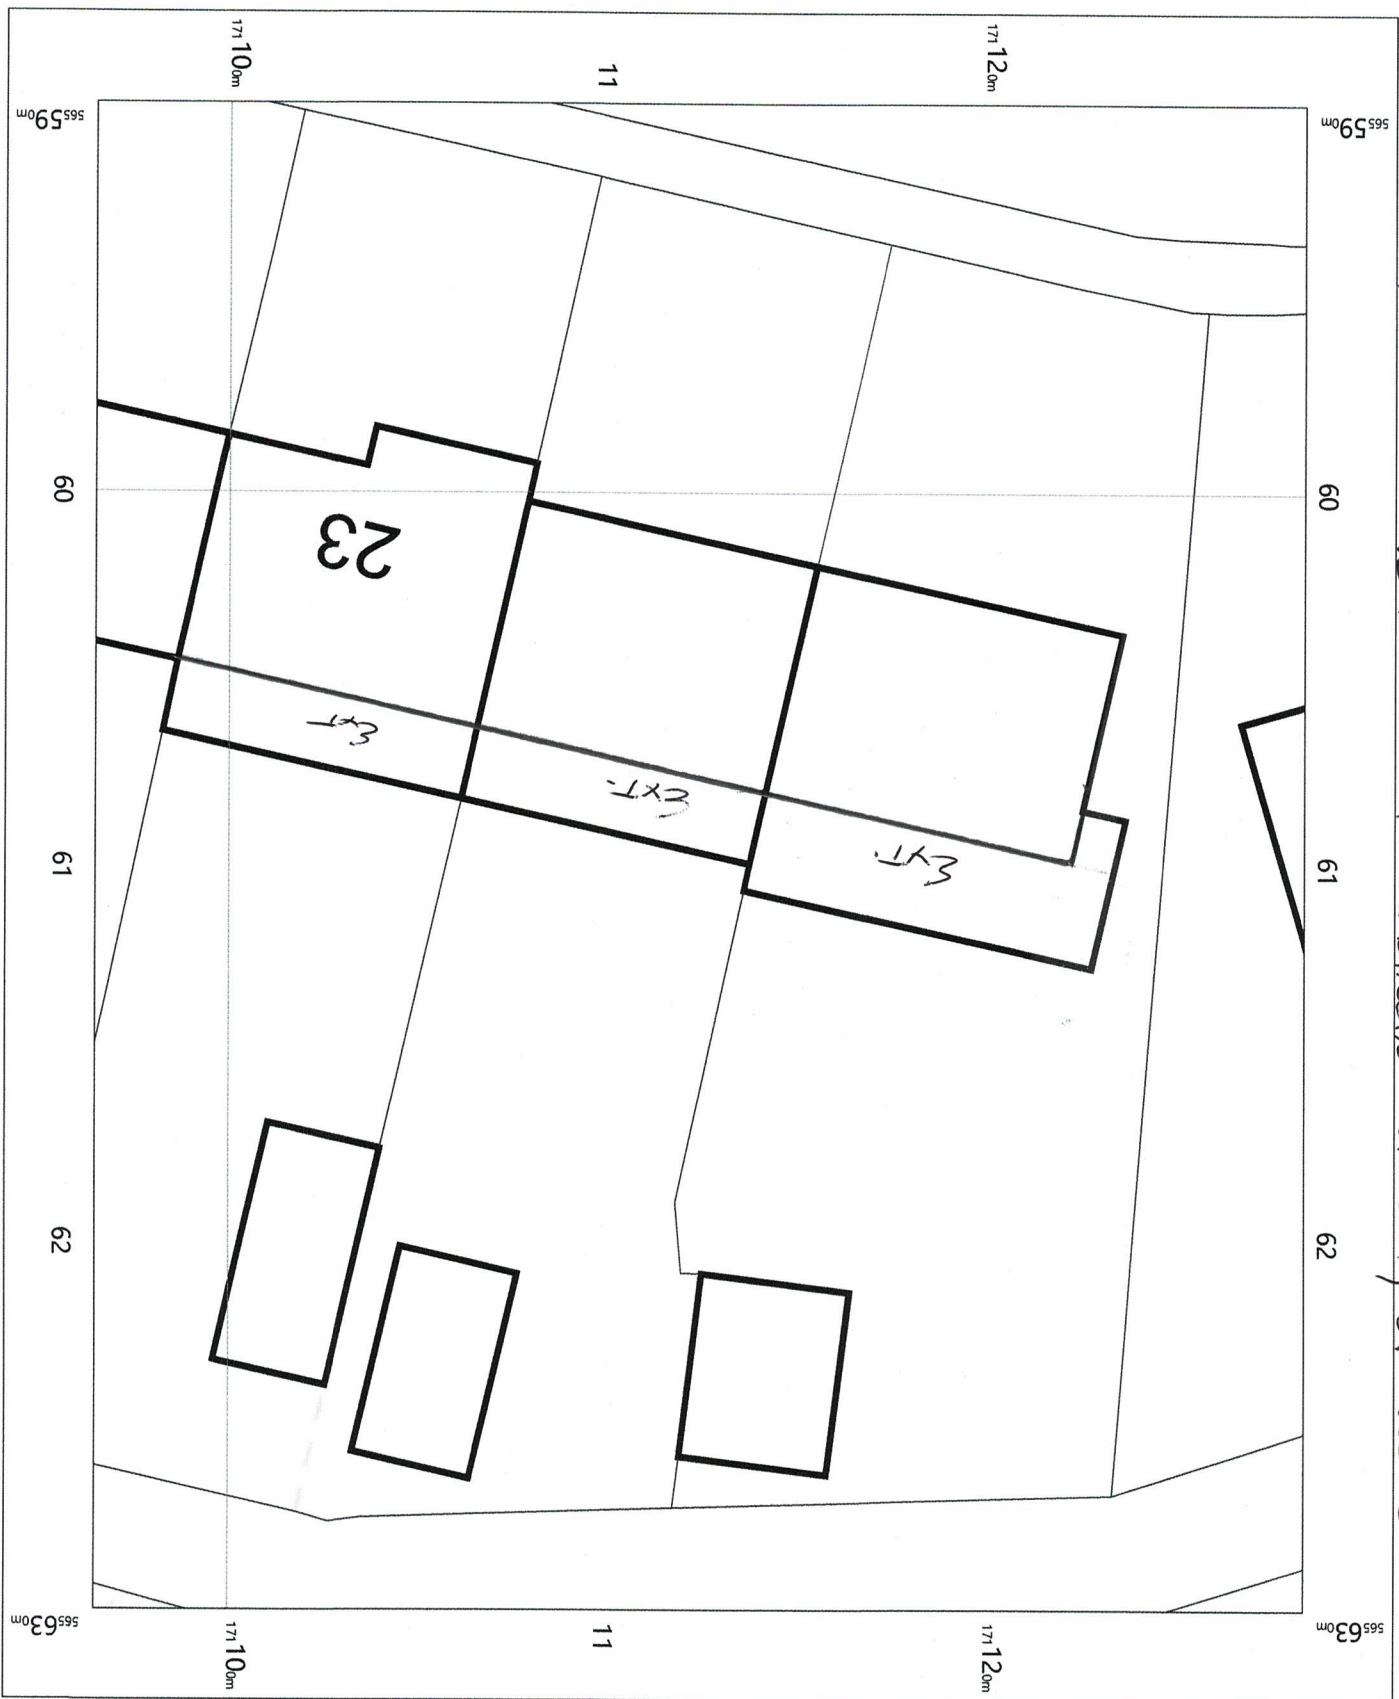

OS MasterMap 1250/2500/10000
scale
Wednesday, July 3, 2019, 10:15
CM-00811515
www.centremapslive.co.uk

1:200 scale print at A4, Centre:
565610 E, 171112 N

©Crown Copyright Ordnance
Survey. Licence no. 100019980

