


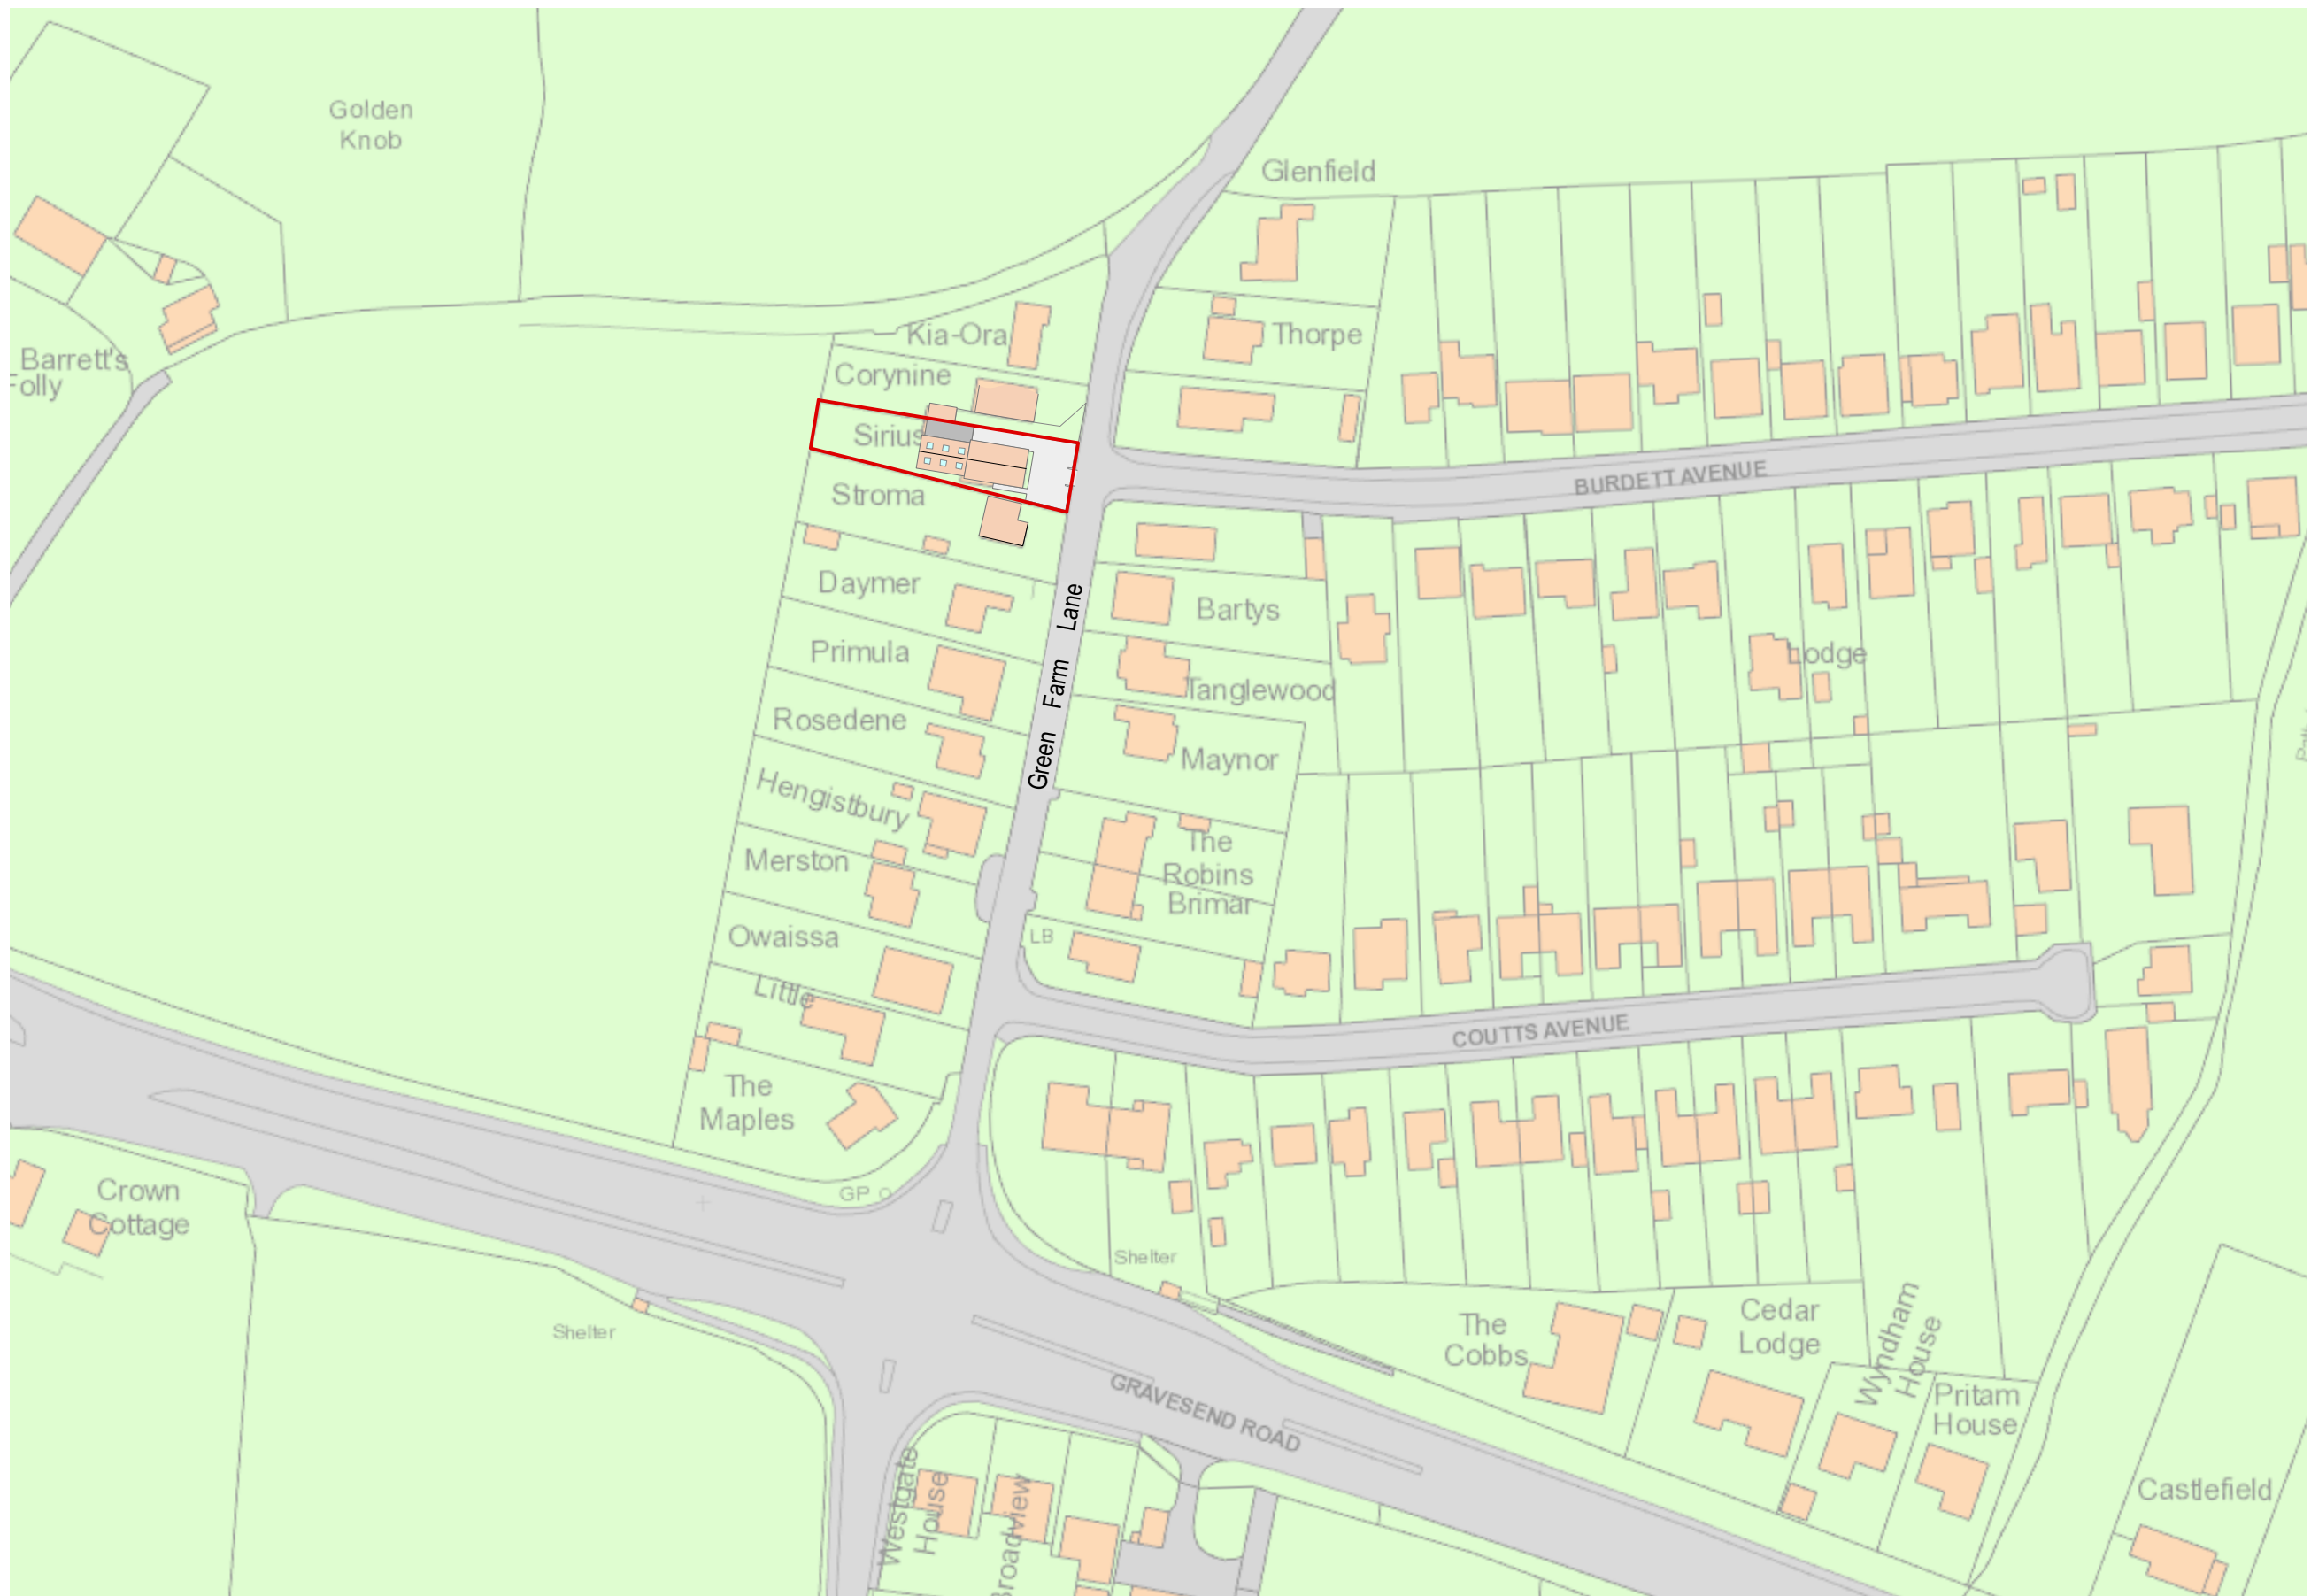

0 25 50 75 100
scale (m) 1-1250 on A3 size print

north

CLIENT; Iain Conochie
PROJECT; Sirius, Green Farm Lane, DA12 3HL
TITLE; location plan
SCALE; 1-1250 DATE; 05/23 DRAWN; GB
DRAWING NUMBER 23-09-01