




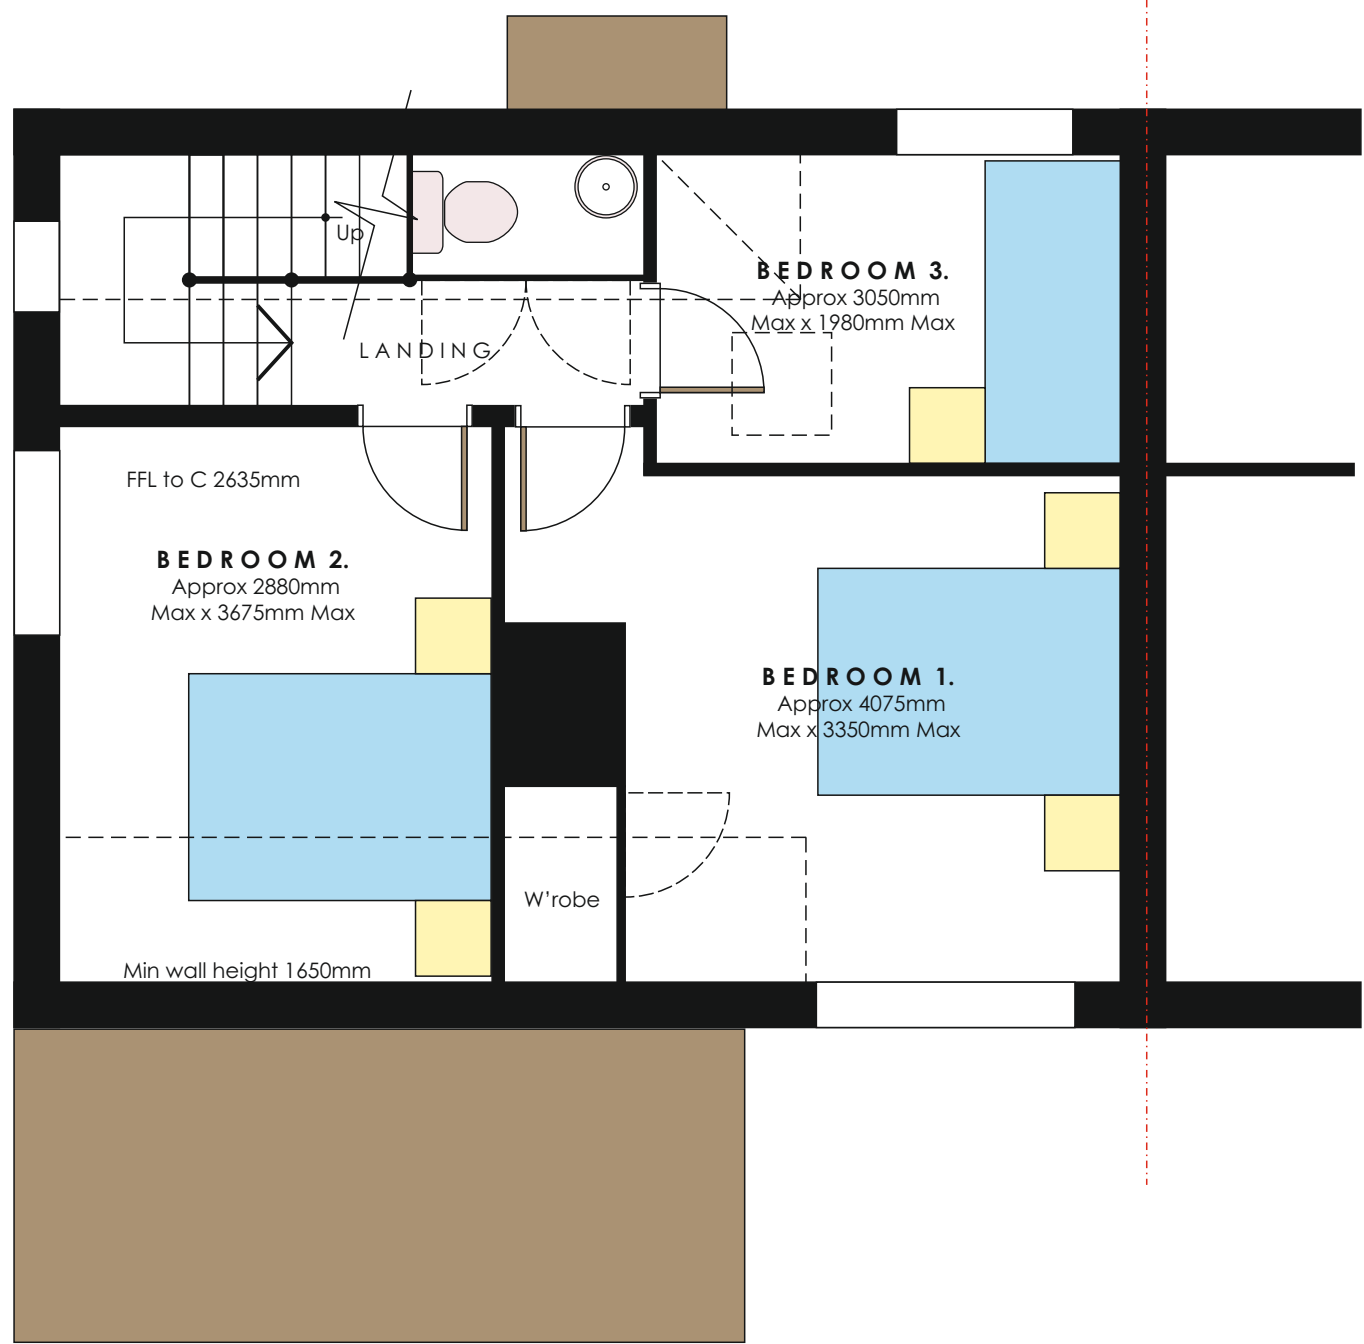


Existing First Floor Plan-1:50
Gross floor area 45.40 SQM

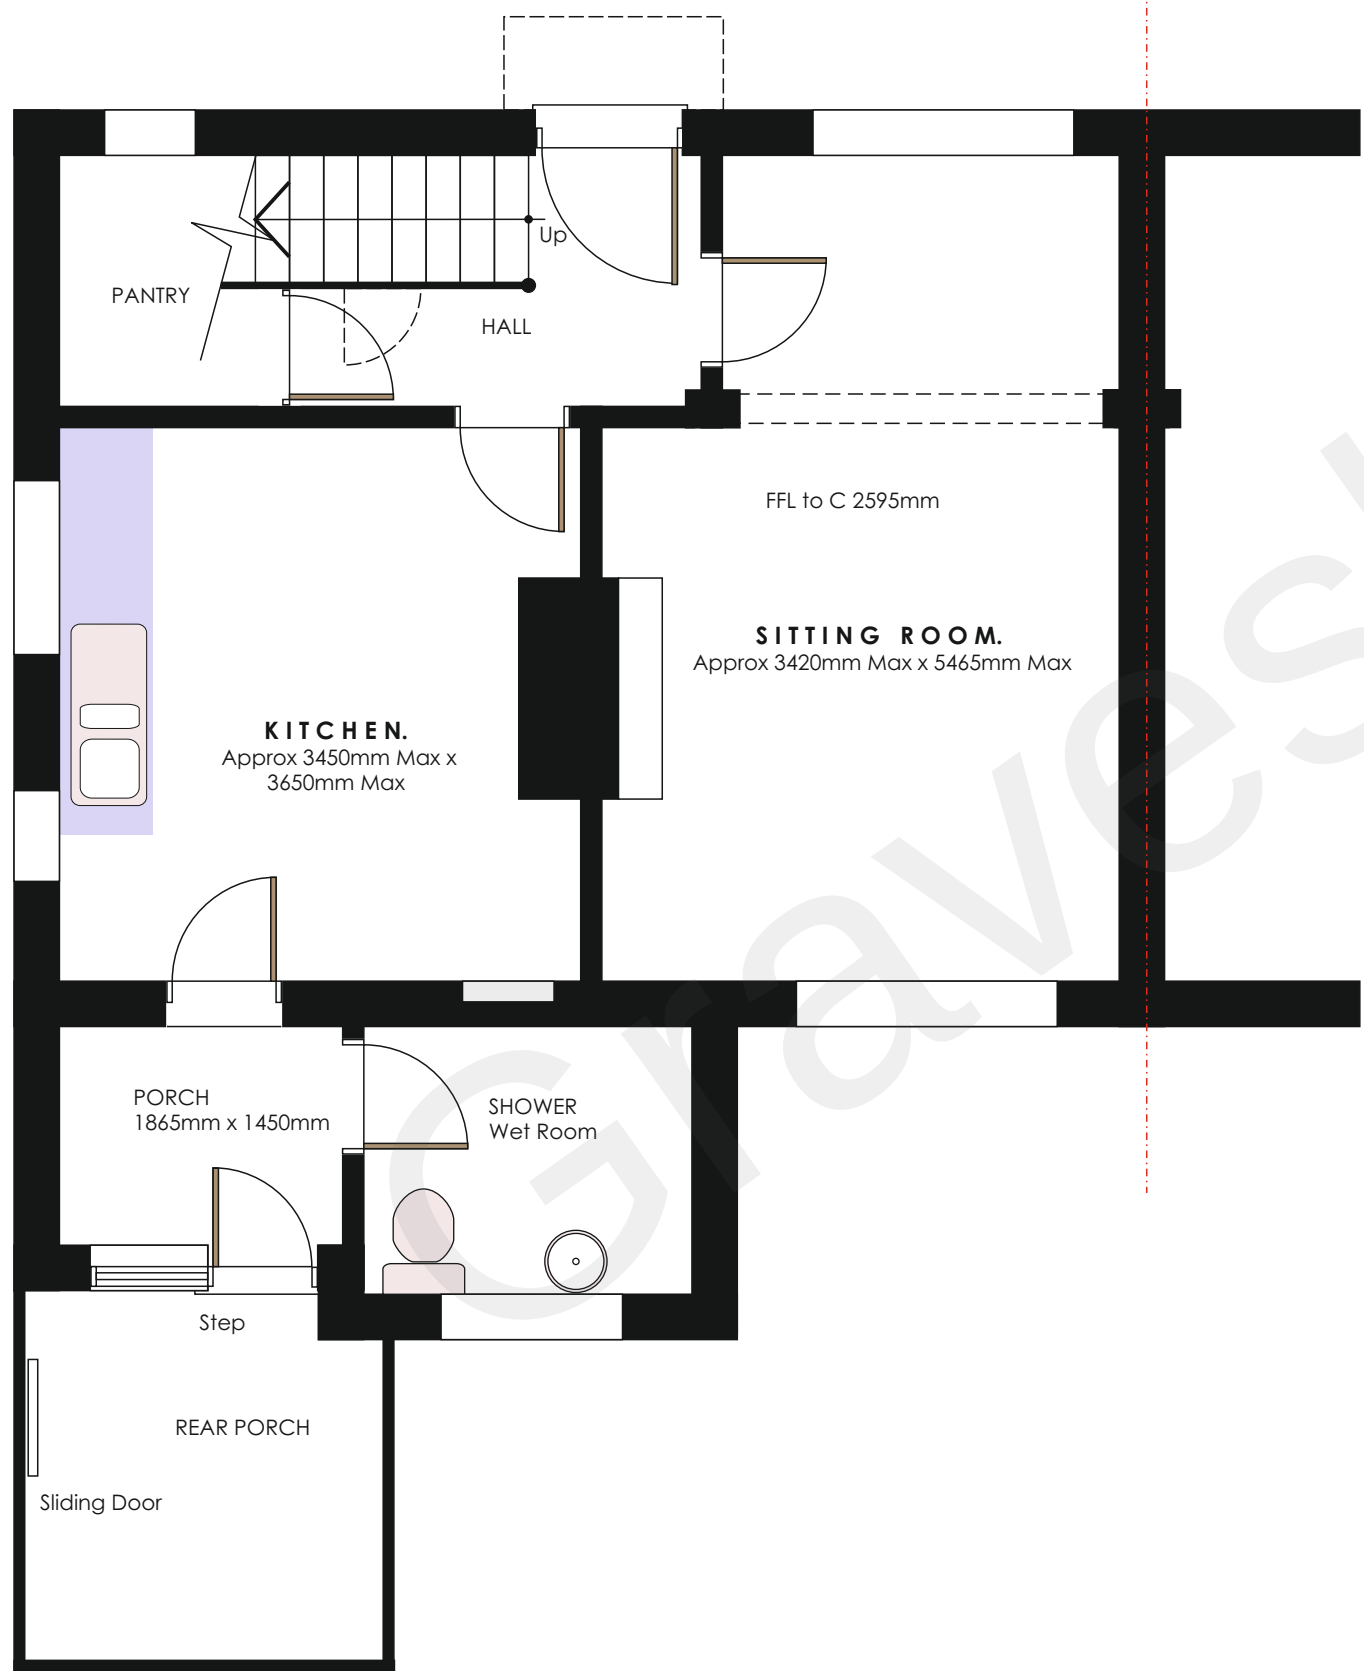


Existing Ground Floor Plan-1:50
Gross Floor Area 60.93 SQM

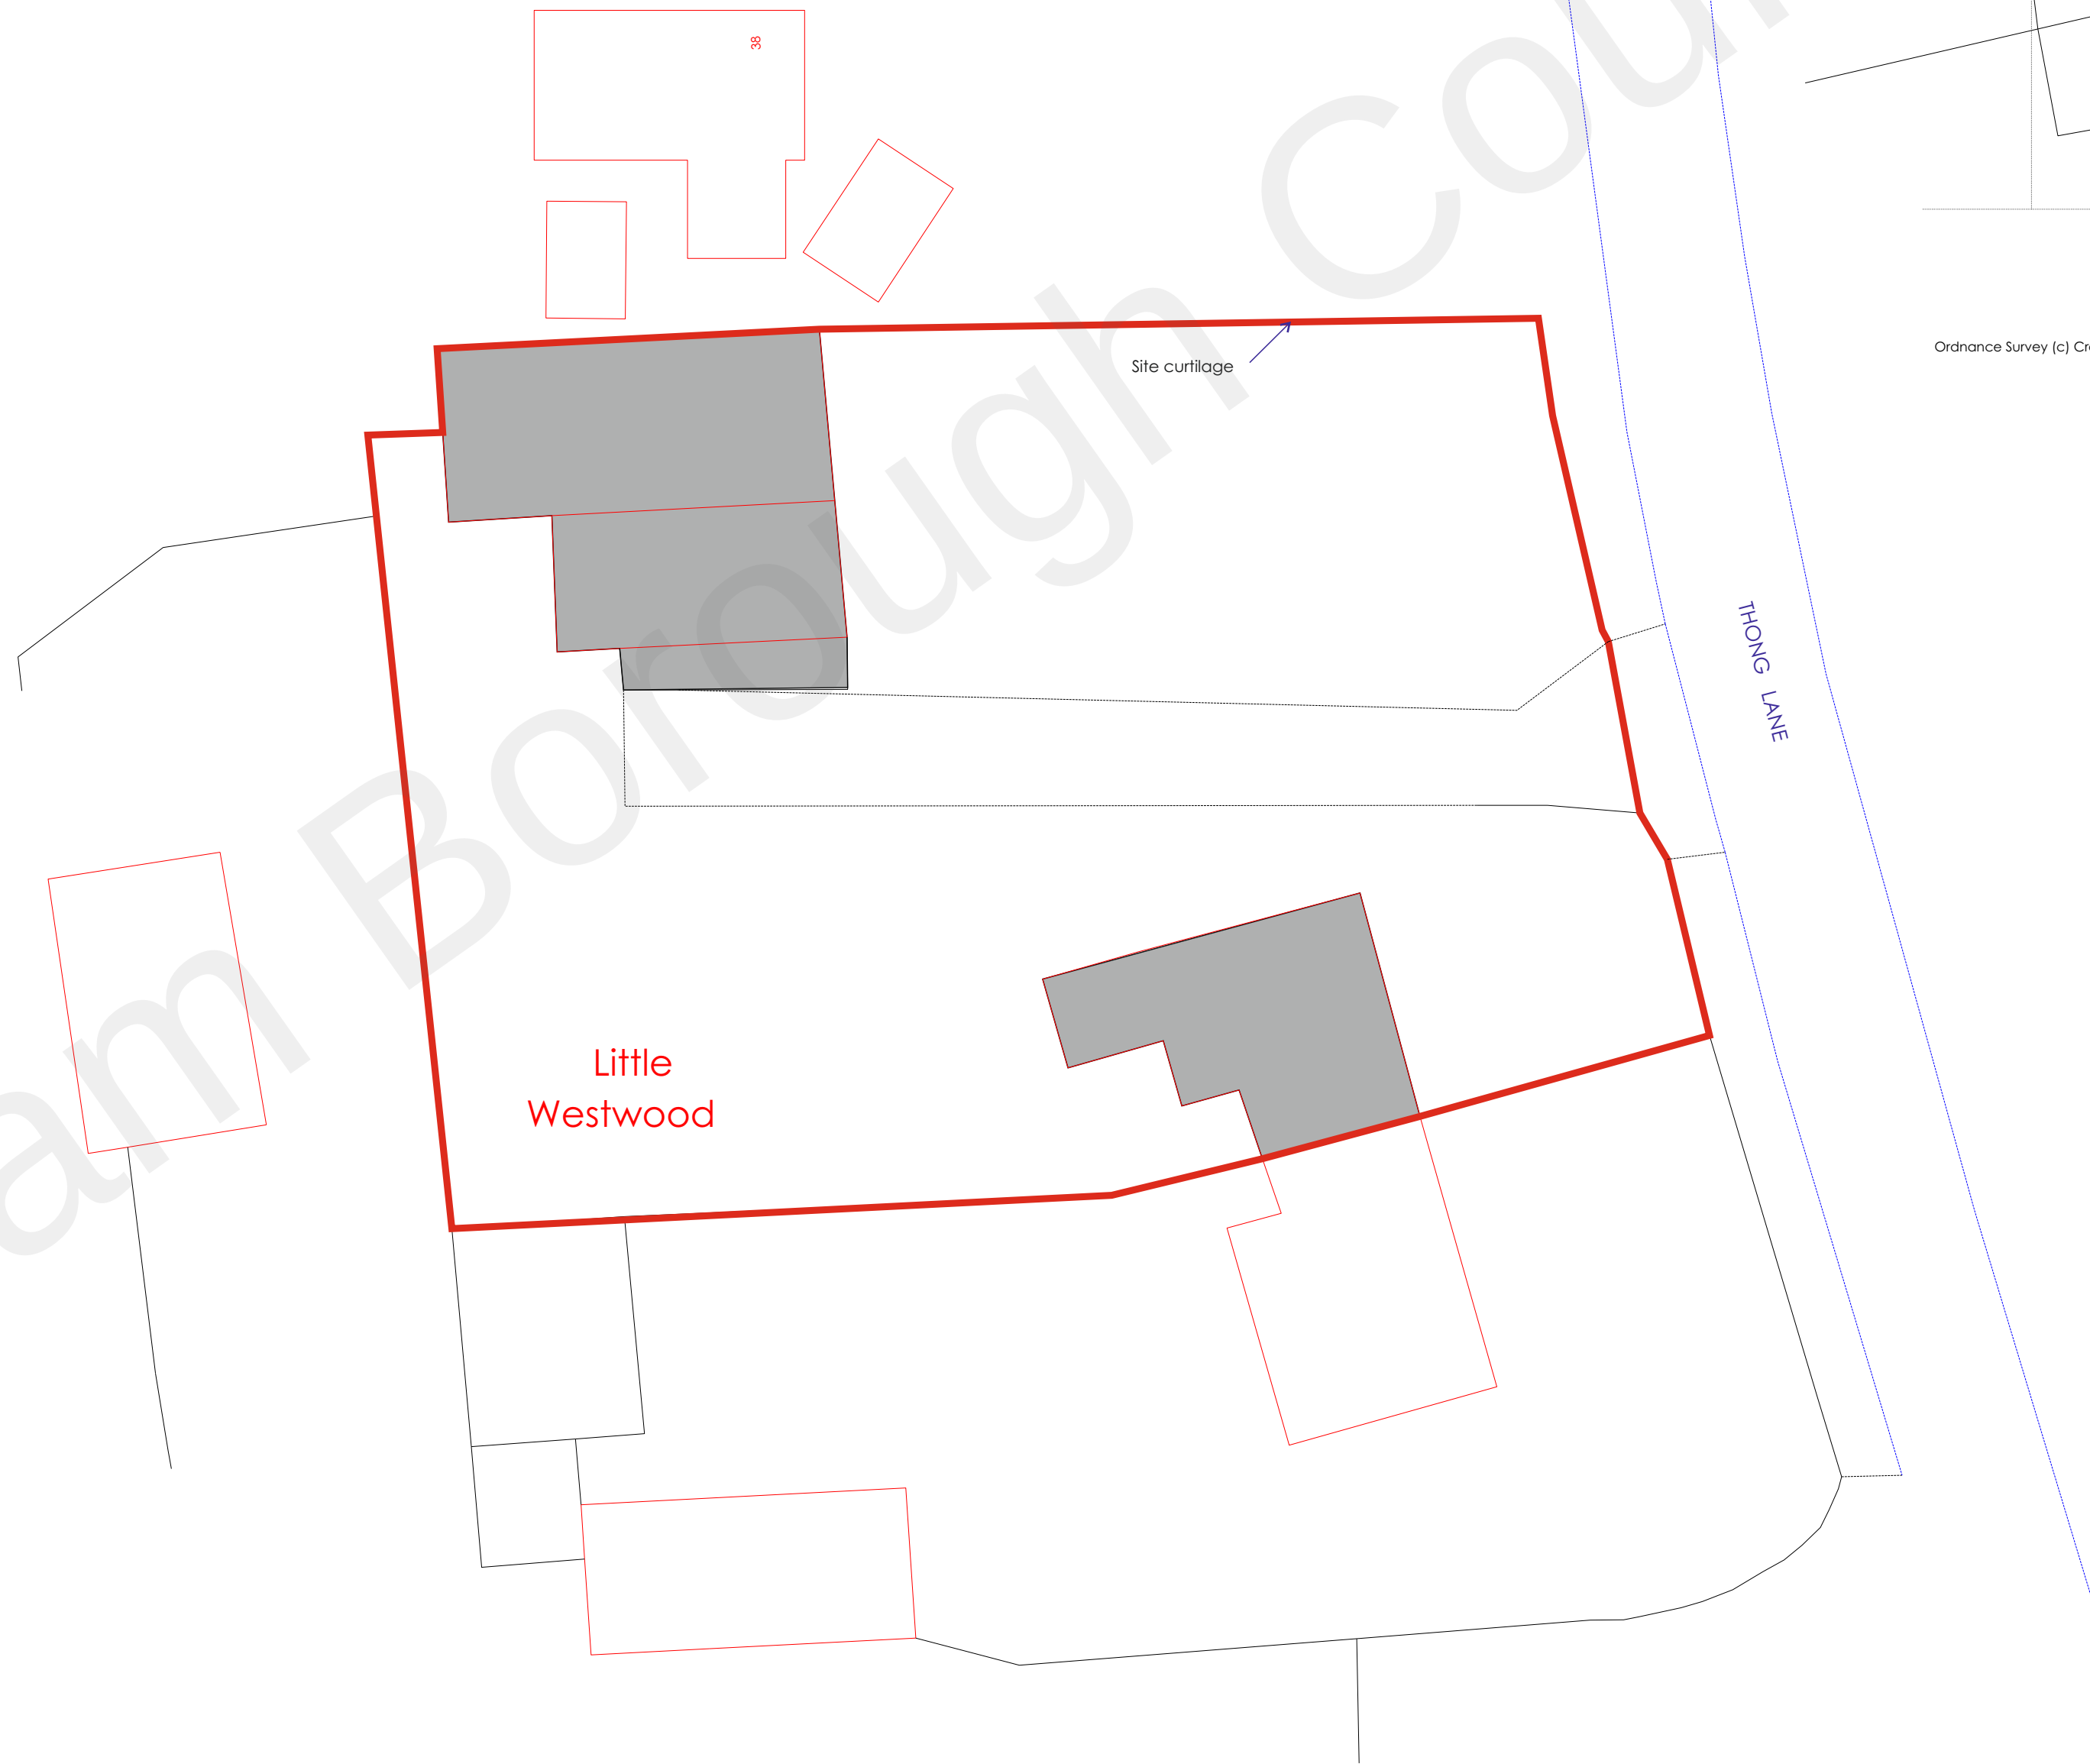

Existing Block Site Plan-1:200

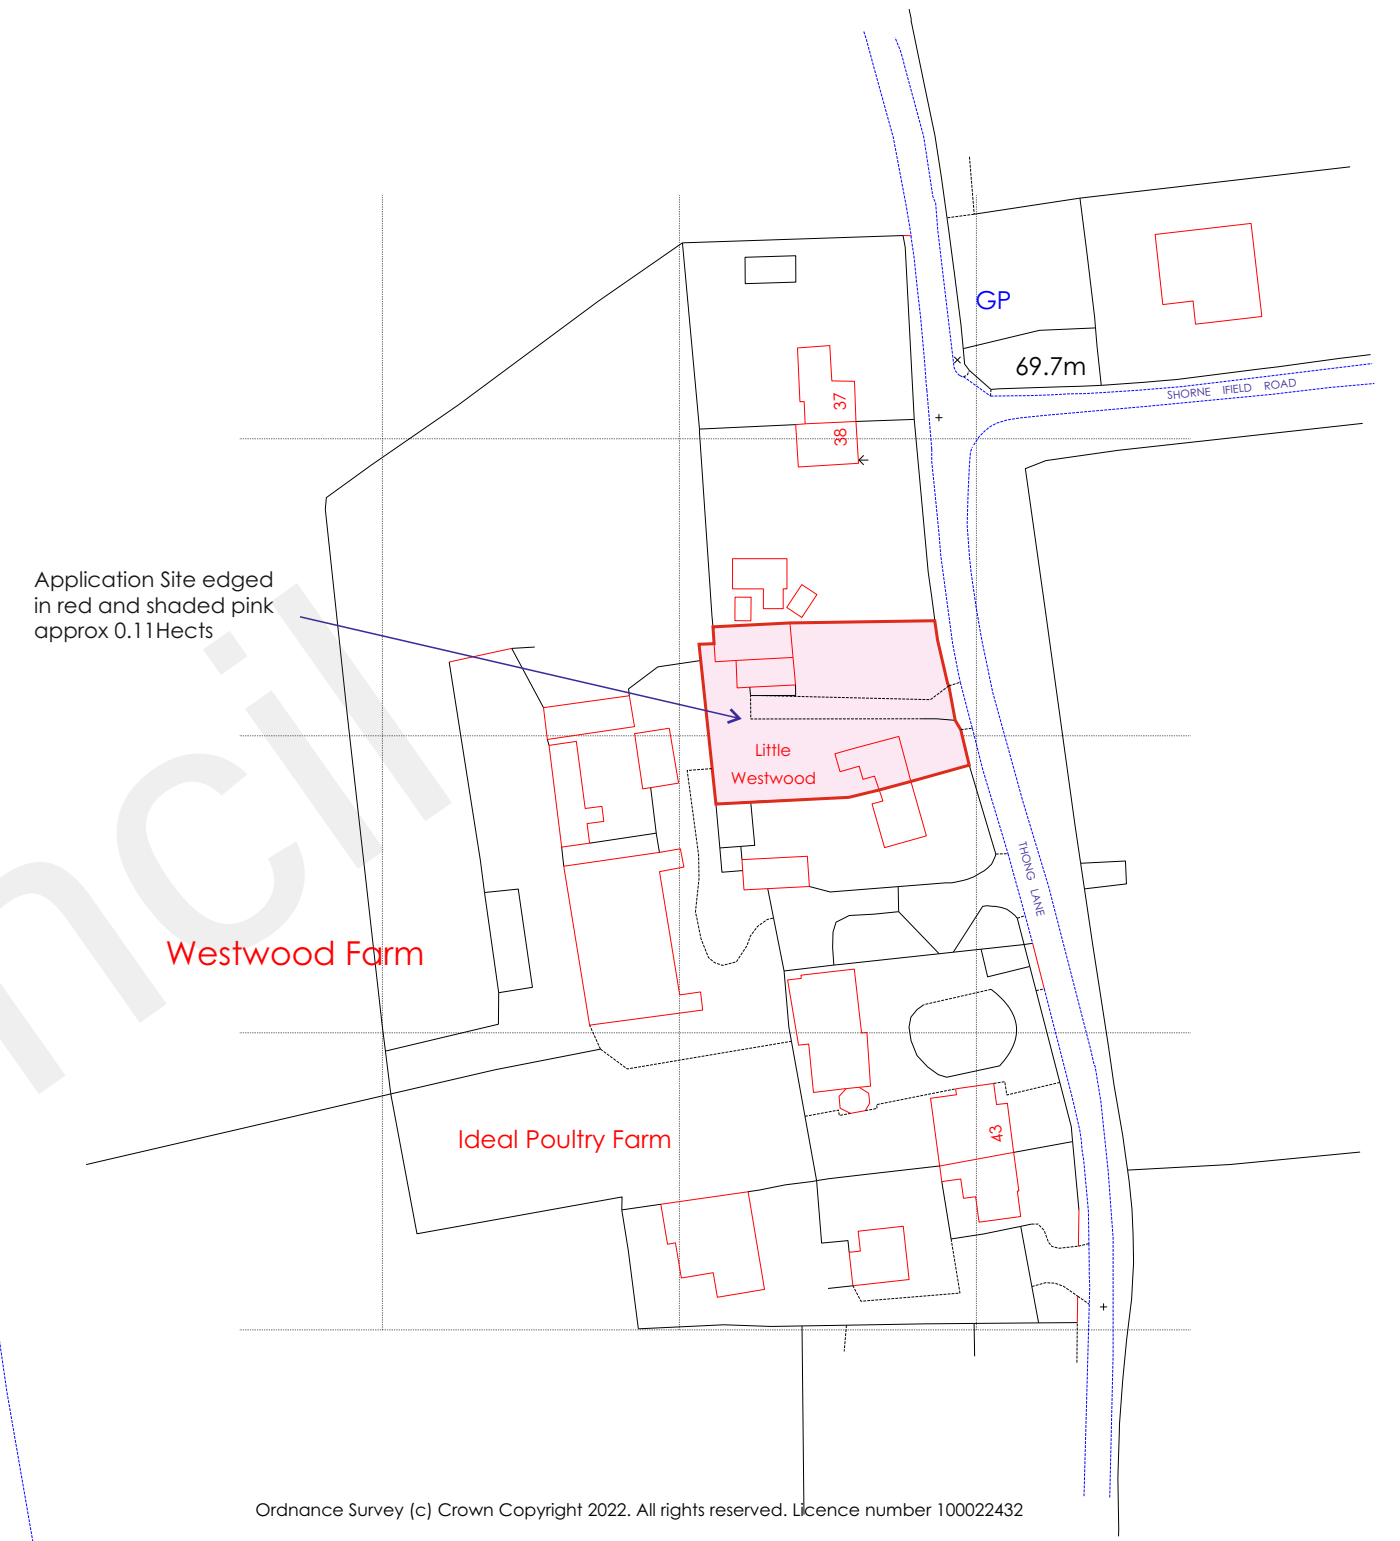

Location Plan-1:1250
50m GRID

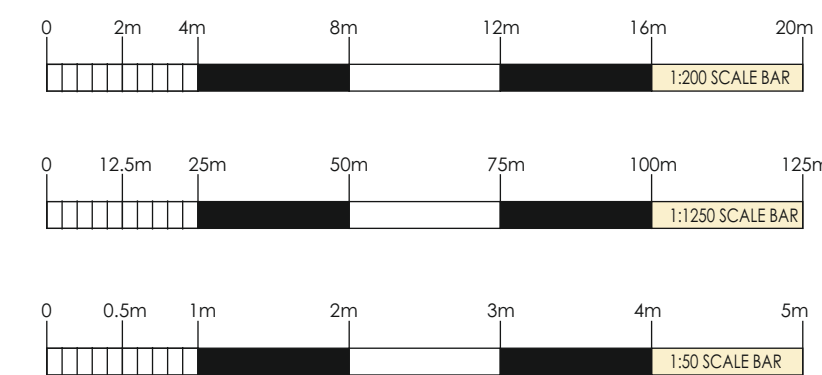

REVISIONS		
SCALE	1:50 1:200 1:1250	DRAWN RFW
DATE	May 2022	
DRAWING	Existing Floor Plans, Site Block Plan and Location Plan	
PROJECT	Proposed Side and Rear Extensions Little Westwood Thong Lane Gravesend Kent DA12 4AD for: Mr M and Mrs A Cason	

WARD + ASSOCIATES
THE HOO WROTHAM ROAD
MEOPHAM GRAVESEND KENT DA13 0HP
T: 01474 814196 M: 07771 863940
E: admin@wardassociates.co.uk W: www.wardassociates.co.uk
Skype User Name: ragenwardassociates

1222.WD.01