



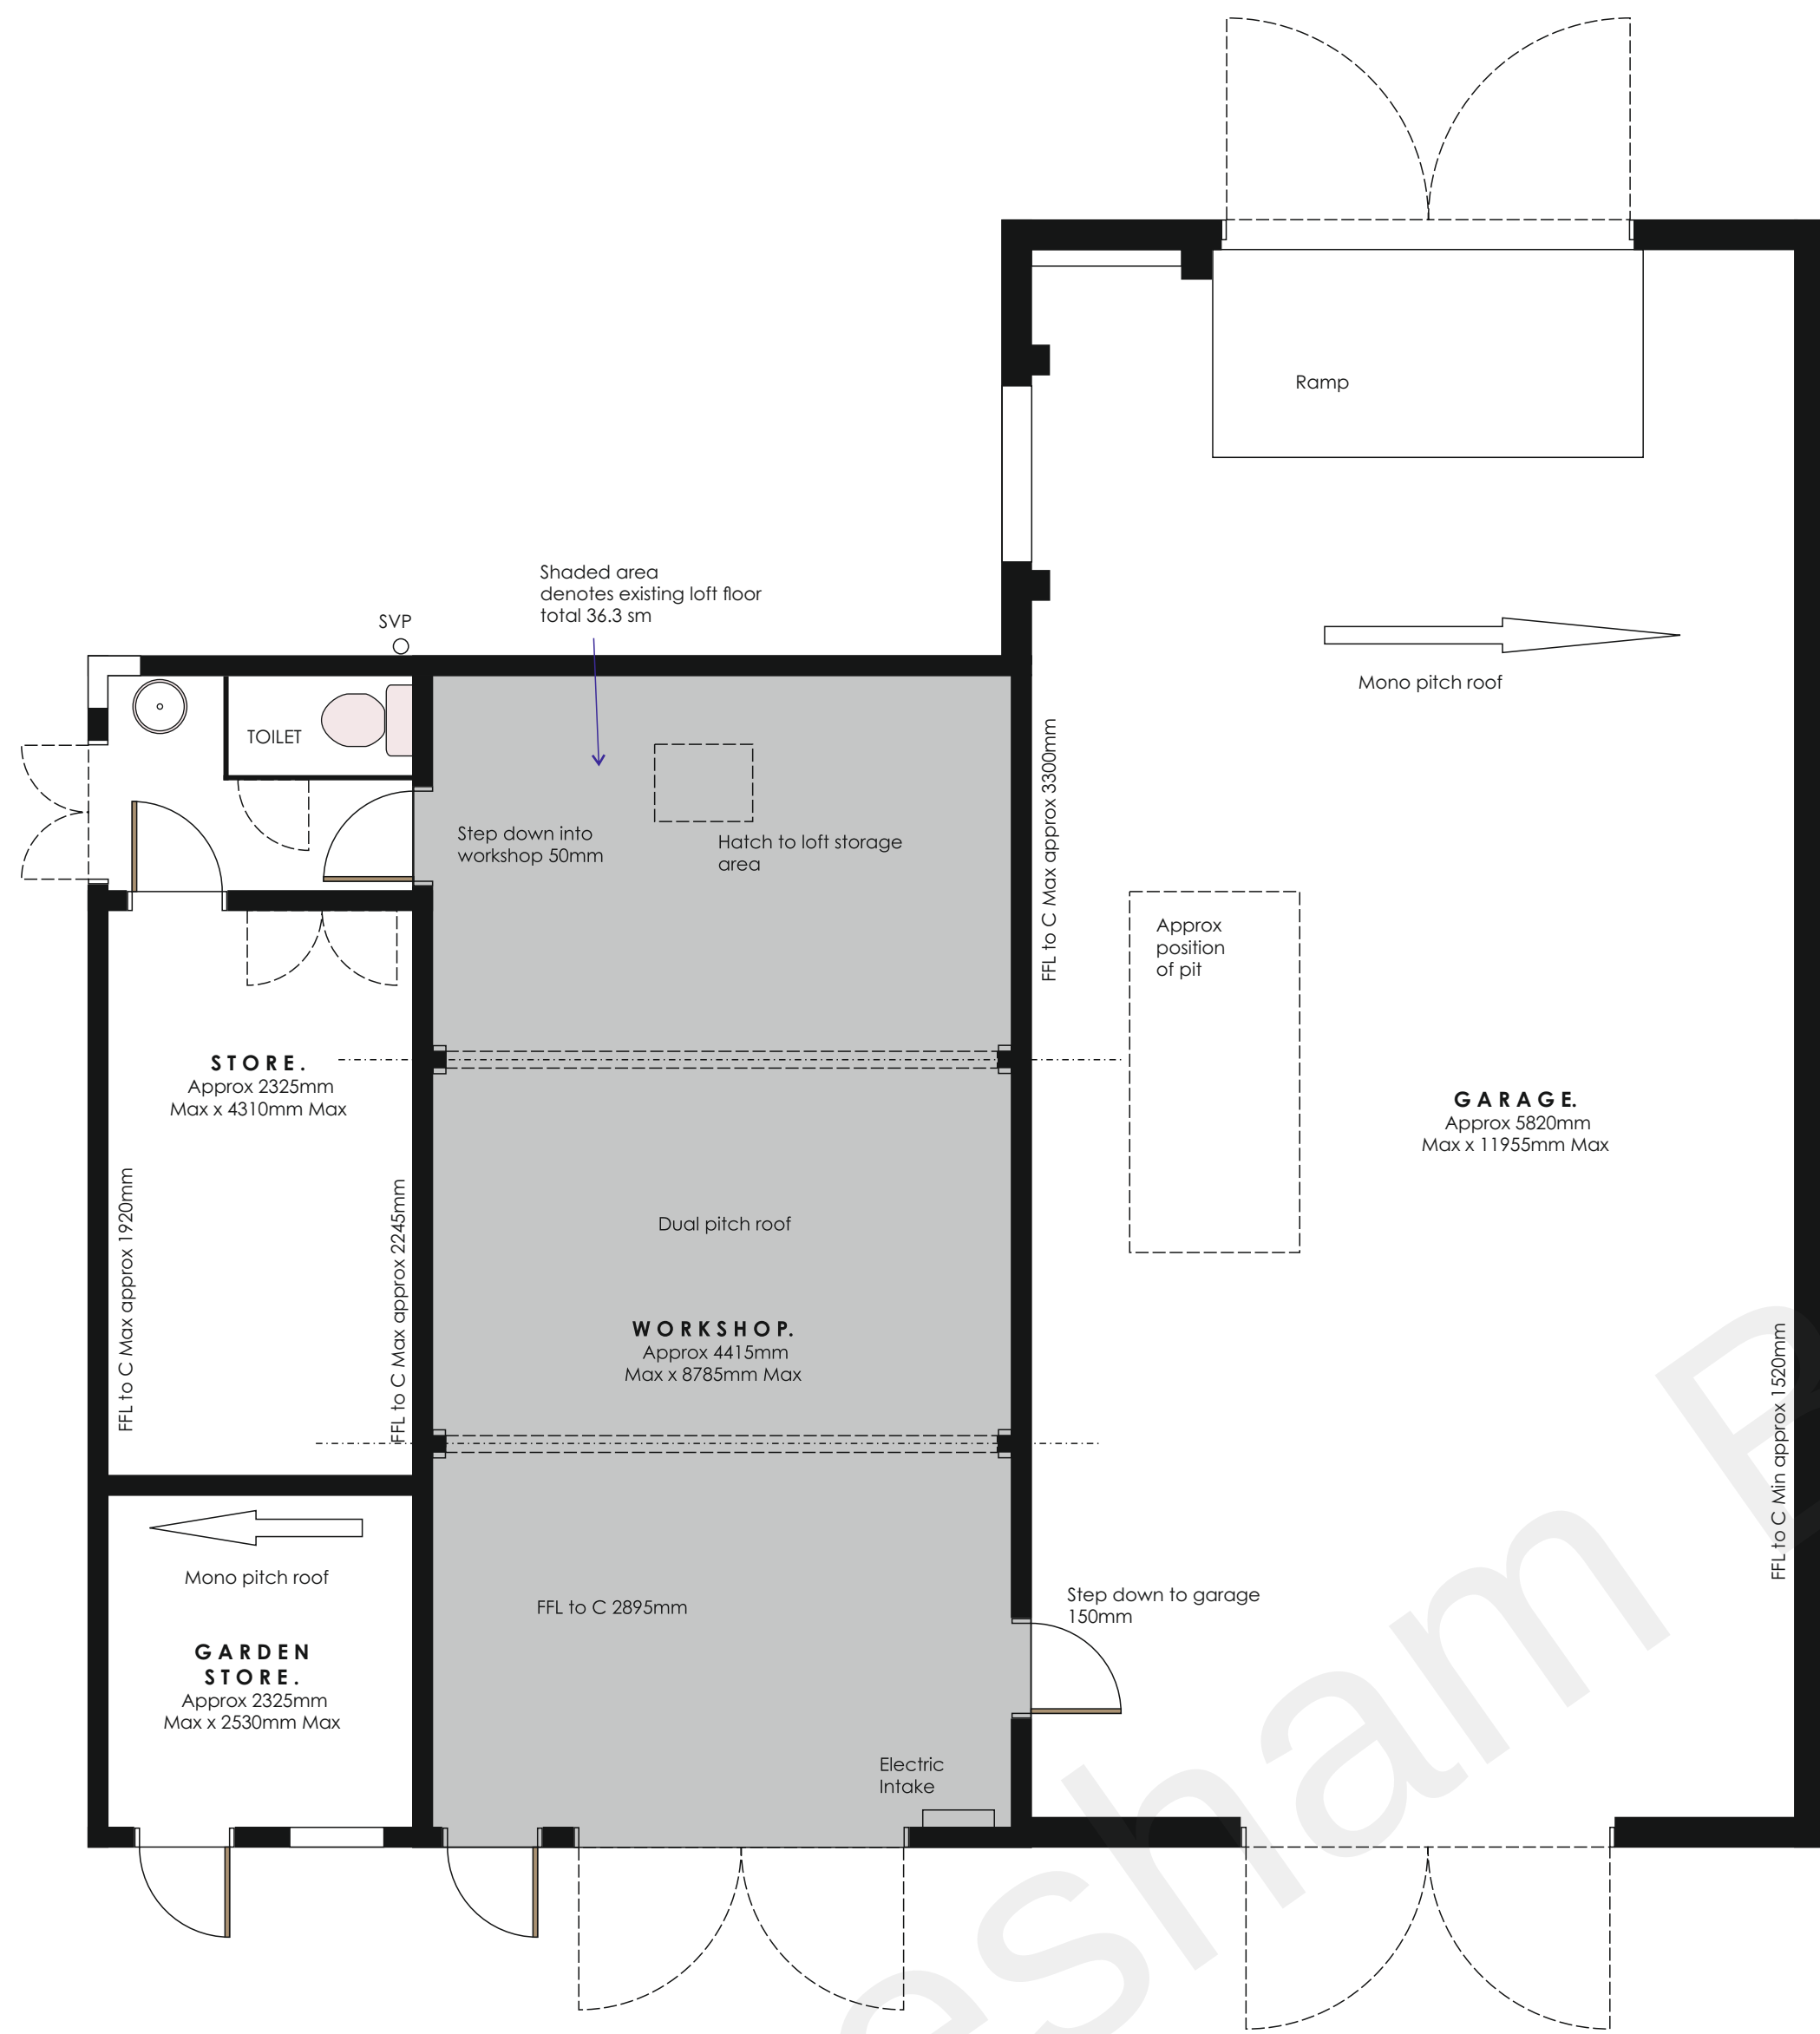

Existing Ground Floor Plan-1:50
Gross floor area 178.45 SQM

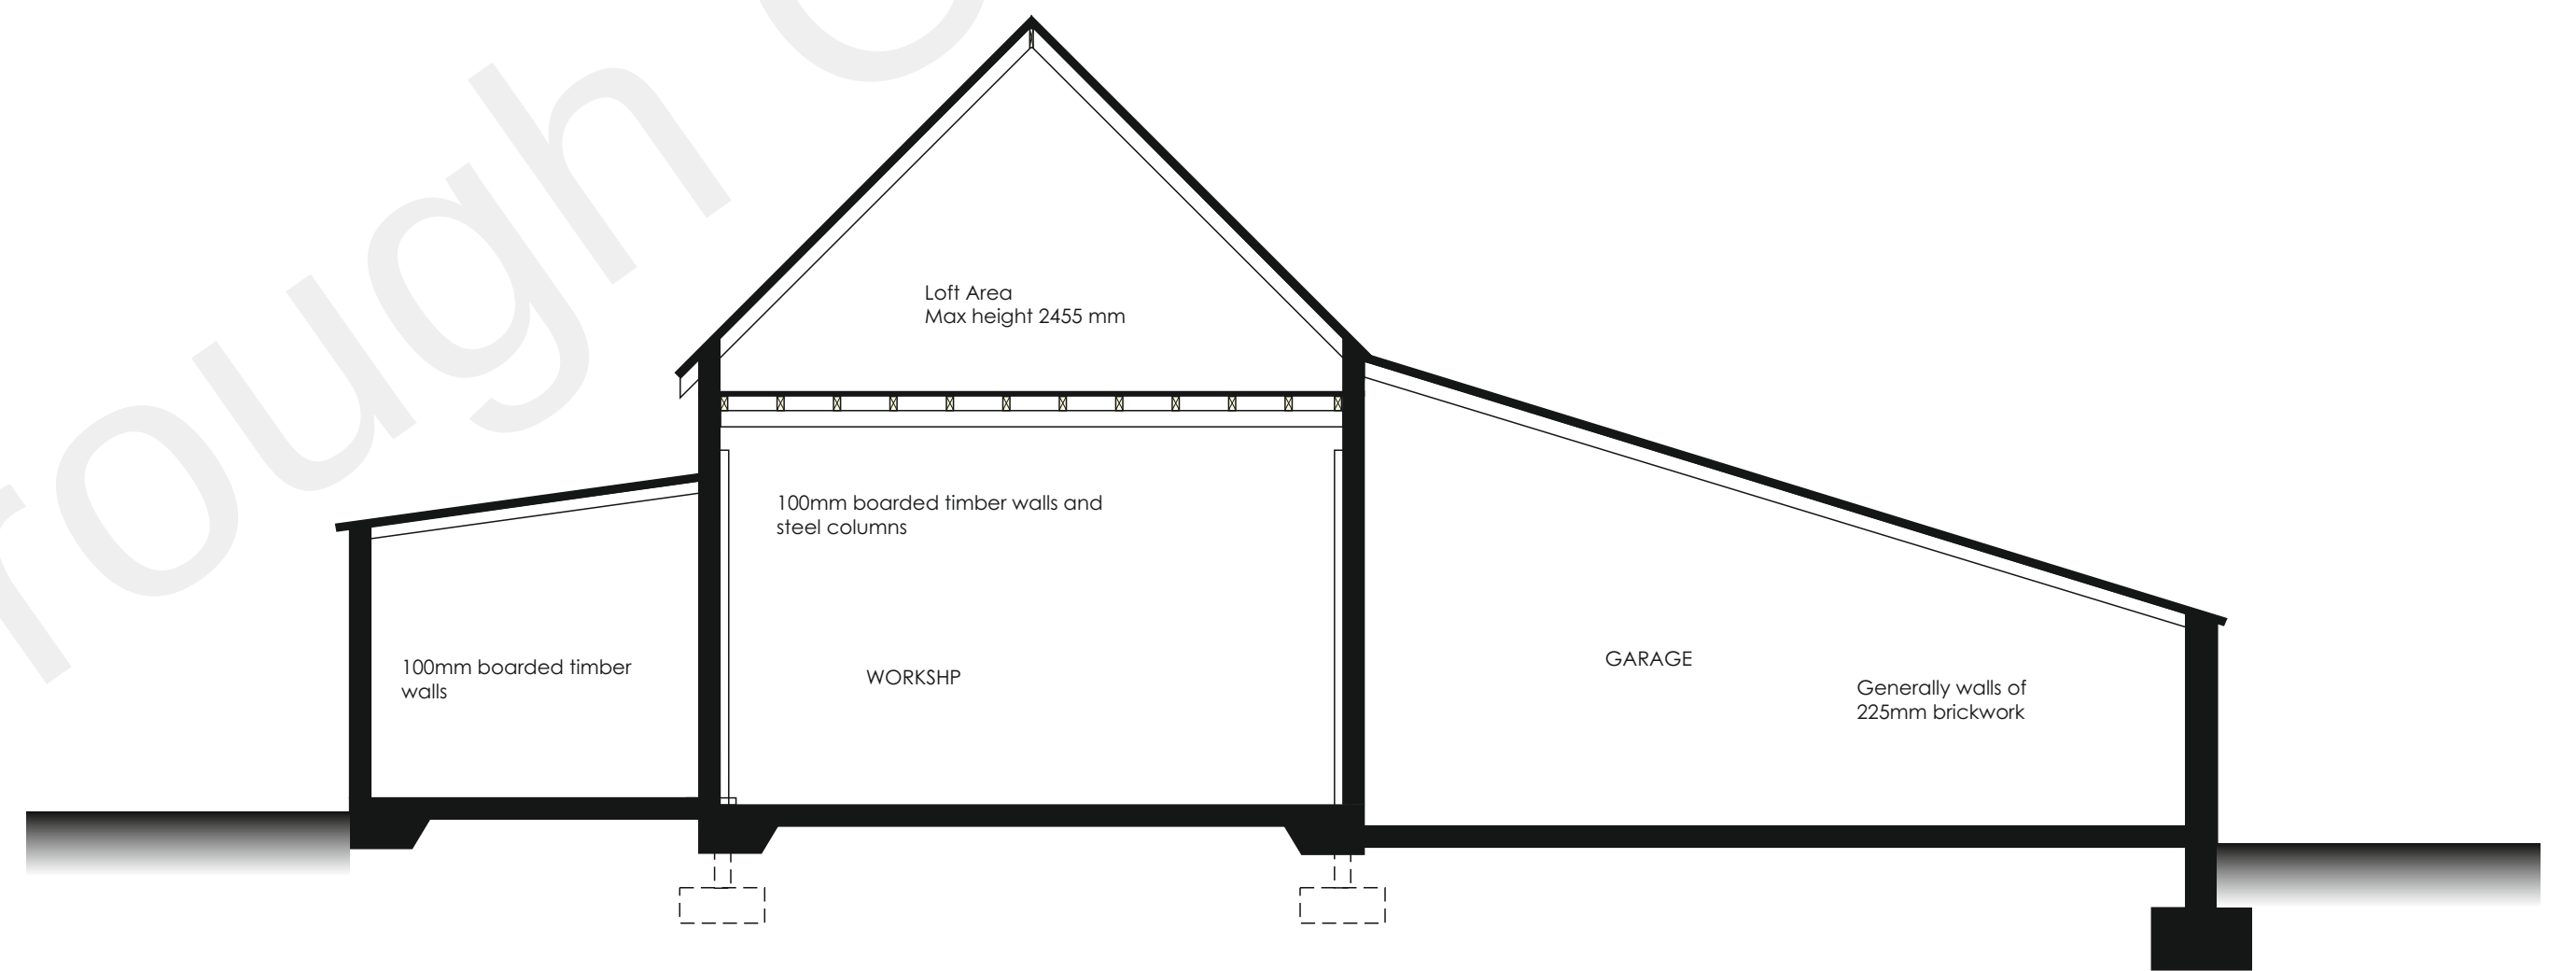

Existing Typical Cross Section-1:50
Tiber sizes and foundation type to be verified



REVISIONS	
SCALES	DATE
WAT 1:50	DEWNN RFW
DATE May 2022	
DRAWING Existing Garage and Workshop Floor Plan	
PROJECT Proposed Side and Rear Extensions Little Westwood Thong Lane Gravesend Kent DA12 4AD for: Mr M and Mrs A Cason	
WARD + ASSOCIATES THE HOO WROTHAM ROAD MEOPHAM GRAVESEND KENT DA13 0HP T: 01474 814196 M: 07771 863940 E: admin@wardassociates.co.uk W: www.wardassociates.co.uk Skype User Name: ragerwardassociates	
1222.WD.03	