




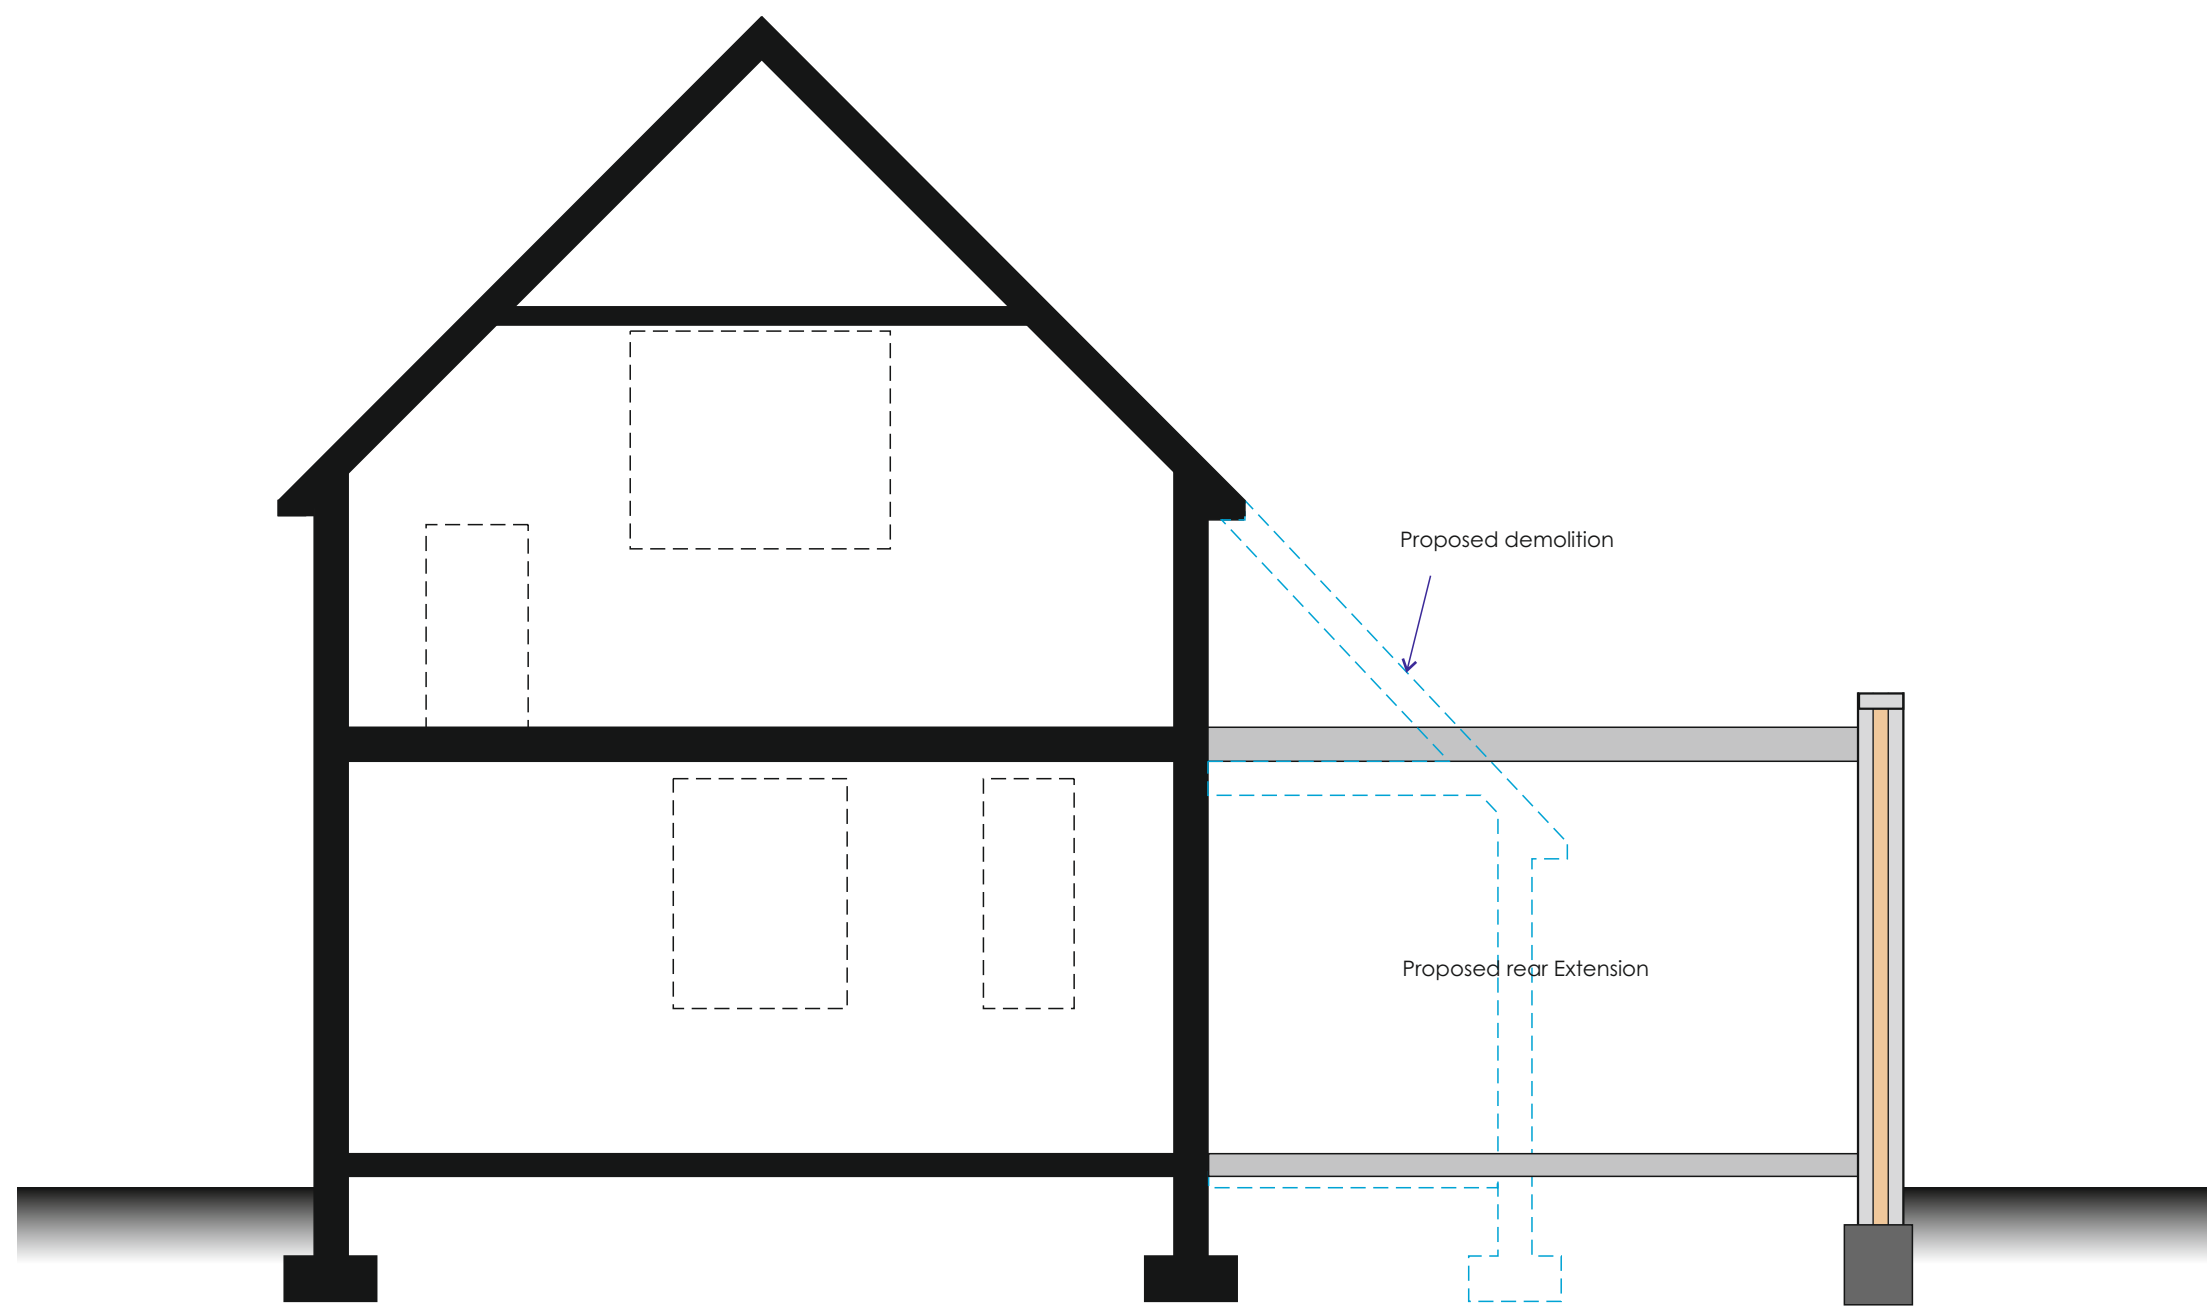

Proposed Cross Section-1:50

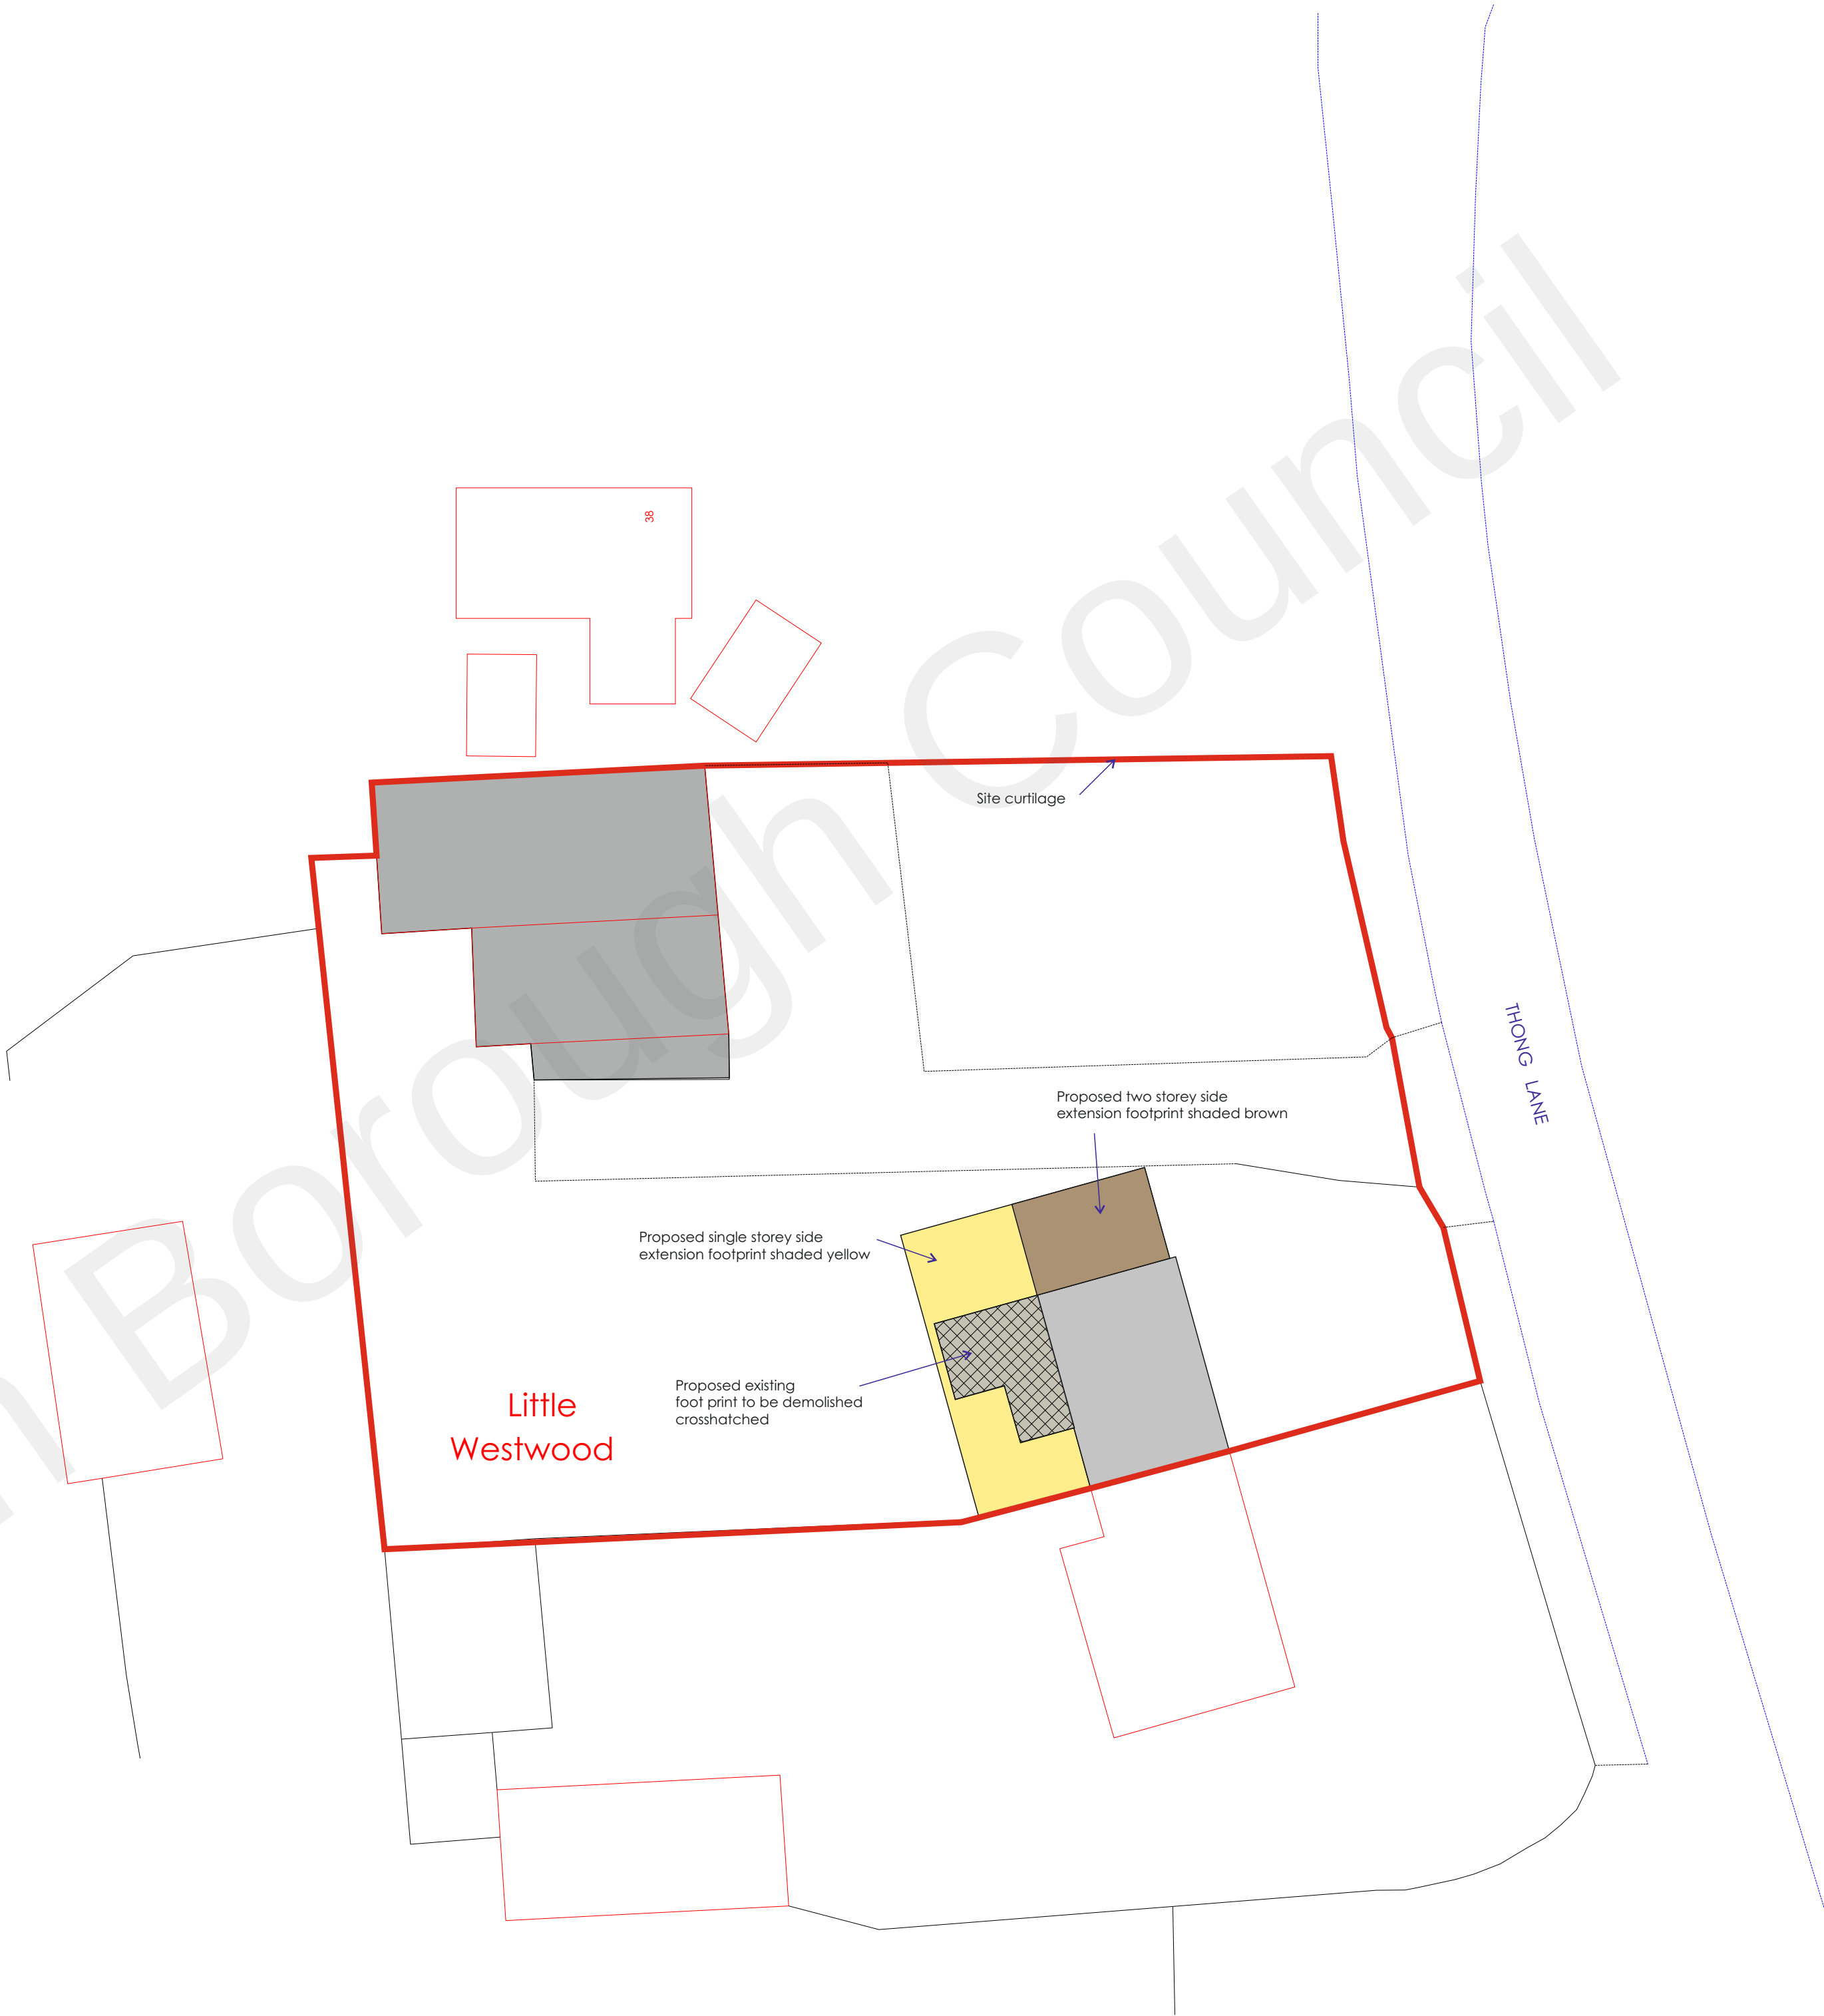

Proposed Block Site Plan-1:200

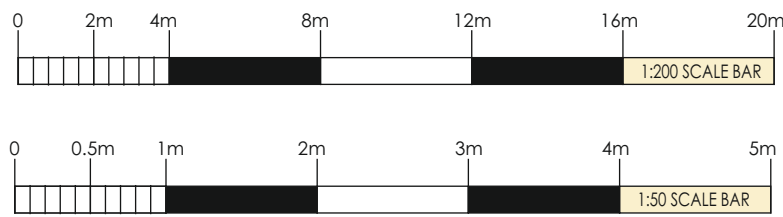

REVISIONS	
SCALES	1:50 1:200
DATE	May 2022
DRAWING: Proposed Section and Site Block Plan	
PROJECT: Proposed Side and Rear Extensions Little Westwood Thong Lane Gravesend Kent DA12 4AD for: Mr M and Mrs A Cason	
WARD + ASSOCIATES THE HOO WROTHAM ROAD MEOPHAM GRAVESEND KENT DA13 0HP T: 01474 814196 M: 07771 863940 E: admin@wardassociates.co.uk W: www.wardassociates.co.uk Skype User Name: ragerwardassociates	
1222.WD.07	