

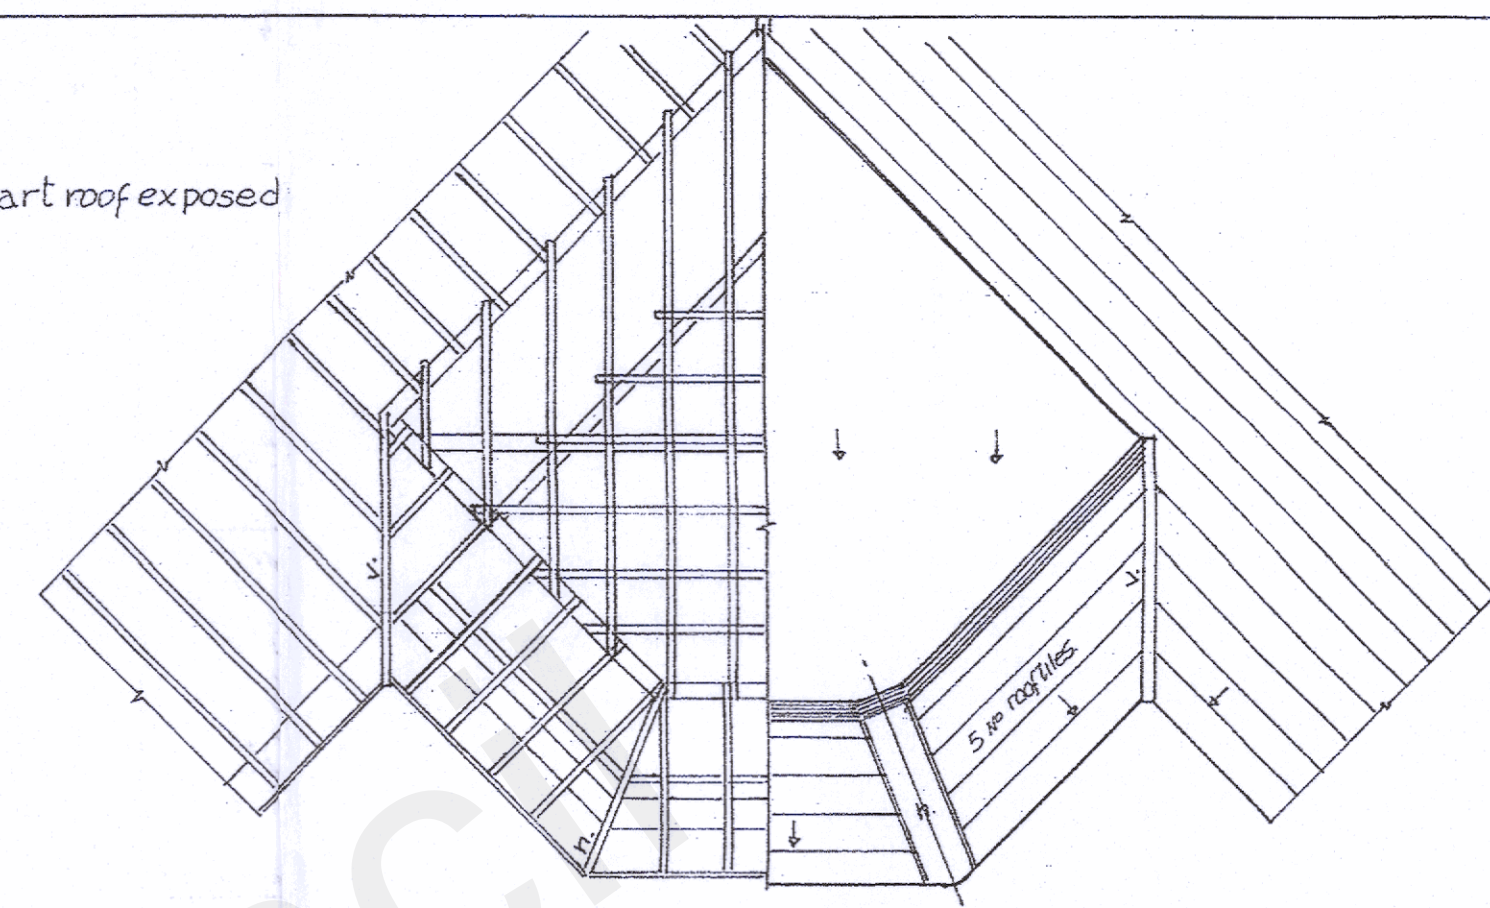


FRONT and PLAN VIEW-part roof exposed

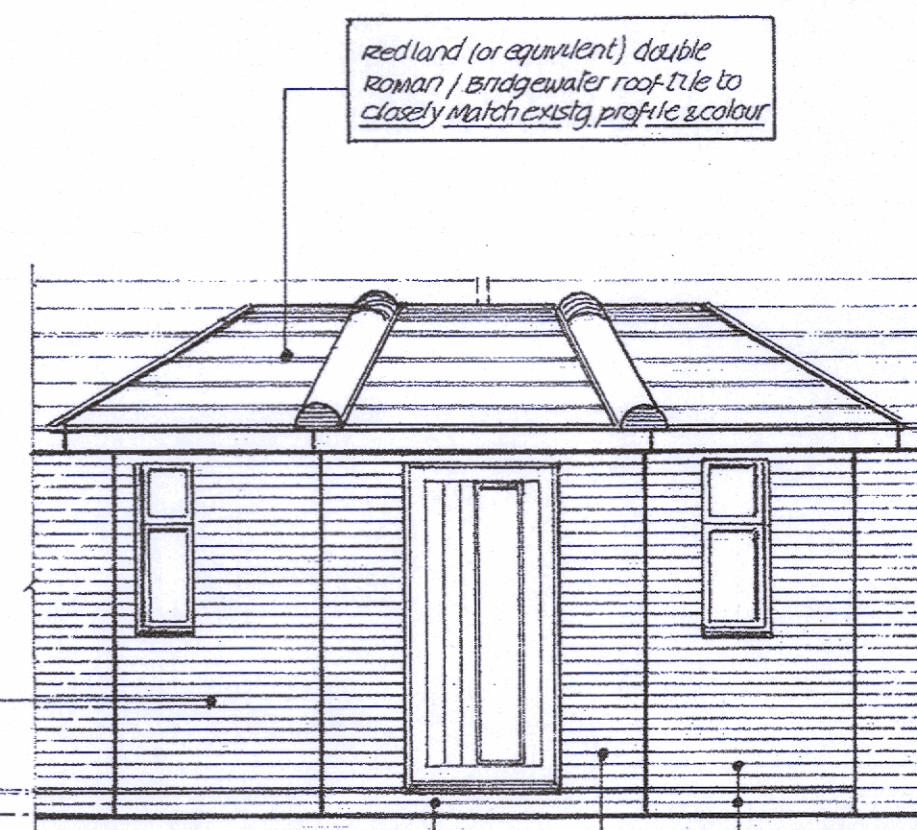

FROM dpc level There are 2/8 courses to door/window heads beginning (this side) with AN 1-2 45° RH squint brick points - then 2/16 bricks to door reveal - the next course from squint point AN 1-2 45° LH brick - then a 16/4 brick cut - then 1 brick & a 102 (1/2) brick to door reveal - This repeated to the head level with last visible course (as spec across) NB. the opposite sequence to this repeated to the left of the door closure.

SECTION 1 - 1
(Not showing dividing wall)

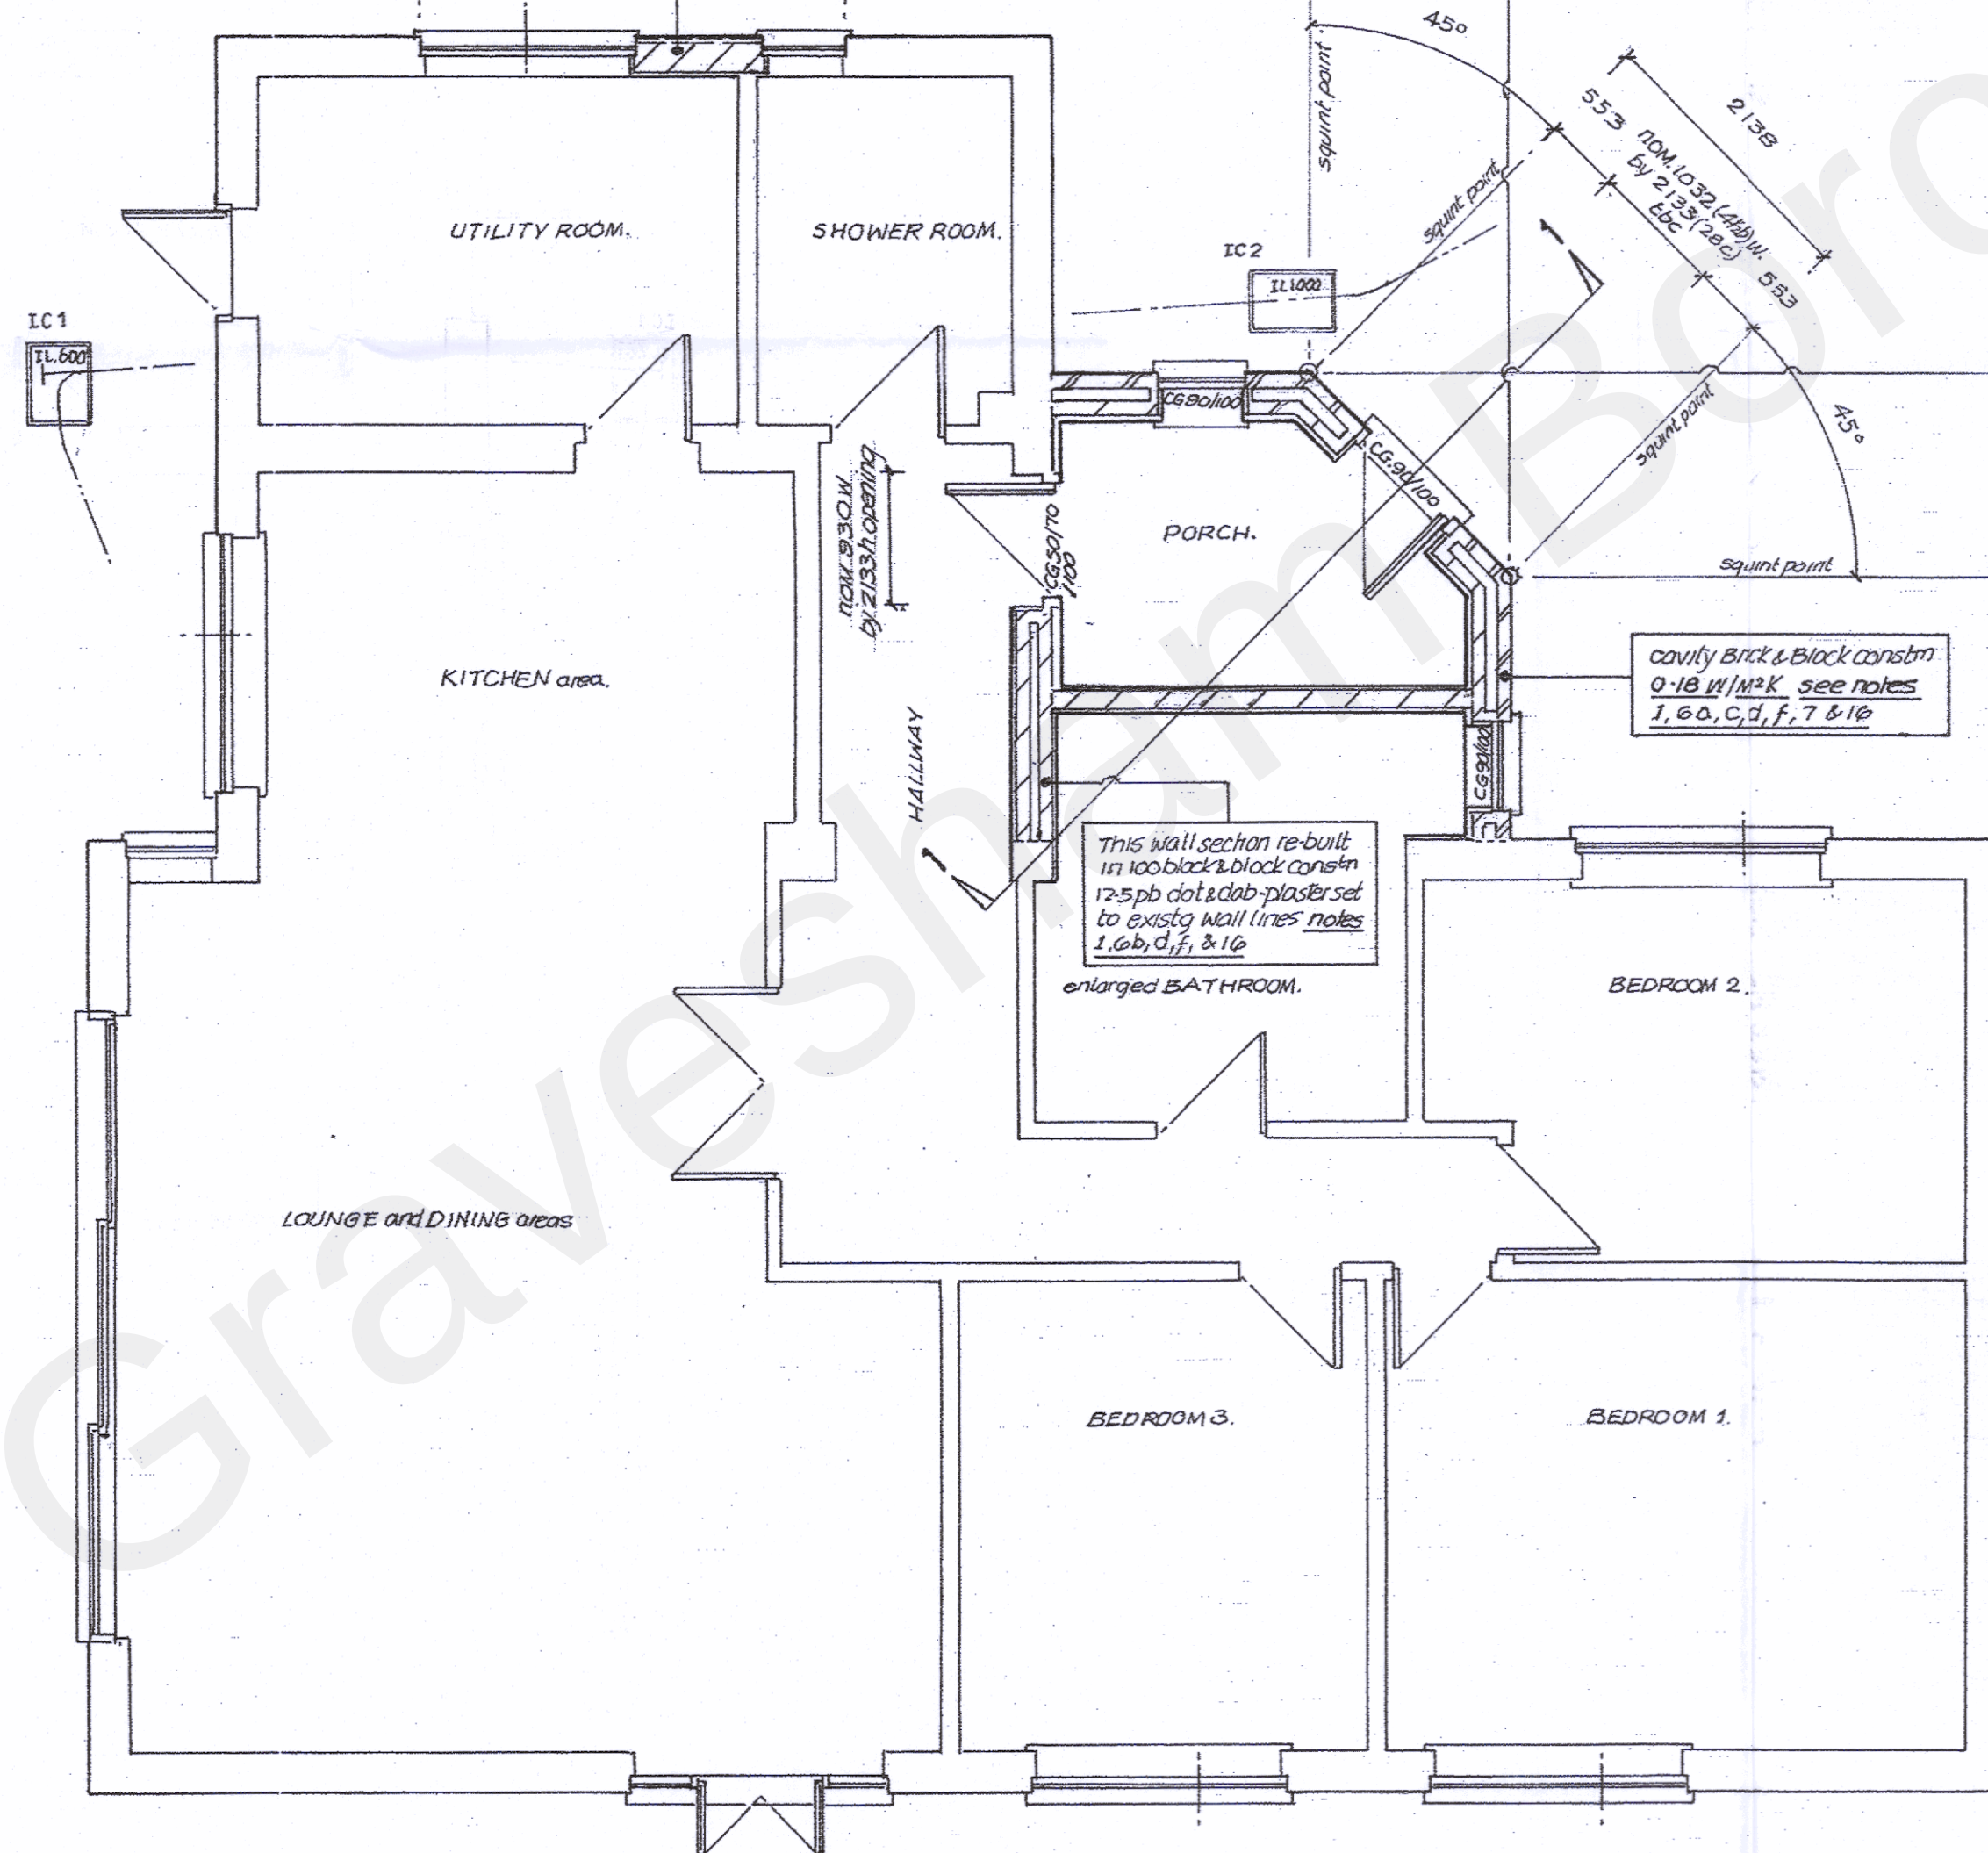


NOV 68 5(36) W.
BY 1145 / 15C H HHC

b6c.

↑ ↑

Fluor (cold deck) top roof + mono-pitch tile skirt det o 15 w/ lap
 95x47 bedded & rapped top wall plate (from int. wall skin)
 135x47 c24 ceiling joists on 400cs - with double joists positioned
 beneath 95x47 c1e (short) supports - studs at 400cs top & batt plate
 135x47 c24 rafter on 400cs birds mouthed over top plate & supports
 ALL generally as shown.

Fluor roof area (as shown on ROOF PLAN above - to comprise of)
 145x47 c24 roof joists on 400cs - with 185x95x47 c1e
 furrings - and 185x95 cse/wpb top board - min 300 thick
 fibre glass quilts laid between & over ceiling joists
 see also notes 1, 10a, 9b, f, 11, 12, 13, 14, 17 & 21

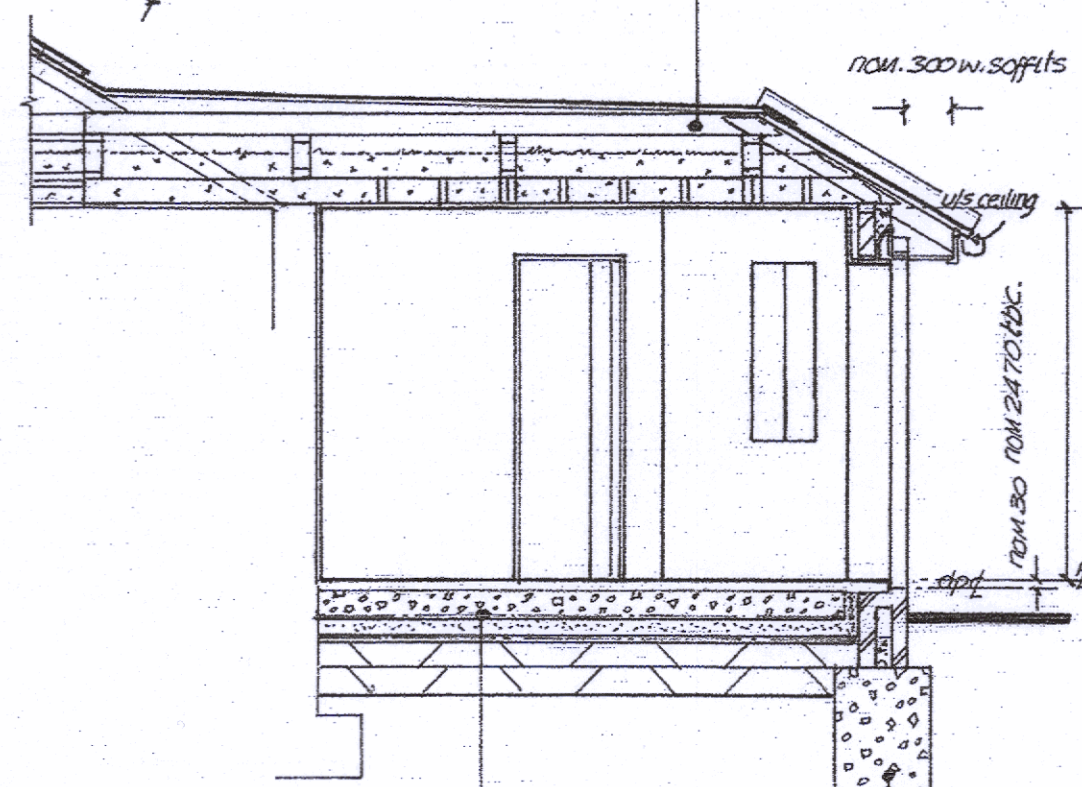

solid floor constr
see notes 1, 7, & 8 a

massfull conc founda
see notes 1, 2, 3, 4, 5

continued

- [illegible]

Proposed ELEVATIONS
and FLOOR PLAN —
CONSTRUCTION PLANS
and SECTIONS

ALTERATIONS TO FRONT
ELEVATION and the ERECTION
of a FRONT PORCH/BATHROOM
EXTENSION

Scales: 1:100 1:50 @ A1 Date: NOVEMBER 2022 project ref: BDS2216 SHEET 2 REVISION

ADDITIONAL FLOOR AREA 9.06 M²