






MATERIALS


ROOF
ROOF TILES TO MATCH EXISTING

WALLS
FACING BRICKWORK TO MATCH MAIN DWELLING
REAR WALL RENDERED TO MATCH EXISTING

WINDOWS & DOORS
COLOURED uPVC TO MATCH MAIN DWELLING

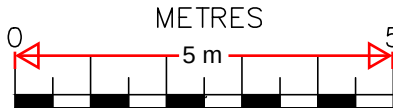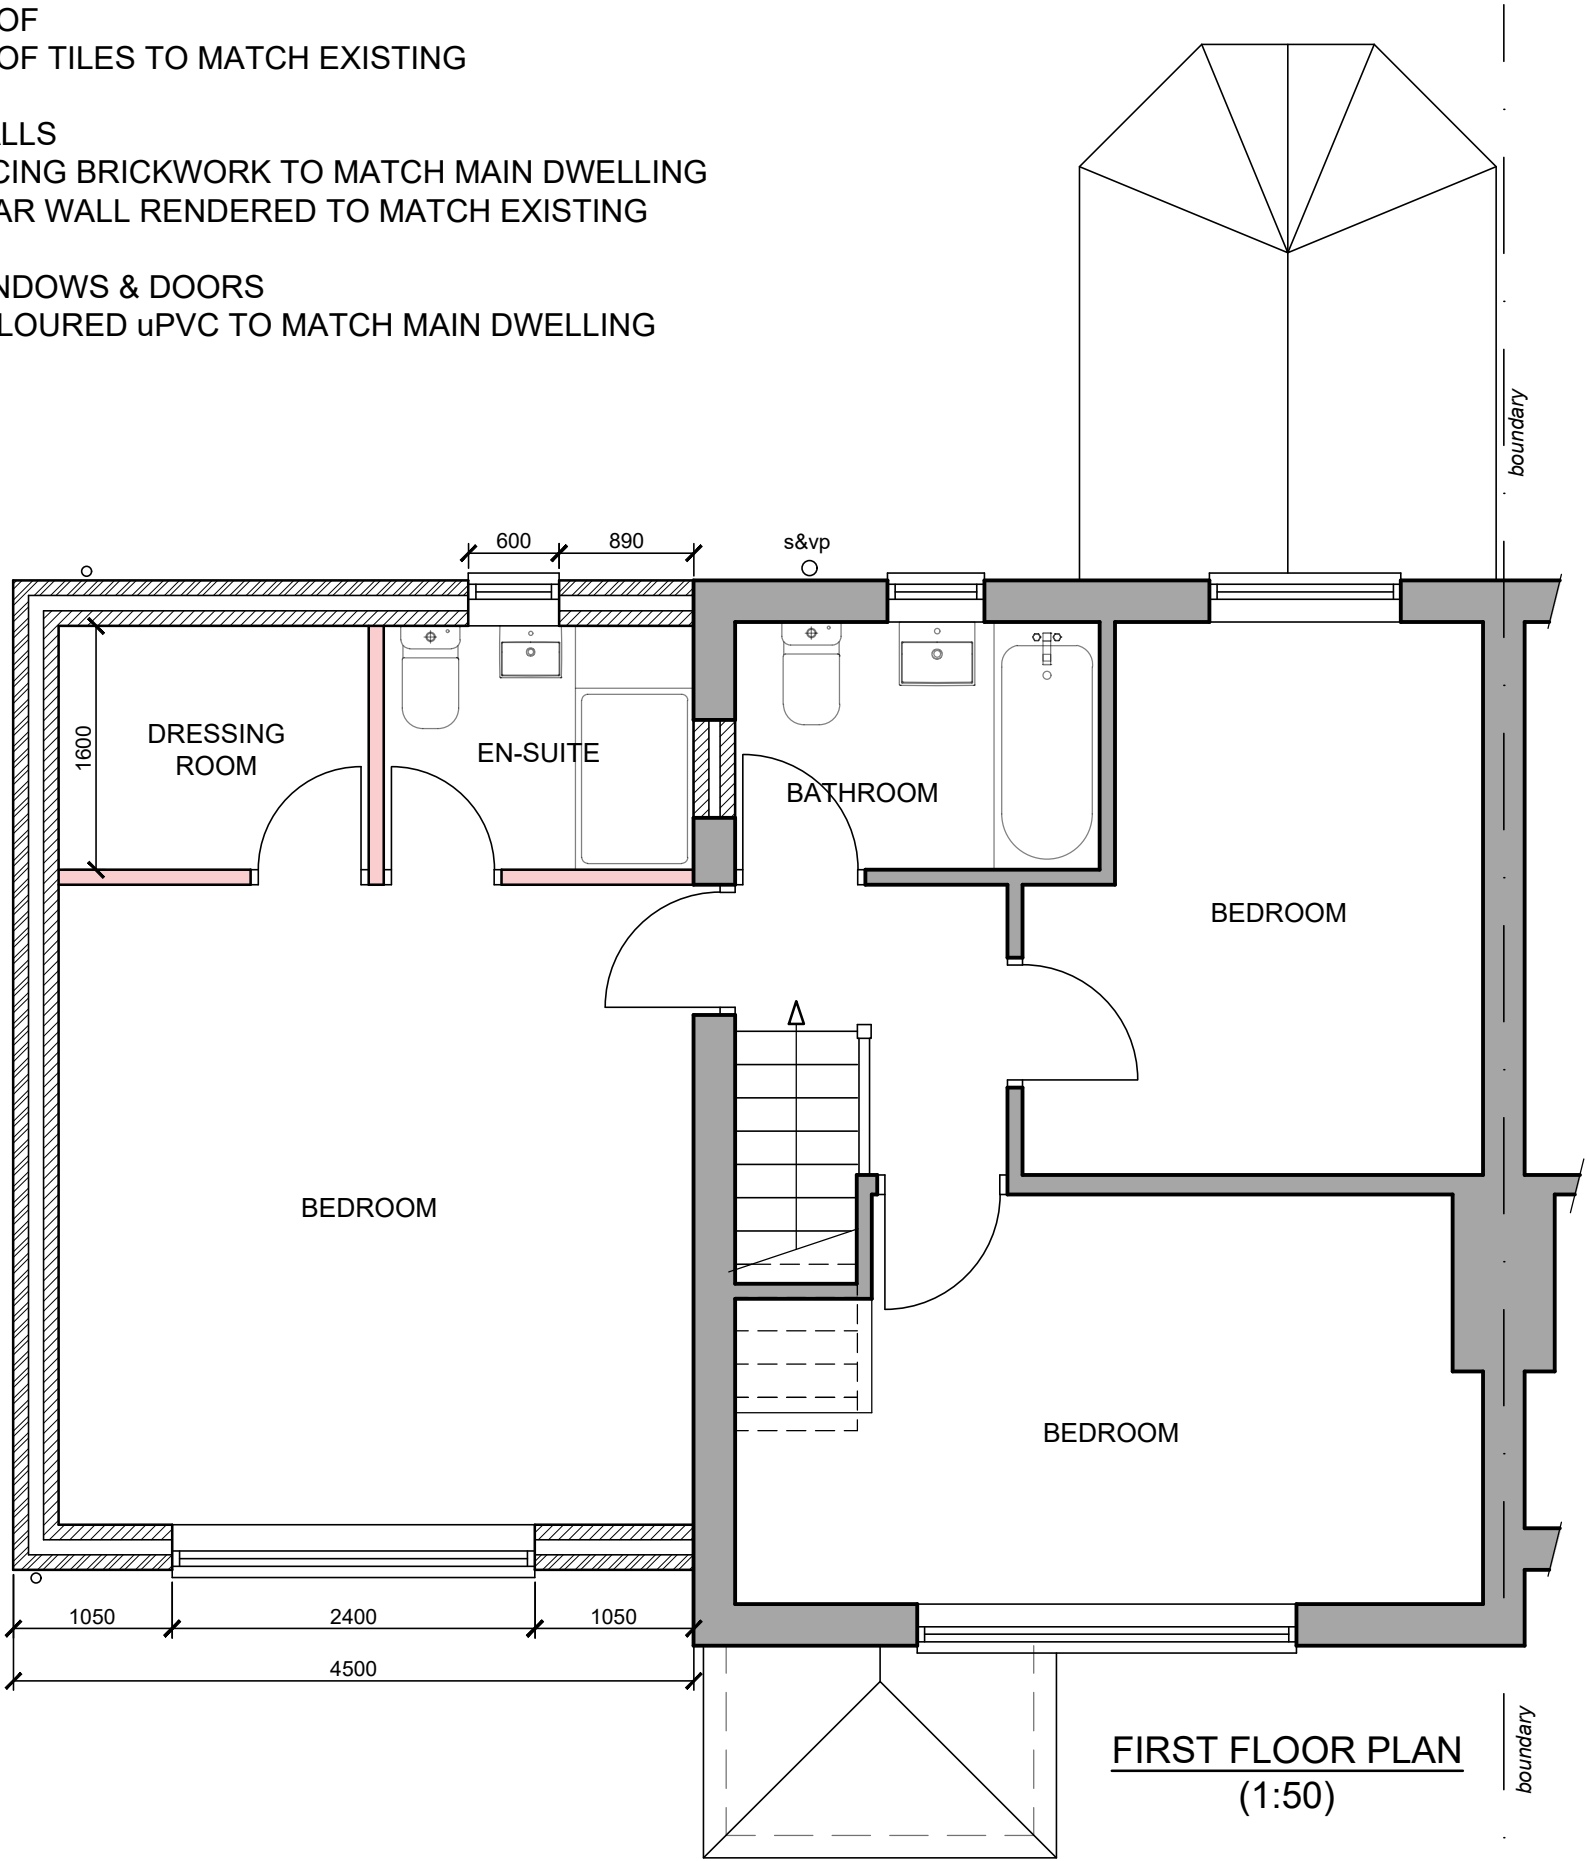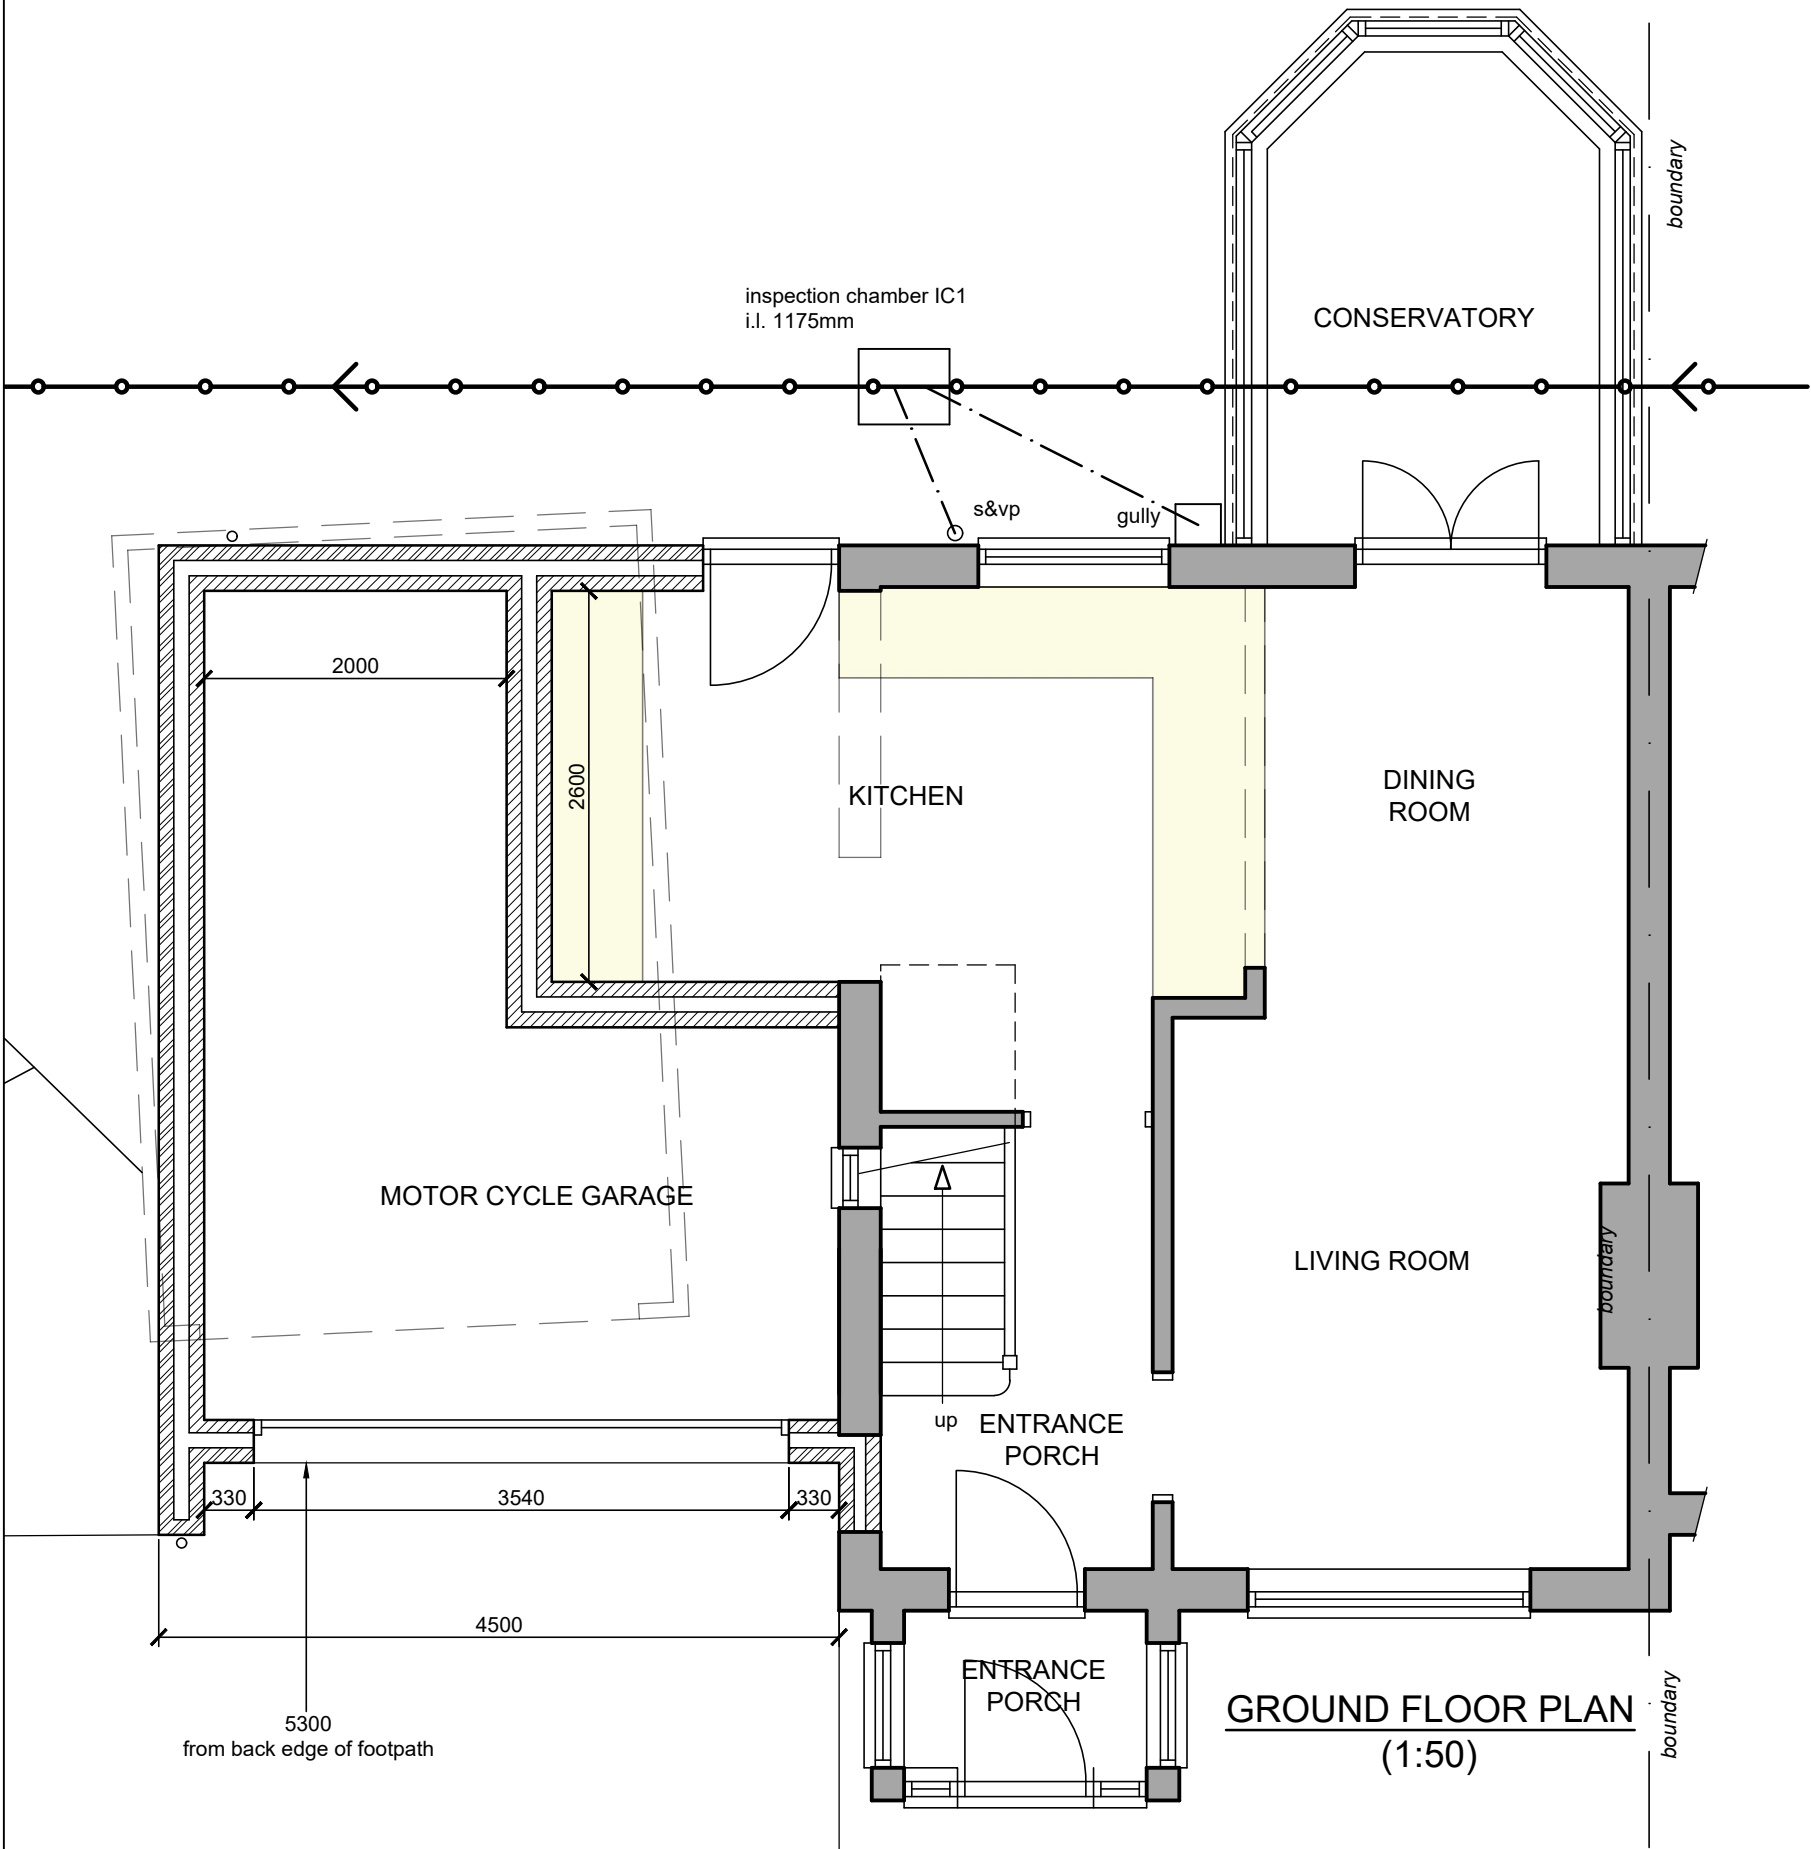

SCALE
SCALE BAR @ 1:100

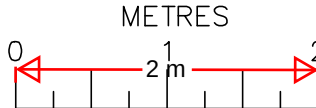

SCALE
SCALE BAR @ 1:50

Date	No	Revision
Penfold Project Services		
Epmarket, Wrotham Road, Meopham, Kent, DA13 0JH Telephone: 01474 816690 e-mail: apenfold448@btinternet.com		
Job Title: 1 GREENHILL ROAD NORTHFLEET KENT DA11 7EZ		
Dwg Title: PLANS & ELEVATIONS AS PROPOSED		
Scale:	1:50 & 1:100 @ A2	
Dwg No.:	02	
Date:	June 2025	