




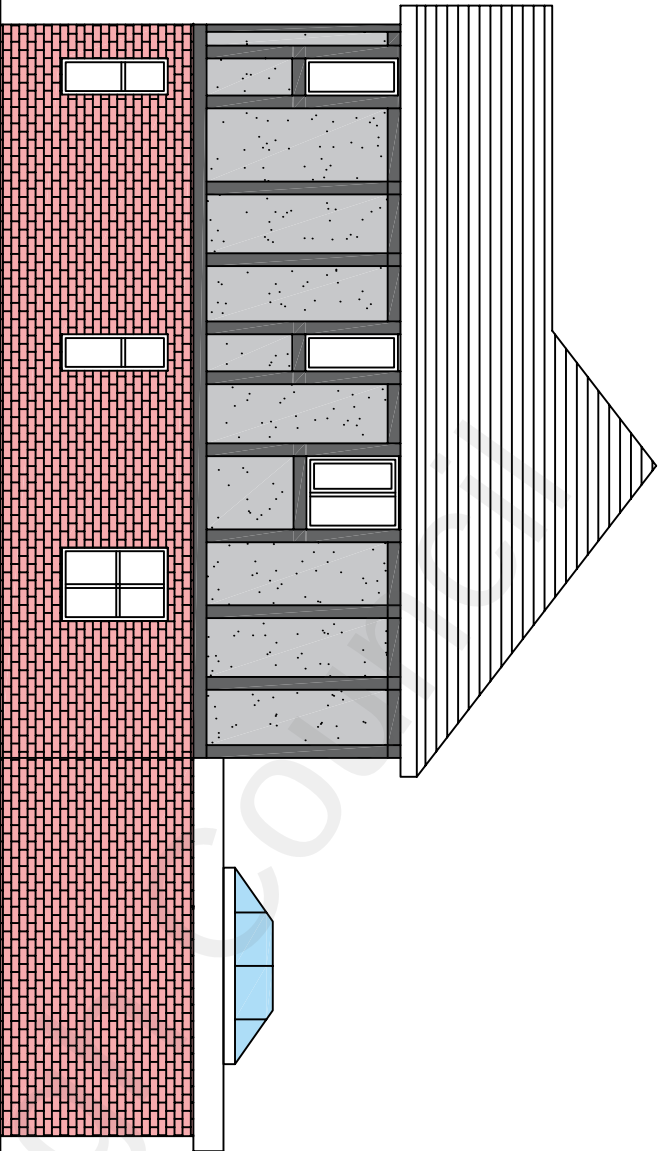


Proposed Side Elevation (view from No. 3)

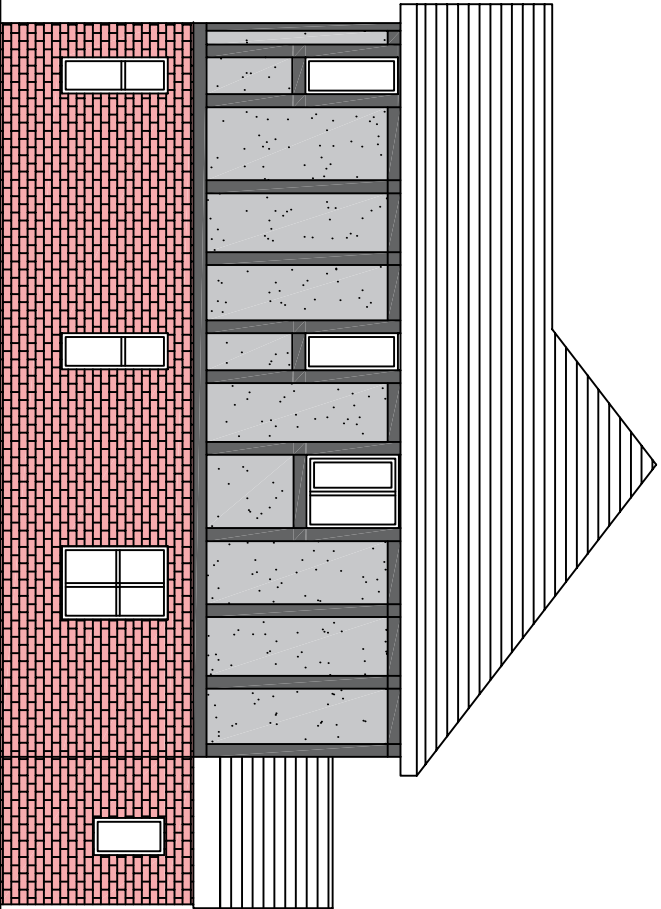

Existing Side Elevation (view from No.3)

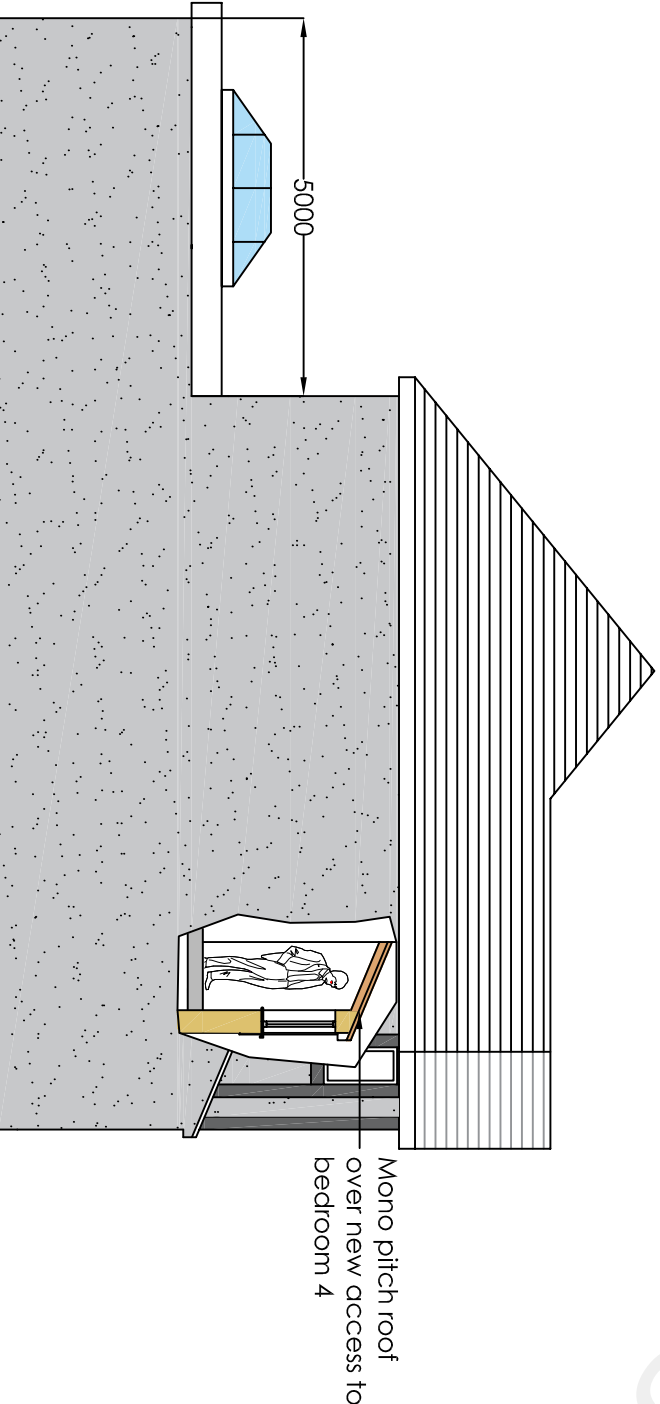

Proposed Side Elevation

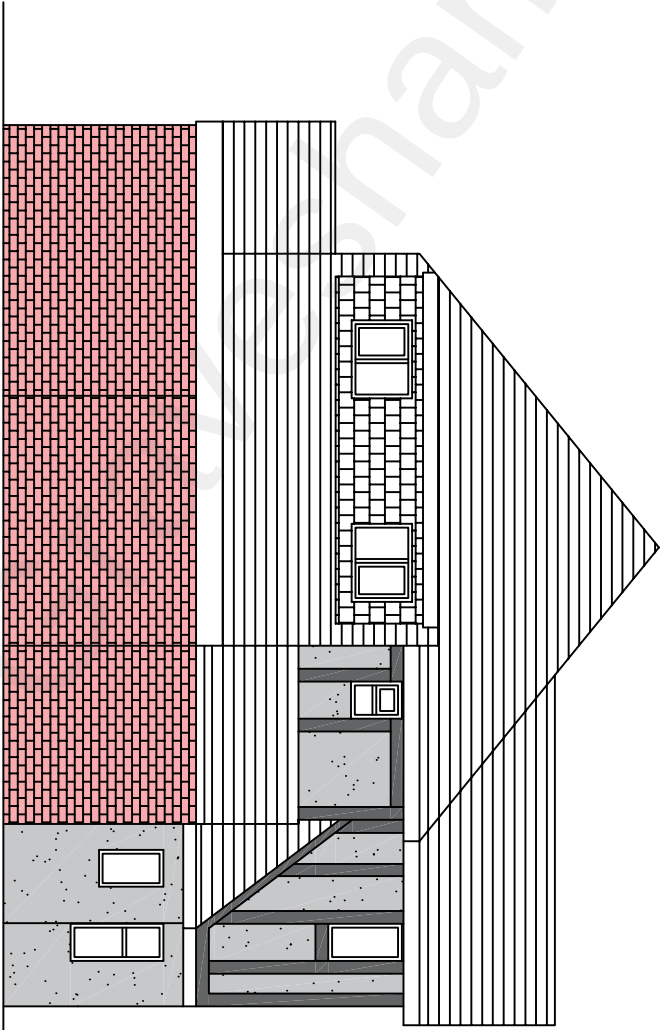

Existing Side Elevation

Project

Ext. Front Porch and Erection of Single Storey Rear Ext., Part Two Storey Side & Front Ext.
1 Orchard Av Gravesend Kent DA11 7NX

Drawing Title

Existing and Proposed Side Elevations

H Channa

PICAROONS MAIDSTONE ROAD PLATT KENT TN15 8LB
Tel / Fax: 01732 605759 E-mail: hbechanna@tiscali.co.uk

Drawn	Date	Scale	Drawing No.
HC	Dec 21	1:100	10A/A3/05