
ARTIFICIAL GRASS PITCH (AGP) PROPOSAL

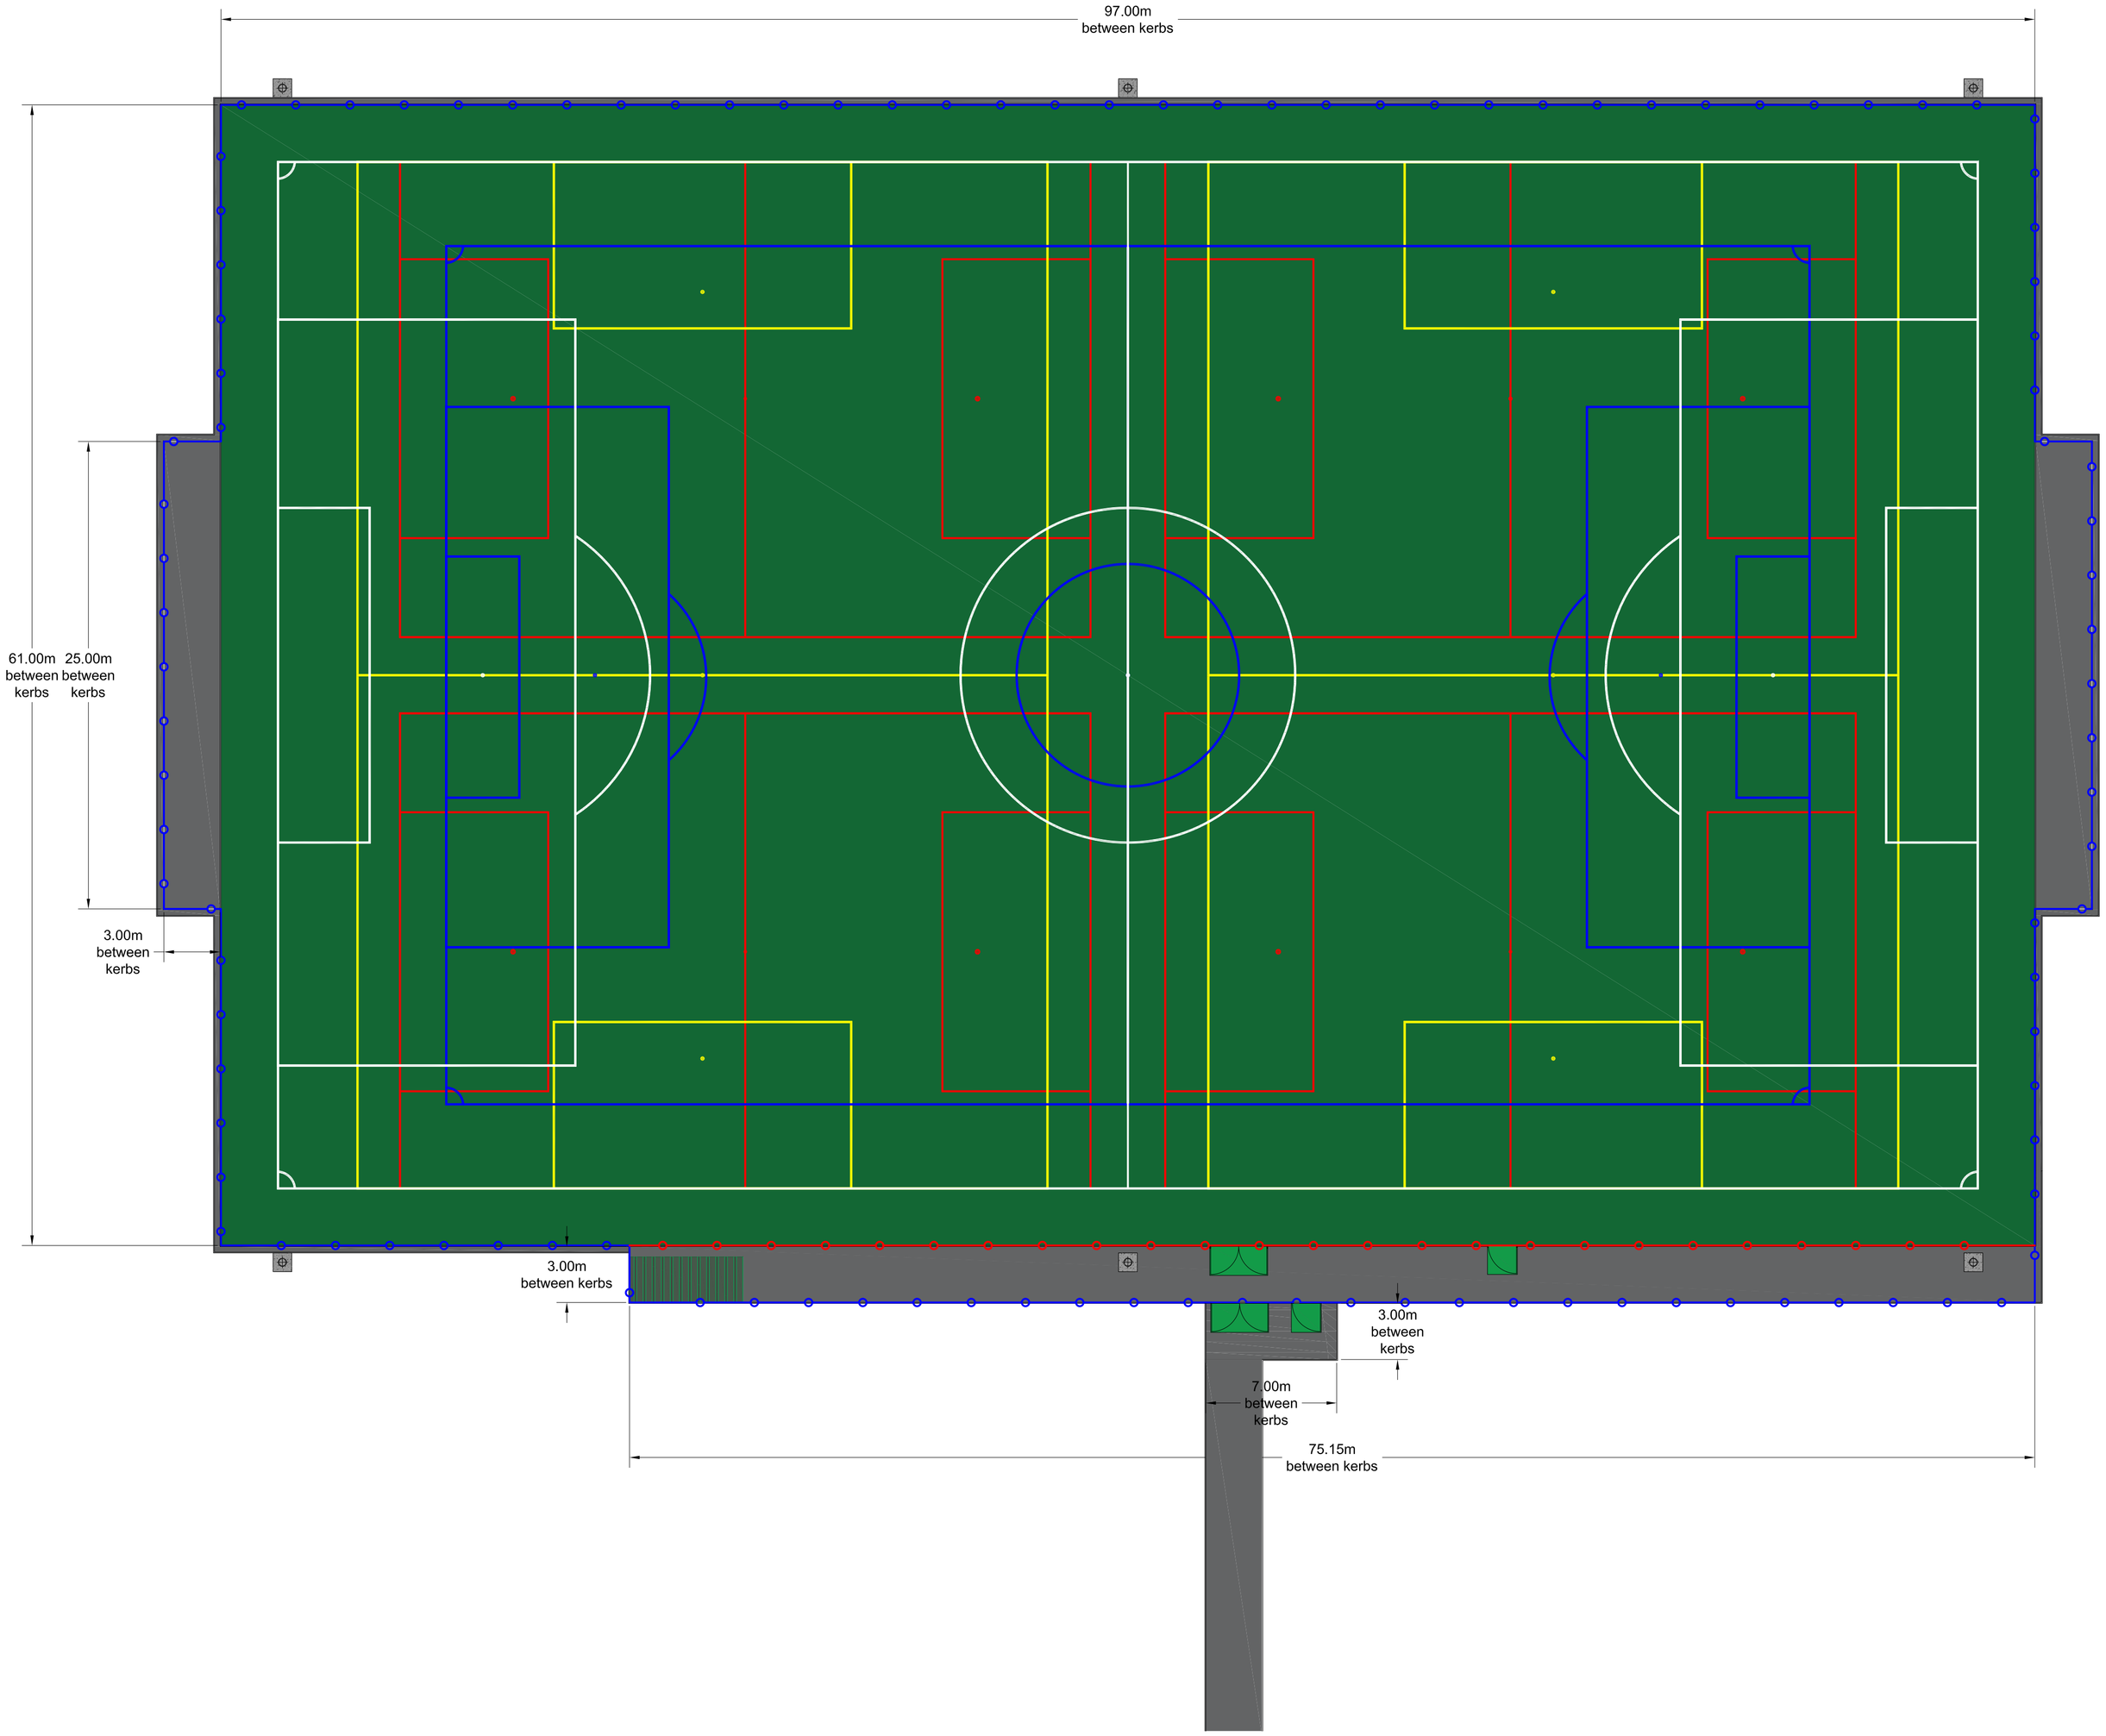

5M 10M 15M 20M 25M

5.01 cm

CHECK ALL DIMENSIONS PRIOR TO COMMENCEMENT OF WORK

NO GUARANTEE CAN BE GIVEN THAT ALL SERVICES HAVE BEEN SHOWN ON THE DRAWING

NO GUARANTEE CAN BE GIVEN TO THE ACCURACY AND COMPLETENESS OF ANY SERVICE PROVIDER RECORD INFORMATION SHOWN IN THIS DRAWING AND NO LIABILITY WILL BE ACCEPTED FOR ANY LOSSES THAT ARISE DUE TO A LACK OF ACCURACY IN ANY SERVICE PROVIDERS RECORD INFORMATION

RELEVANT SERVICE DRAWINGS SHOULD BE OBTAINED FROM APPROPRIATE SERVICE PROVIDERS AND USED IN CONJUNCTION WITH THIS DRAWING

REFERENCE SHOULD ALSO BE MADE TO HISTORICAL PLANS AND AS BUILT DRAWINGS

THIS DRAWING IS COPYRIGHT TO LABOSPORT LTD

NOTES

- SYNTHETIC TURF SURFACE
- 1.2M HIGH SPECTATOR FENCING
- 4.5M HIGH PERIMETER FENCING
- HIP RAIL
- DOUBLE GATE
- SINGLE GATE
- STORAGE CONTAINER AREA
- 300MM MOWING STRIP
- 6NO.FLOODLIGHTING COLUMNS

FACILITY TYPE
THE PROJECT IS TO DESIGN AND CONSTRUCT A 91M X 55M (11 V 11) 3G FOOTBALL TURF PITCH (FTP) , WITH PERIMETER FENCING, FLOODLIGHTING, HARD-STANDING AREA AND EQUIPMENT

DIMENSIONS
FENCE TO FENCE = 97 X 61M
2NR GOAL RECESSES = 25 X 3M
SPECTATOR AREA = 75 X 3M

PERIMETER FENCING
1.2M HIGH SPECTATOR FENCING
4.5M HIGH PERIMETER FENCING
2NR DOUBLE GATE(S)
2NR SINGLE GATE(S)

LINE MARKINGS
1NR - 11V11 – 91M X 55M
1NR - 9V9 – 73M X 46M
2NR - 7V7 – 55M X 37M
4NR - 5V5 – 25.5M X 37M

FLOODLIGHTING
NEW LED FLOODLIGHTING SYSTEM

EQUIPMENT
4NR - HEAVY DUTY BOOT WIPER/SCRAPER
11V11 GOALS - ONE SET
9V9 GOALS - ONE SET
5V5 GOALS - FOUR SETS
1NR - PITCH DIVIDING NET
1NR - STORAGE CONTAINER
PITCH MAINTENANCE EQUIPMENT
2NR - WASTE BINS

N

LEGEND / KEY

LABOSPORT

Labosport Ltd
Unit 3, Aerial Way, Hucknall, Nottinghamshire, NG15 6DW
+44 (0)115 968 1998
www.labosport.com
info@labosport.co.uk

AUTHOR

CLIENT
NORTHFLEET SCHOOL

PROJECT
ARTIFICIAL GRASS PITCH (AGP) DEVELOPMENT

DRAWING
PROPOSED PLAN

STATUS: PLANNING	REVISION: LK	01
PROJECT: G-218481 LSUK.24-004	ISSUE DATE: 06.10.24	DRAWING: 24-004(G-218481) 04
PAPER SIZE: A1	SCALE: 1:200	