

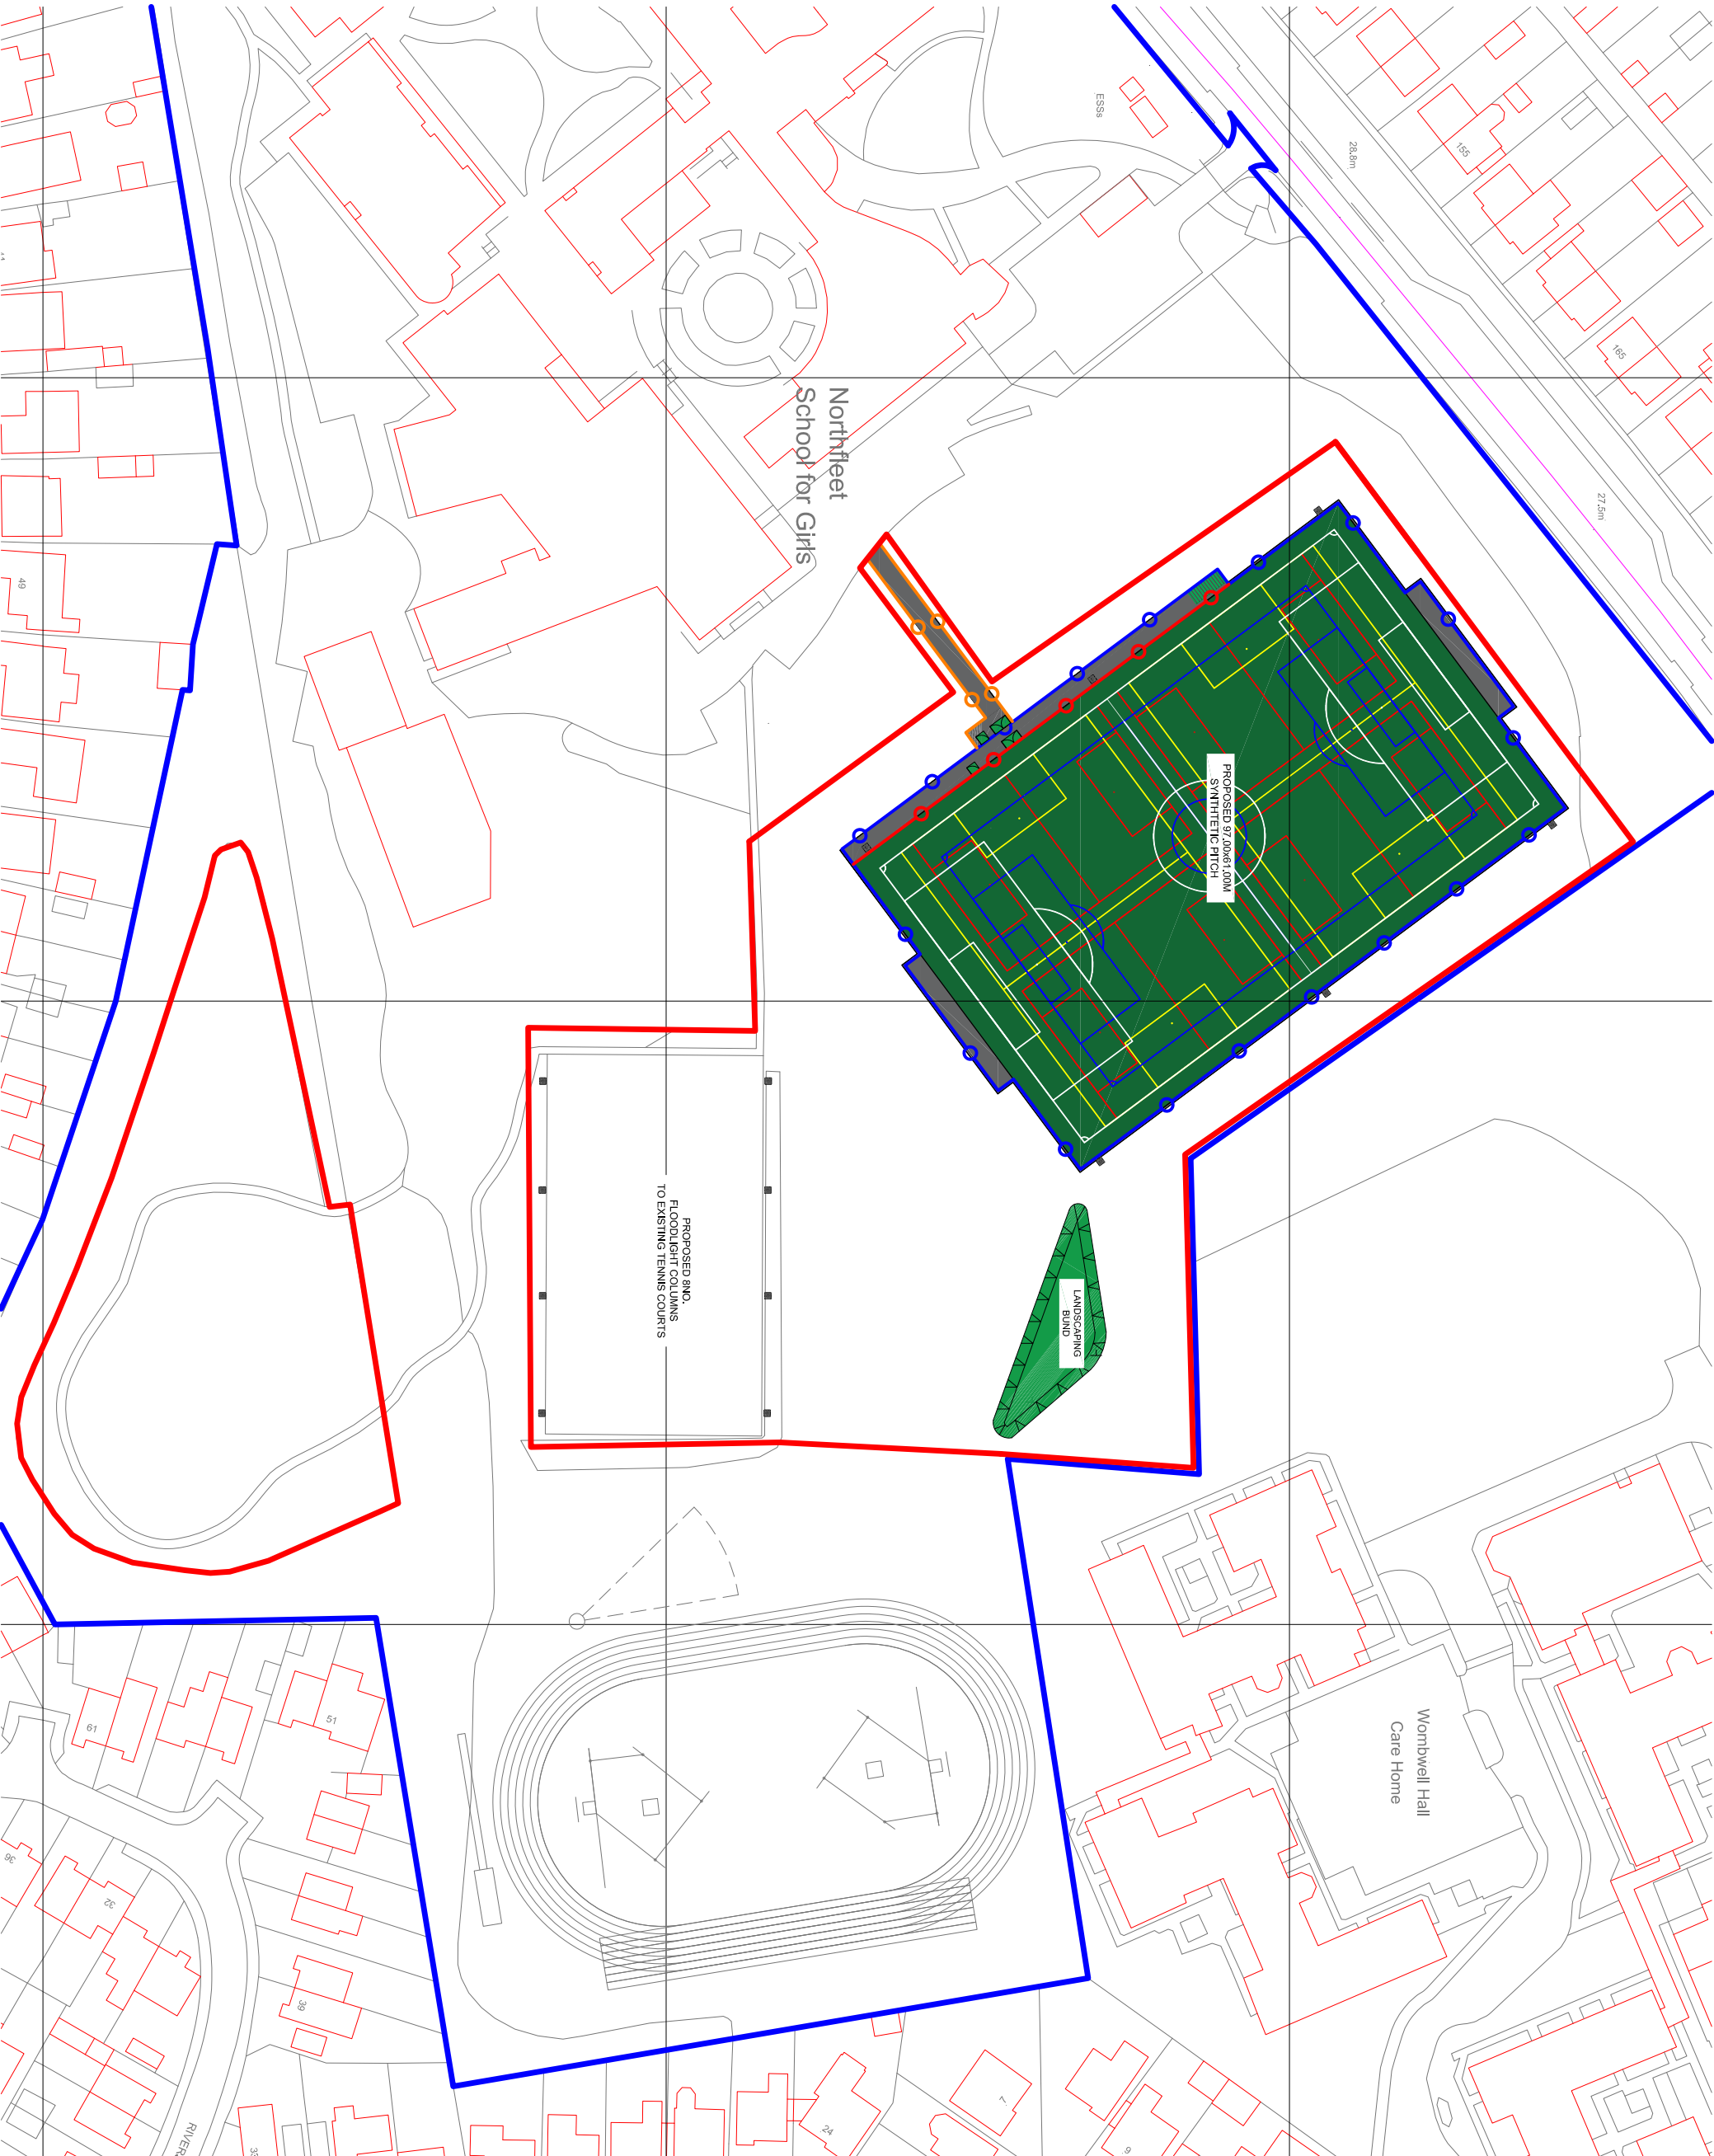


ARTIFICIAL GRASS PITCH (AGP) PROPOSAL

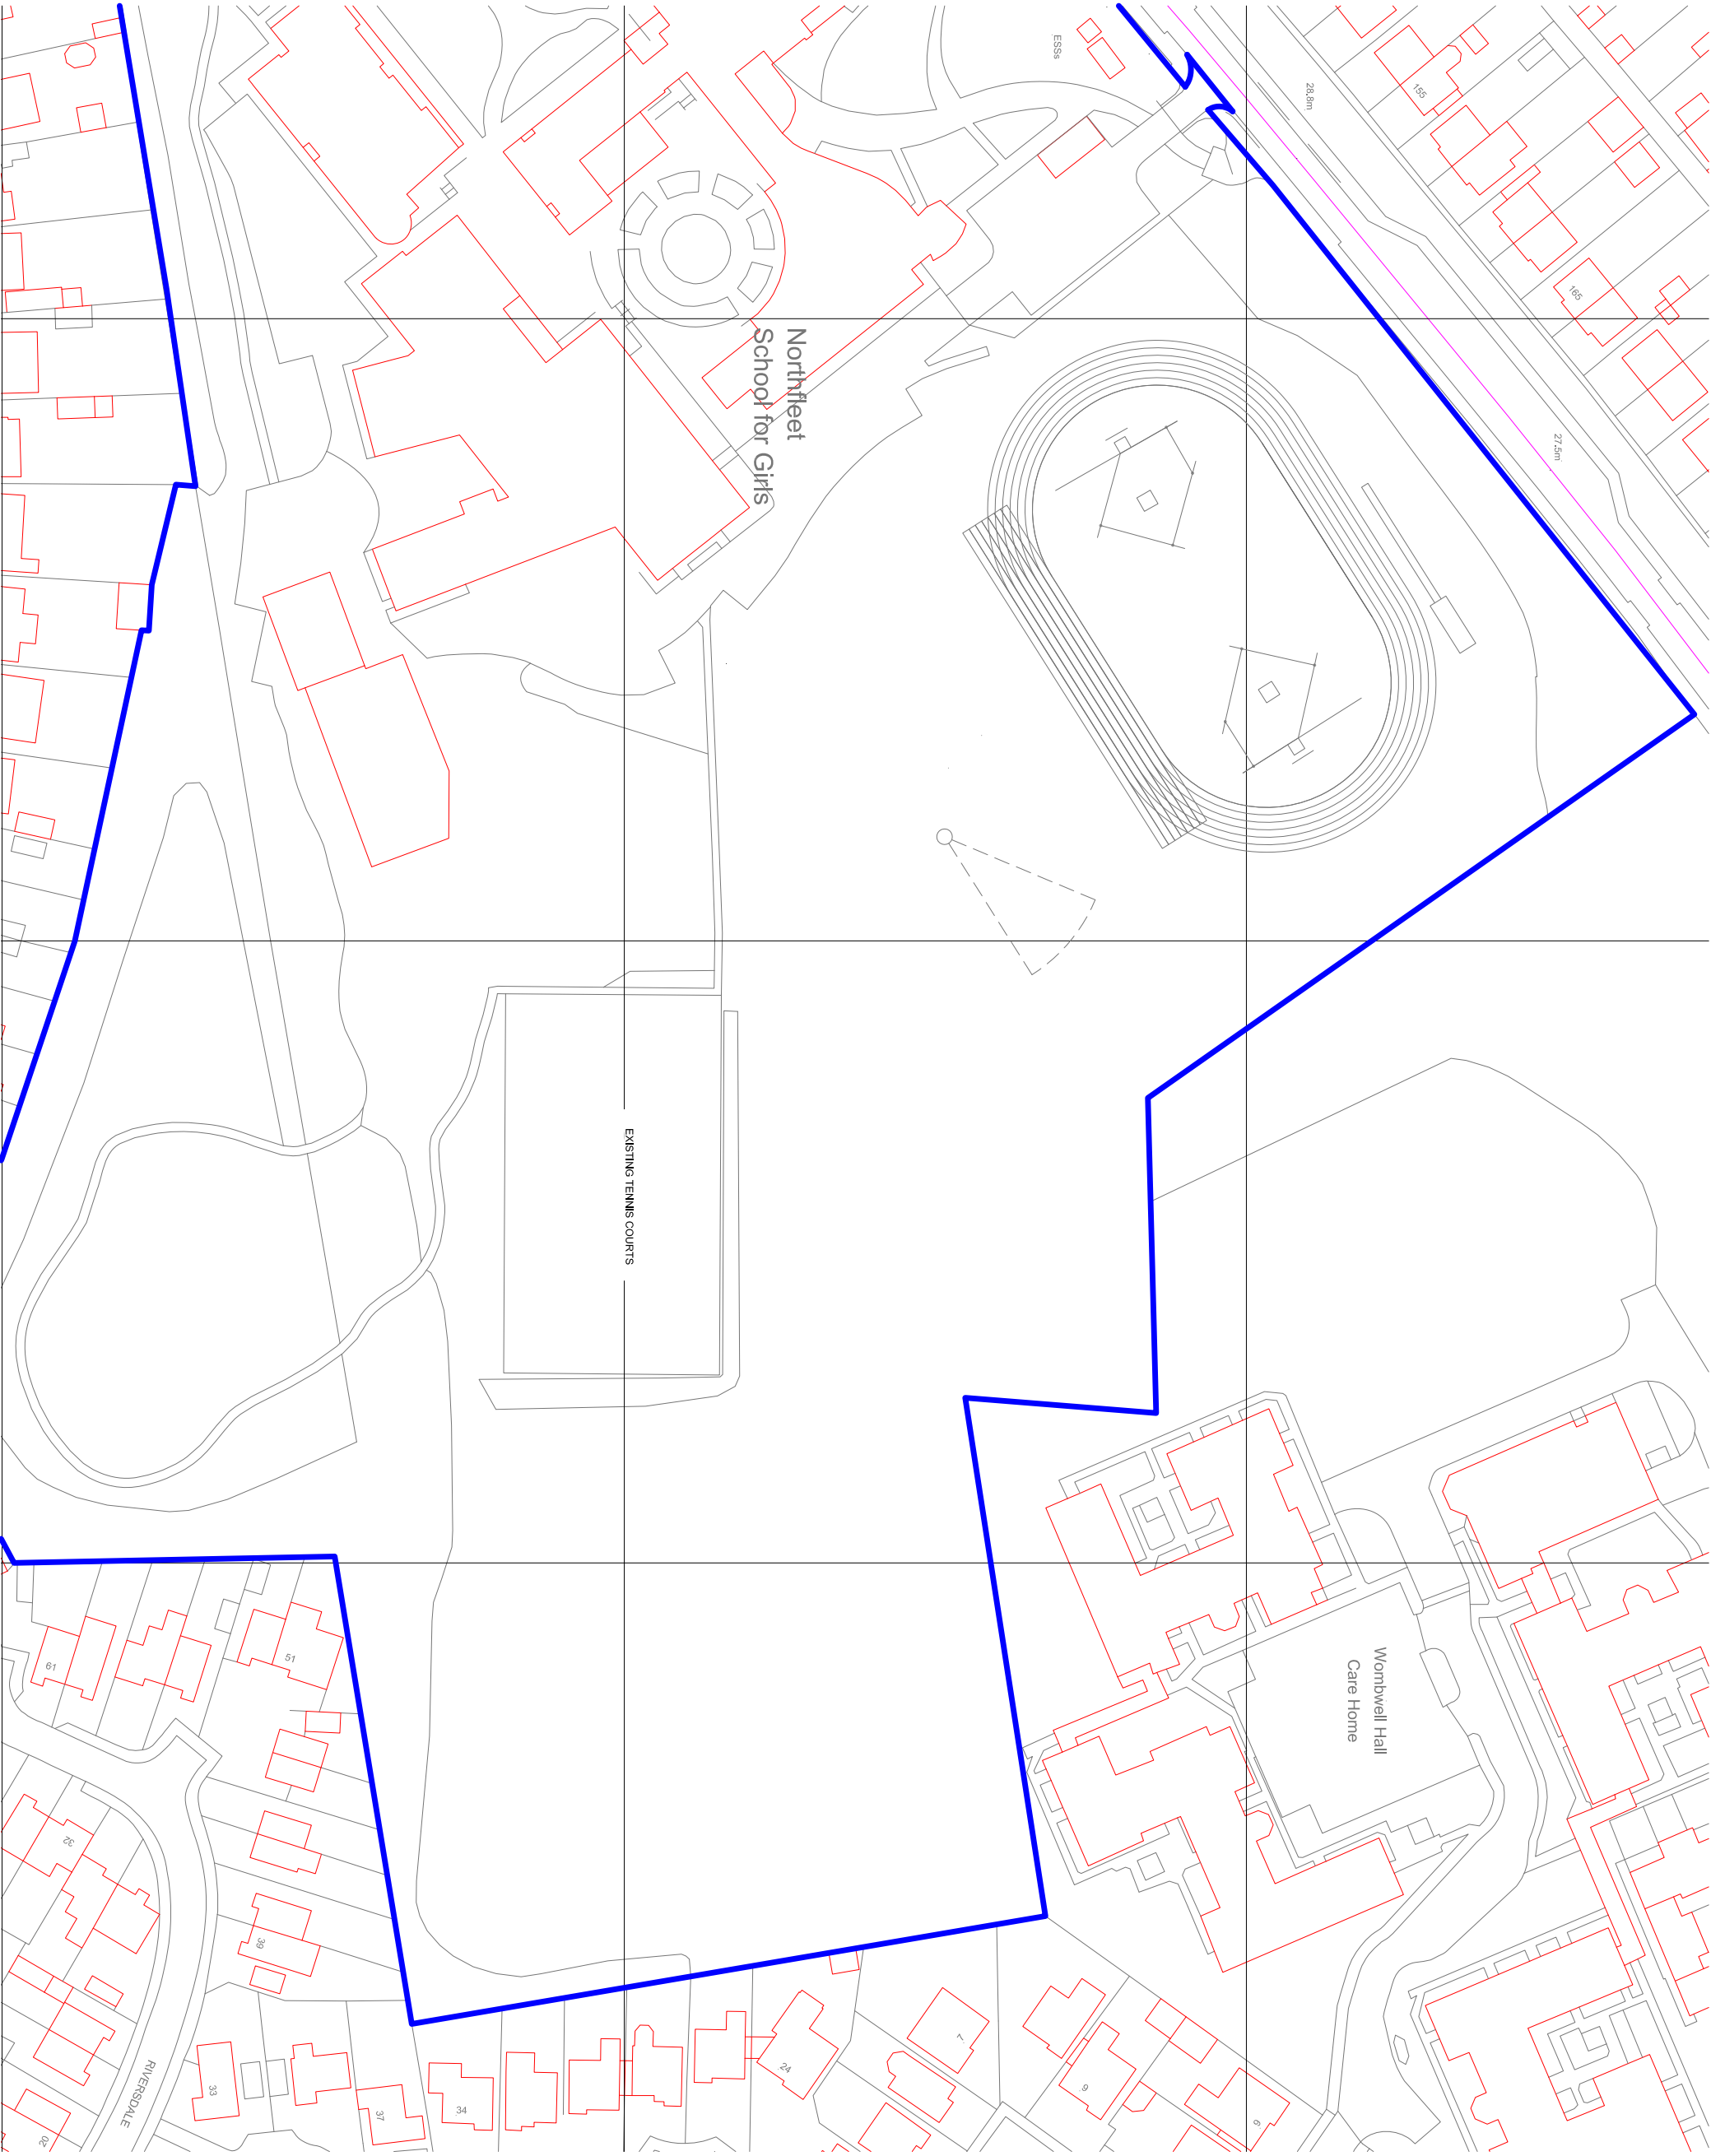


EXISTING LAYOUT - SUMMER TRACK MARKINGS

PROPOSED LAYOUT - SUMMER TRACK MARKINGS

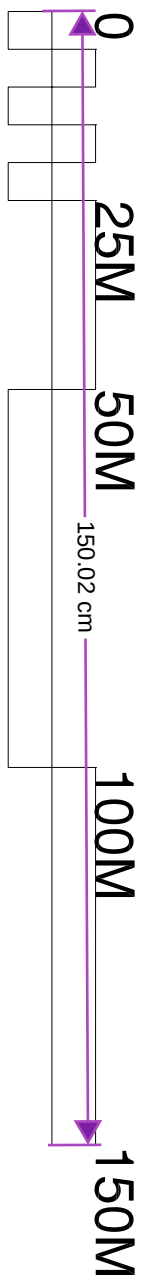

NO GUARANTEE CAN BE GIVEN THAT ALL SERVICES HAVE BEEN SHOWN ON THE DRAWING.
NO GUARANTEE CAN BE GIVEN TO THE ACCURACY AND COMPLETENESS OF ANY SERVICE PROVIDED INFORMATION SHOWN IN THIS DRAWING AND NO LIABILITY WILL BE ACCEPTED FOR ANY LOSSES THAT ARISE DUE TO A LACK OF ACCURACY IN ANY SERVICE PROVIDED RECORD INFORMATION.
RELEVANT SERVICE DRAWINGS SHOULD BE OBTAINED FROM APPROPRIATE SERVICE PROVIDERS AND USED IN CONJUNCTION WITH THIS DRAWING.
REFERENCE SHOULD ALSO BE MADE TO HISTORICAL PLANS AND AS BUILT DRAWINGS.
THIS DRAWING IS COPYRIGHT TO LABOSPORT LTD

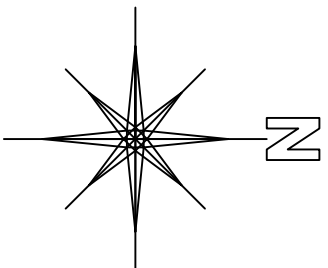

LABOSPORT LTD
Unit 3, Arcus Way, 12000, Waltham, MK15 8DW
Tel: 0113 566 7098
www.labosport.com
info@labosport.co.uk

AUTHOR: NORTHFLEET SCHOOL

DATE: ARTIFICIAL GRASS PITCH (AGP)
DEVELOPMENT

PROJECT: TRACK MARKINGS

DRAWING: PLANNING 01

DATE: 15.10.2024 24-004(G-218481) 10A