


ARTIFICIAL GRASS PITCH (AGP) PROPOSAL

CHECK ALL DIMENSIONS PRIOR TO COMMENCEMENT OF WORK.
NO GUARANTEE CAN BE GIVEN THAT ALL SERVICES HAVE BEEN SHOWN ON THE DRAWING.
NO GUARANTEE CAN BE GIVEN TO THE EFFICIENCY AND COMPETENCE OF ANY SERVICE PROVIDER RECORD INFORMATION SHOWN IN THIS DRAWING AND NO LIABILITY WILL BE ACCEPTED FOR ANY LOSSES THAT ARE DUE TO A LACK OF ACCURACY IN ANY SERVICE PROVIDER RECORD INFORMATION.
RELEVANT SERVICE DRAWINGS SHOULD BE OBTAINED FROM APPROPRIATE SERVICE PROVIDERS AND USED IN CONJUNCTION WITH THIS DRAWING.
REFERENCE SHOULD ALSO BE MADE TO HISTORICAL PLANS AND AS BUILT DRAWINGS.
THIS DRAWING IS COPYRIGHT TO LABORGRAF LTD.

THIS DRAWING IS COPYRIGHT TO LABOSPORT LTD

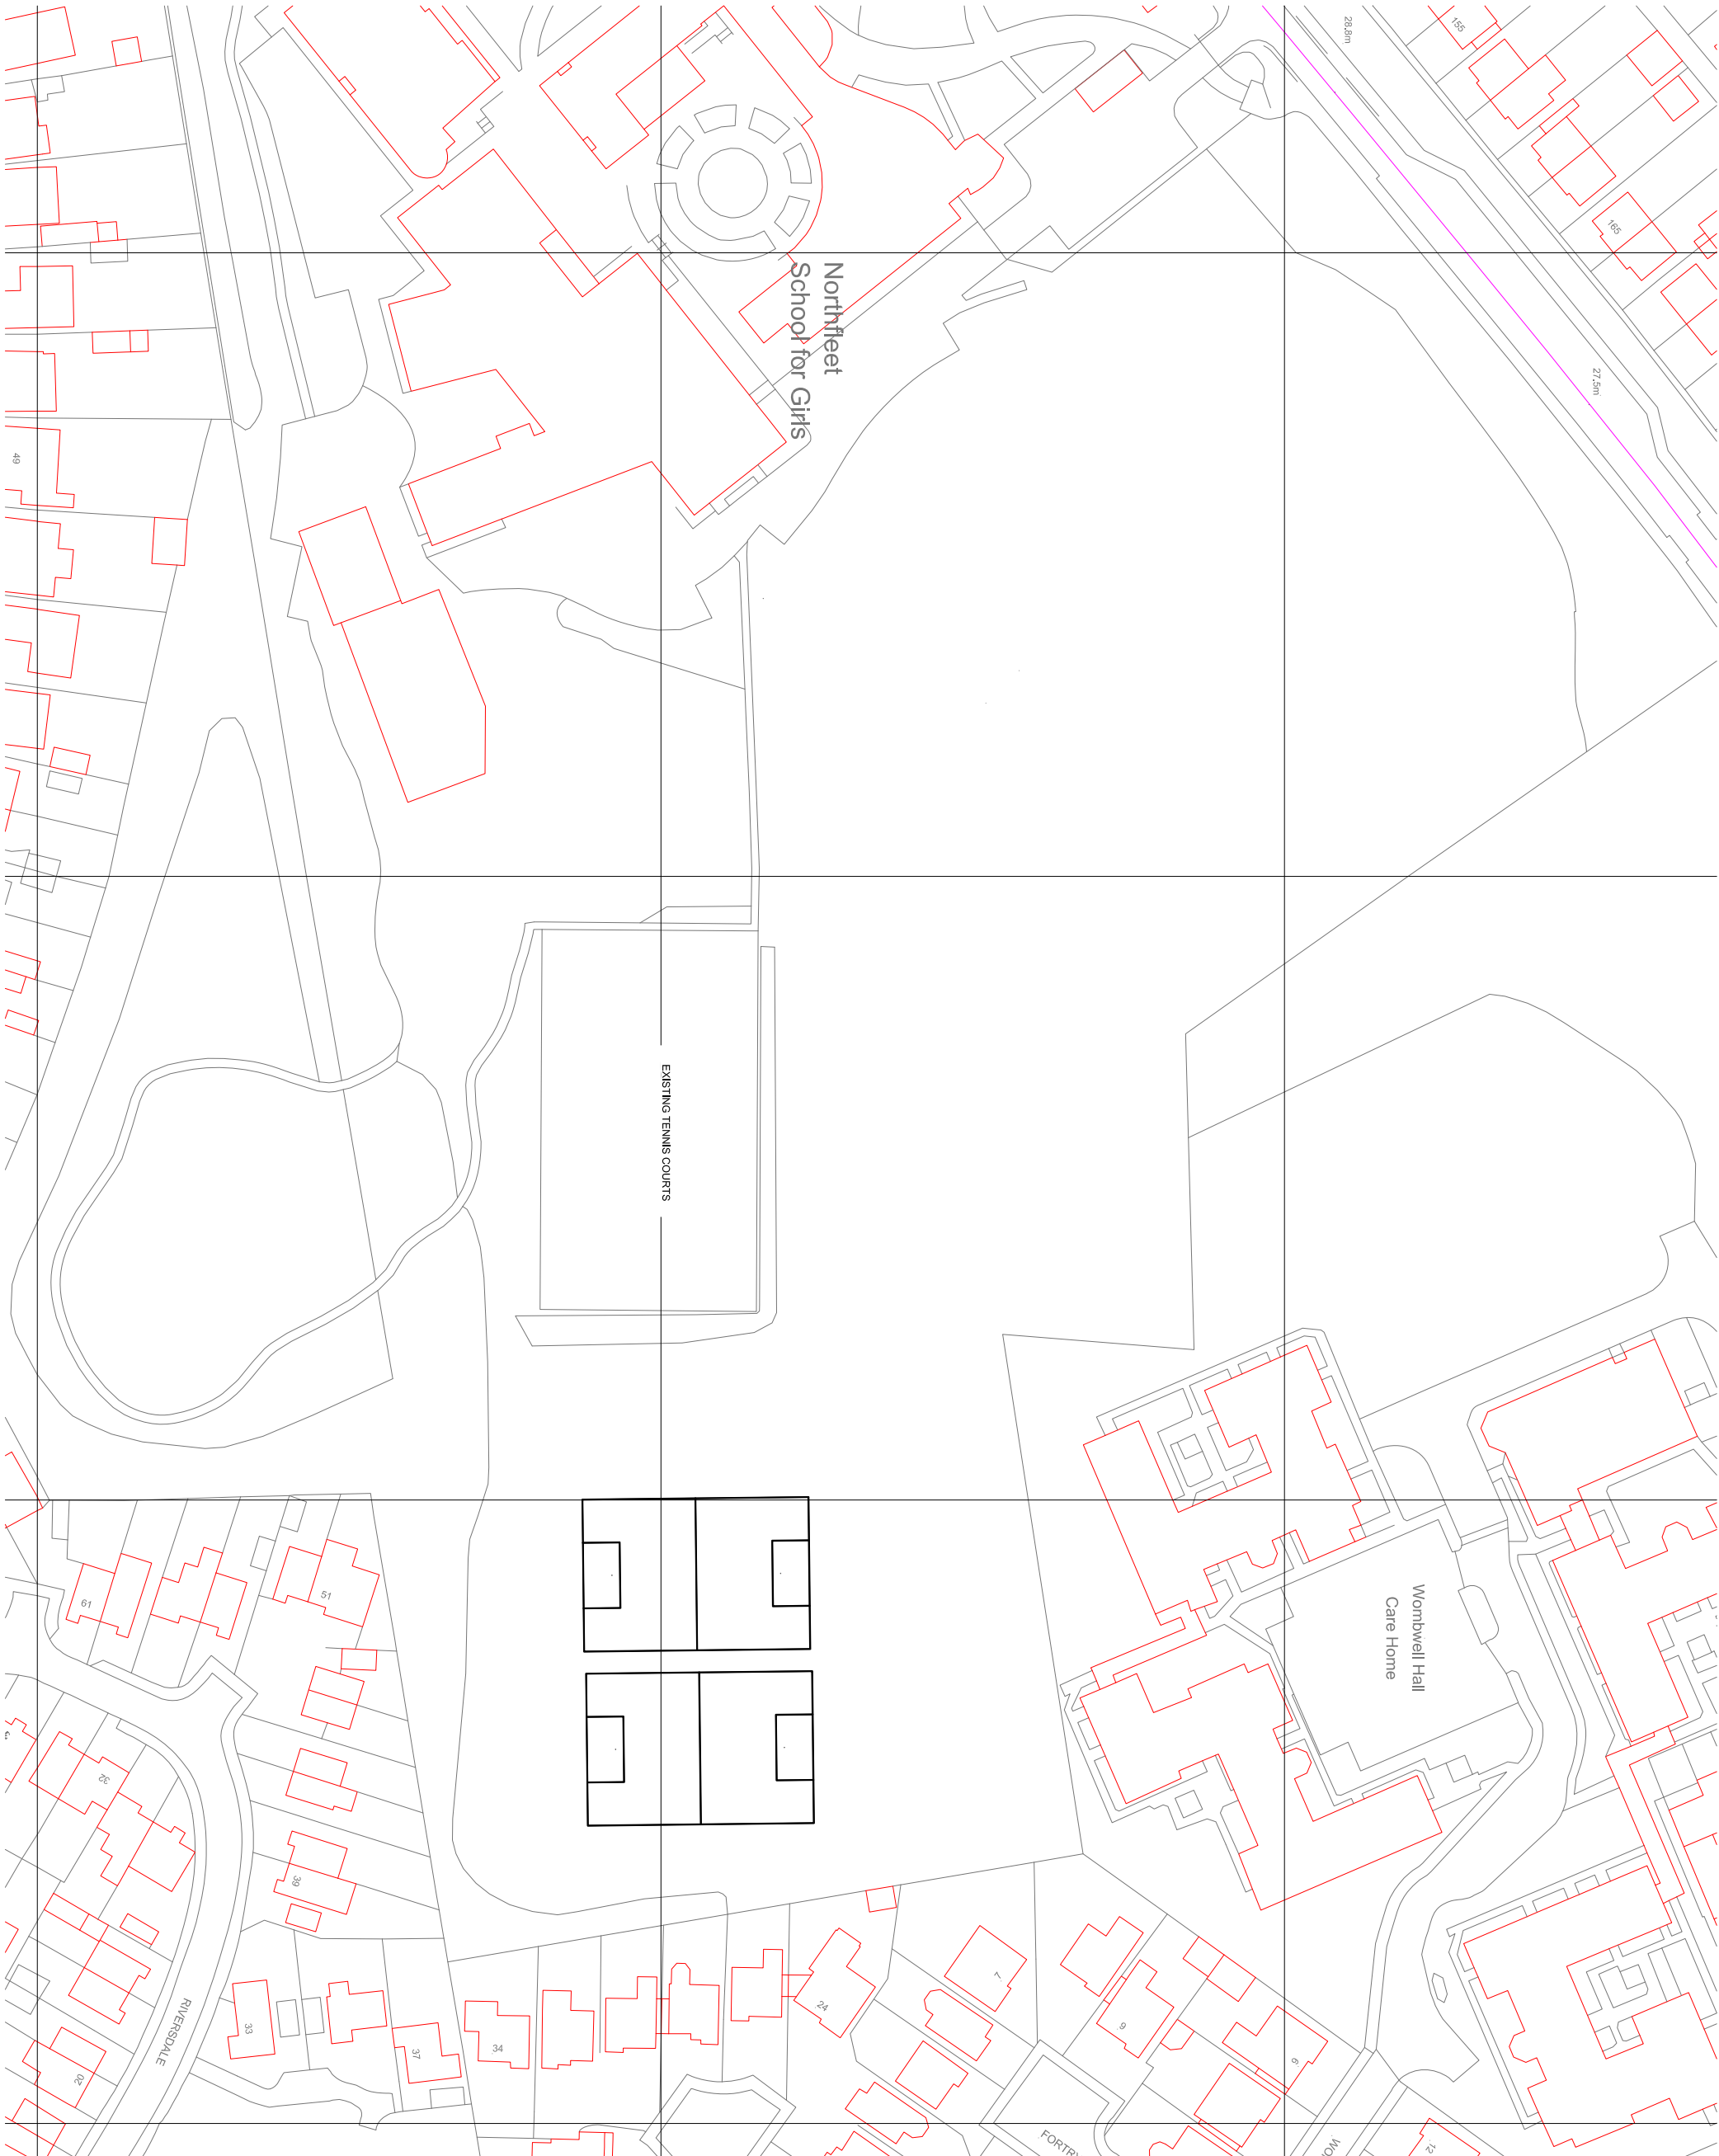

EXISTING LAYOUT - WINTER MARKINGS



PROPOSED LAYOUT - WINTER MARKINGS

