
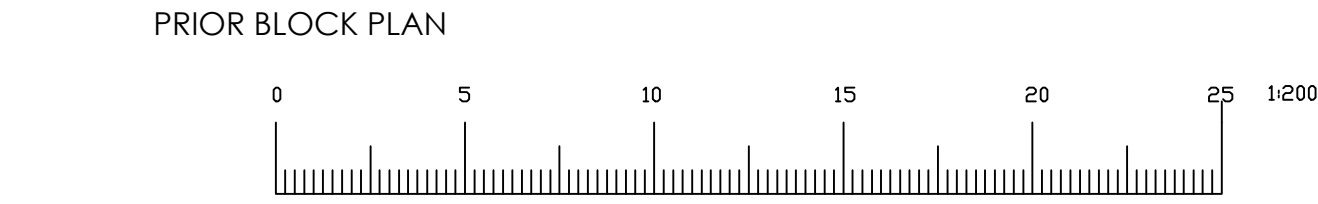


Notes	
	All dimensions shown are in millimeters unless otherwise stated. Only figured dimension to be taken from this drawing and not scaled dimensions.

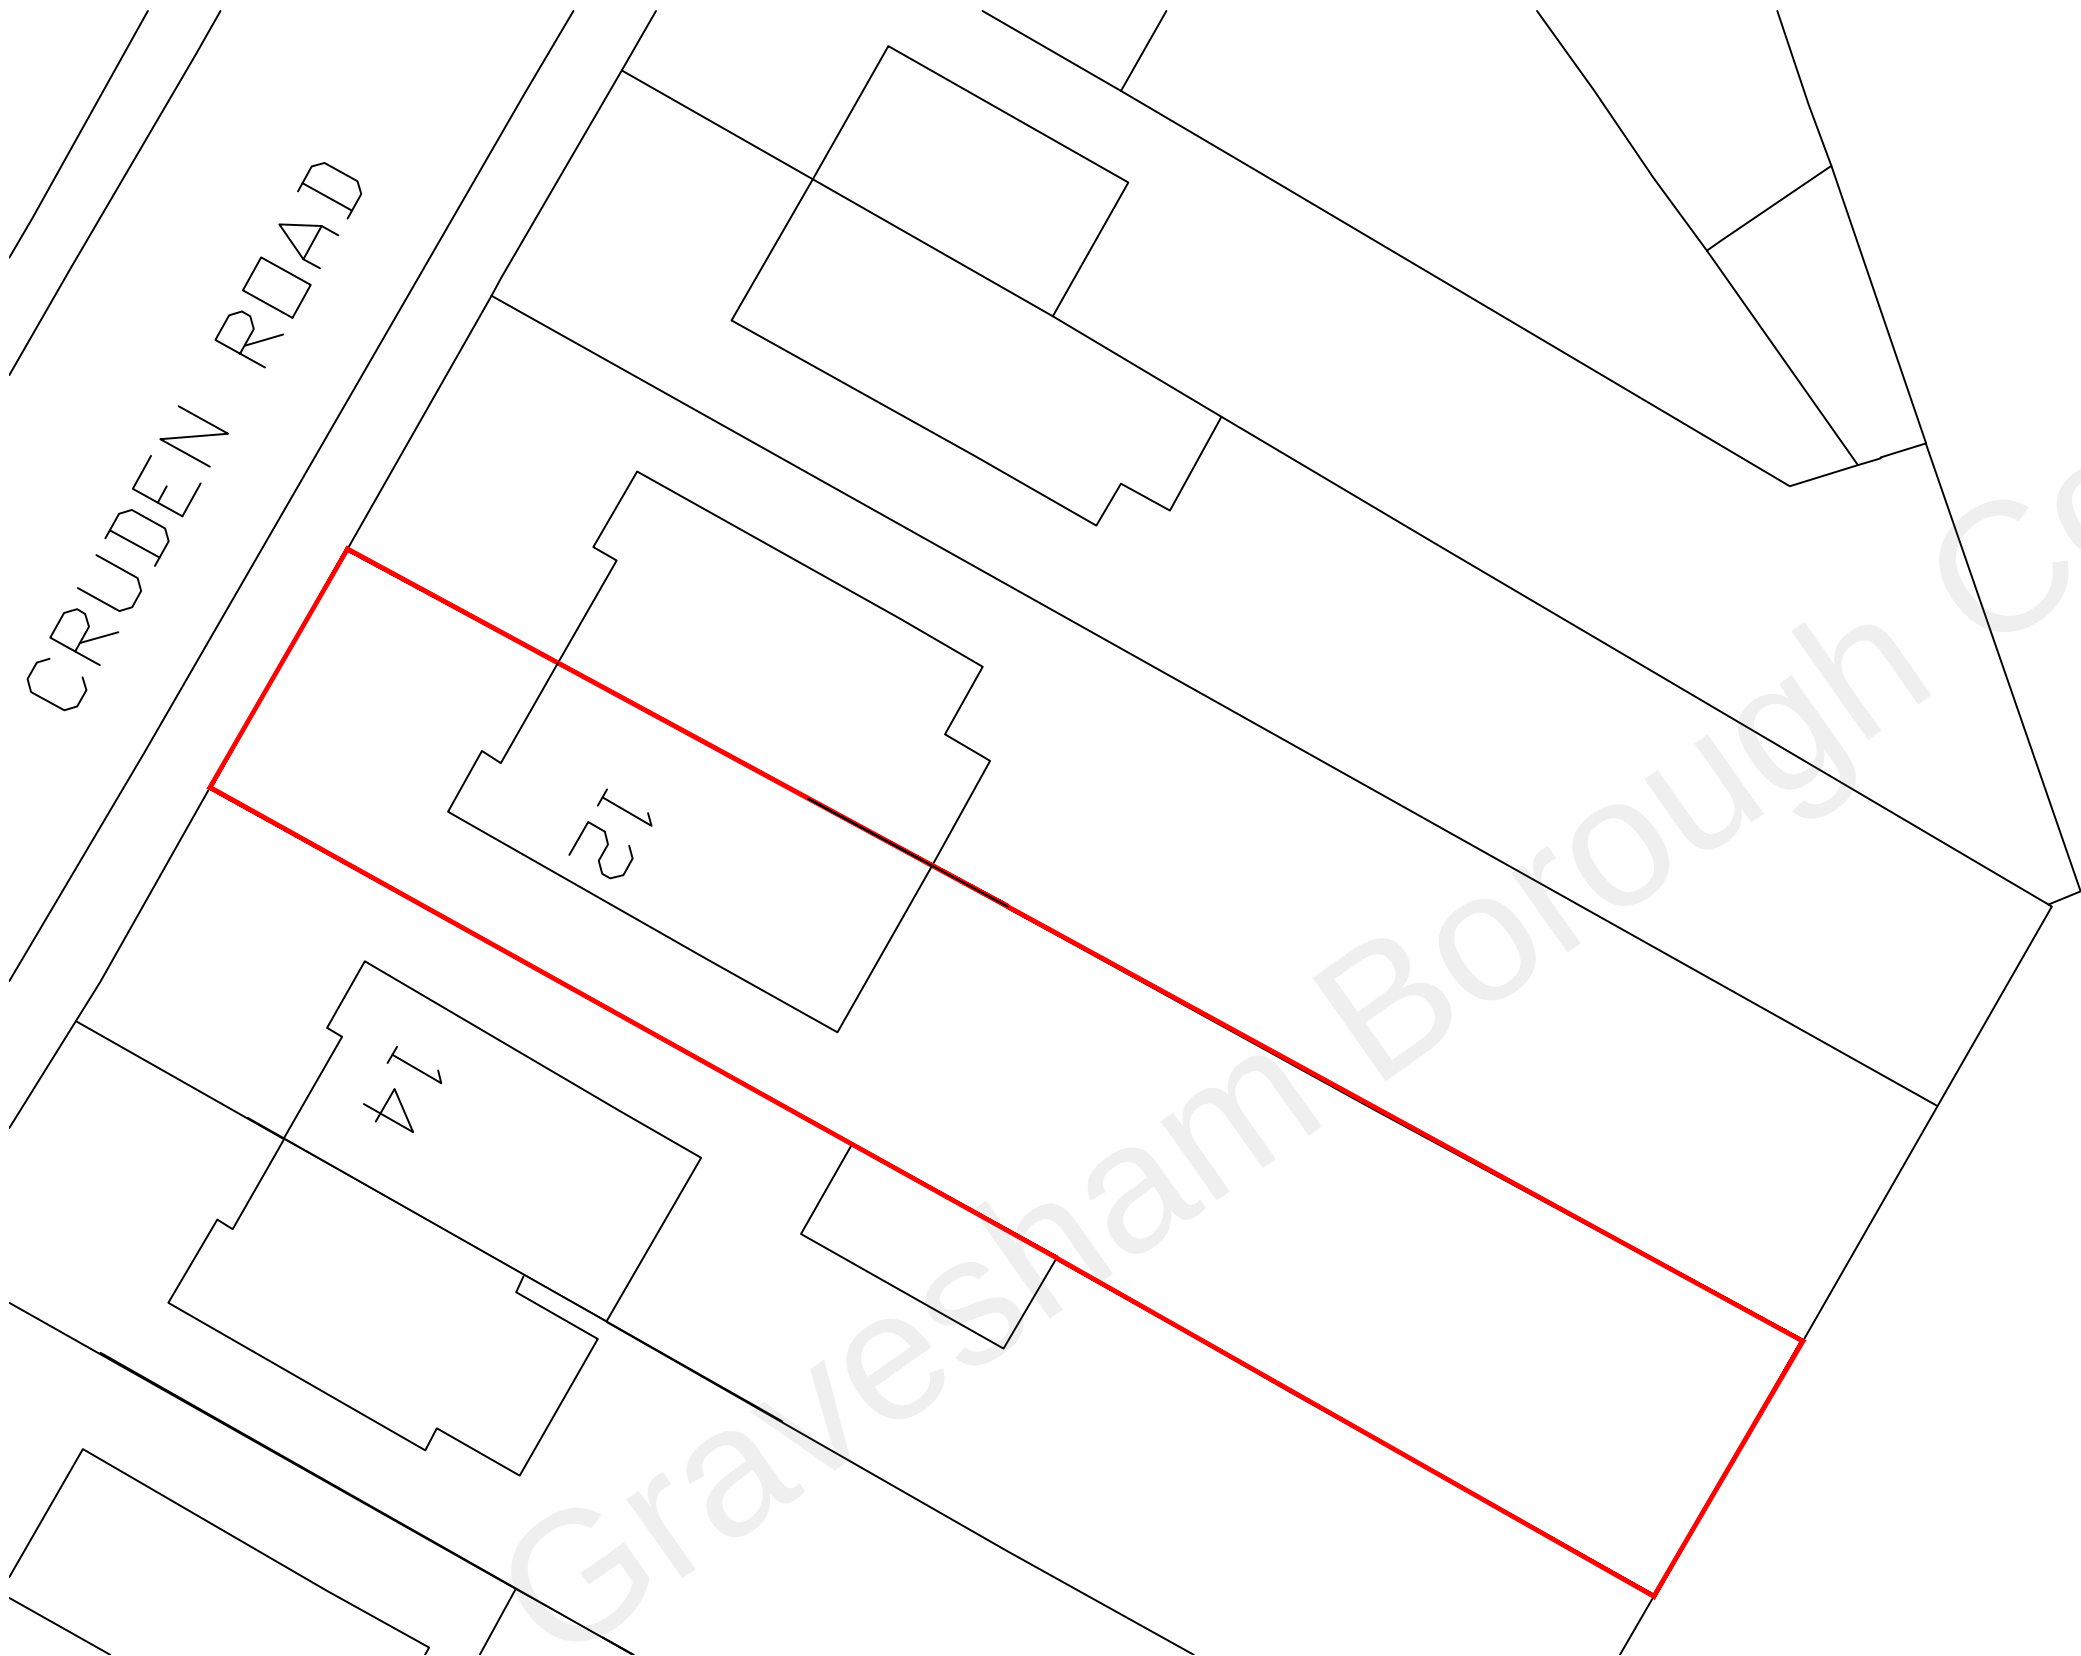

Project:			PROPOSED OUTBUILDING 12 Cruden Road Gravesend DA12 4HD		 Loft conversion & Extension Specialists 07815559217 / 02077121486
CLIENT: Mr Stanley Akwaeze		DATE:	00-12-21		
		CHECKED BY:	TA		
REV:		Date	SCALE:	1:200	
			DRAWN BY:	TA	
			PRIOR BLOCK PLAN		
			220808-12A		REV:
			© This drawing and the building work illustrated are copyright and may not be reproduced without written permission.		