




Front View

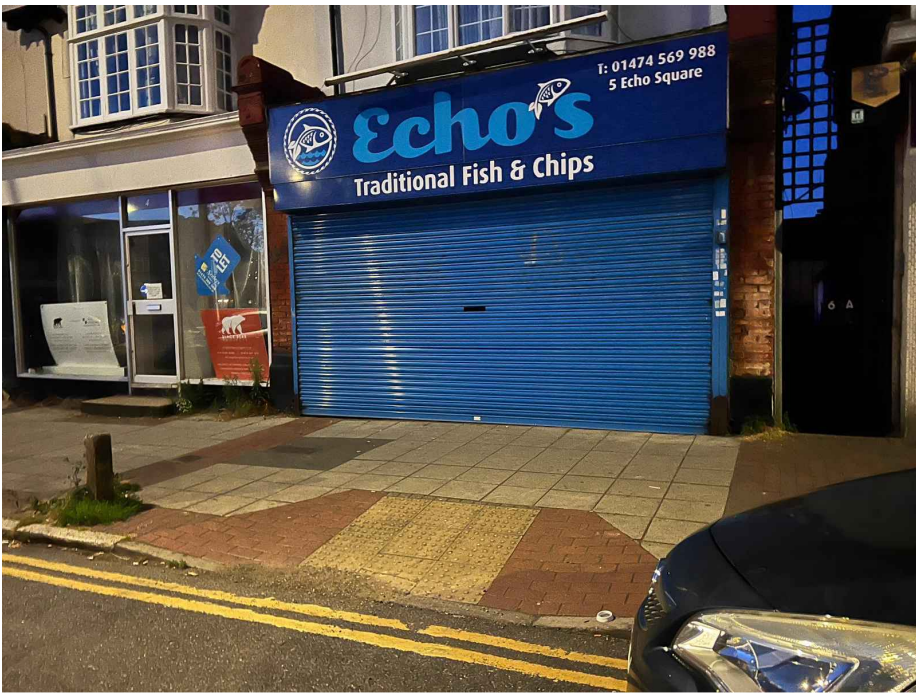

Front View with Shutter




5 Echo Square Shop Front with Shutter




6 Echo Square Shop Front with Shutter



86 Parrock Road Shop Front with Shutter

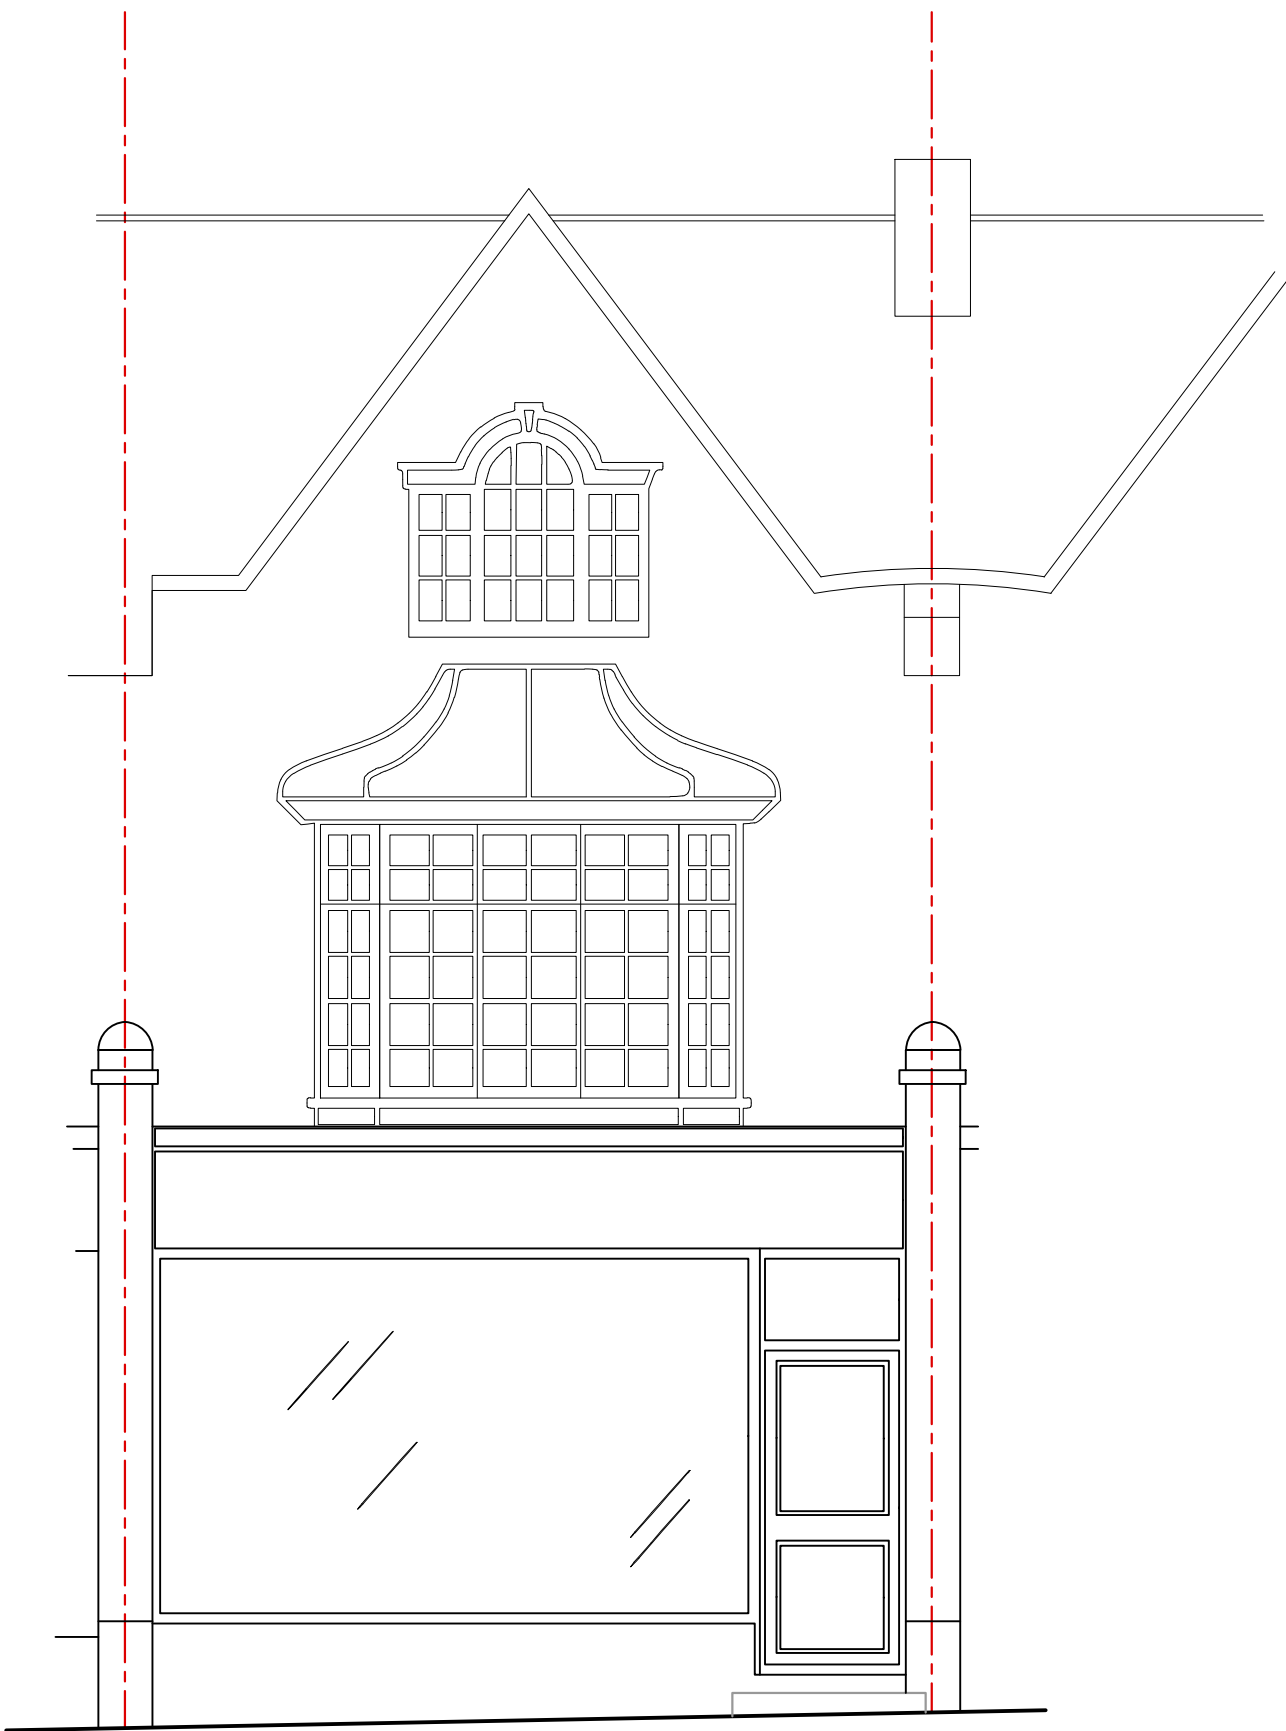


Shop Front before changes - 1:50

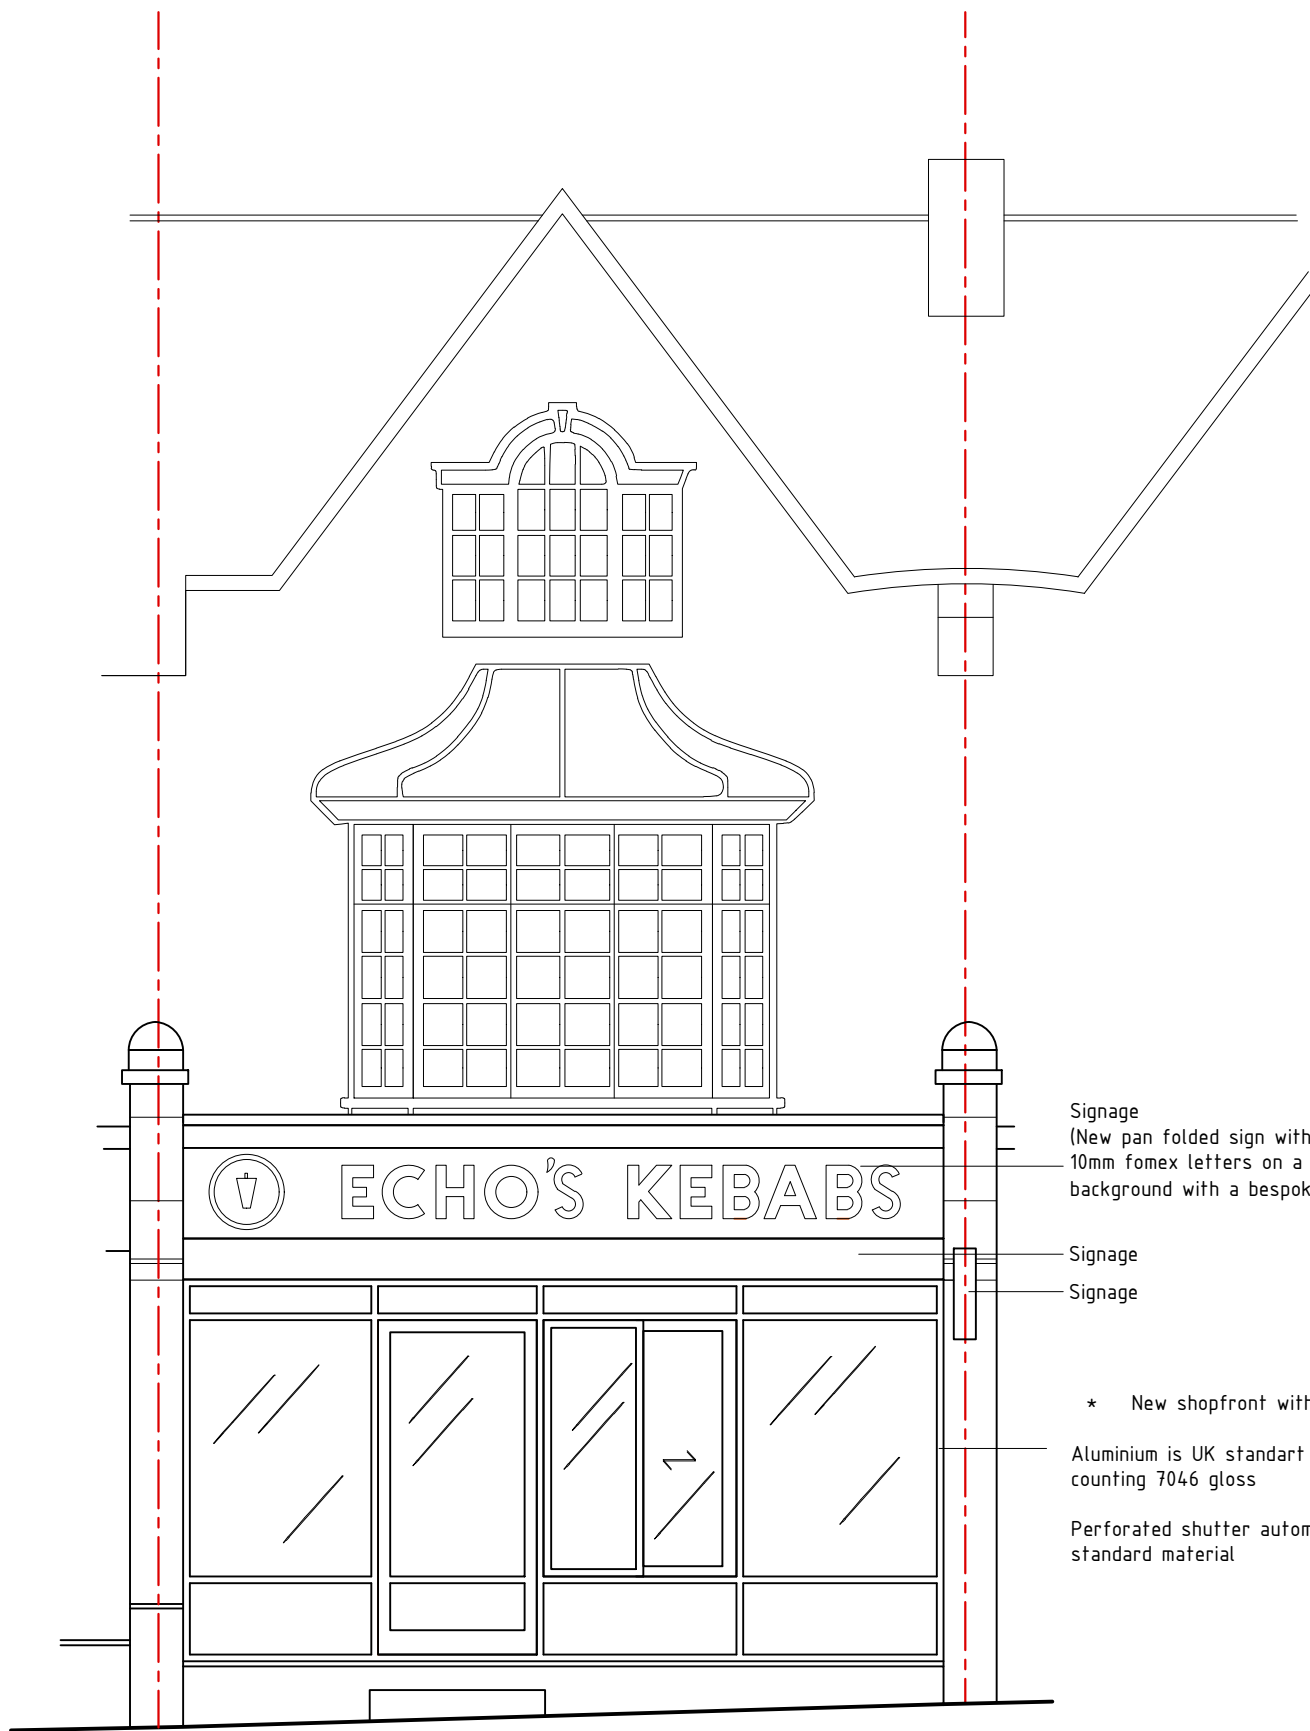


Shop Front Elevation - 1:50



- Signage
(New pan folded sign with 3 layers
10mm fomex letters on a composite
background with a bespoke trough light)
- Signage
- Signage
- * New shopfront with shutter
- Aluminium is UK standard Aluminium Powder
coating 7046 gloss
- Perforated shutter automatic electric with UK
standard material

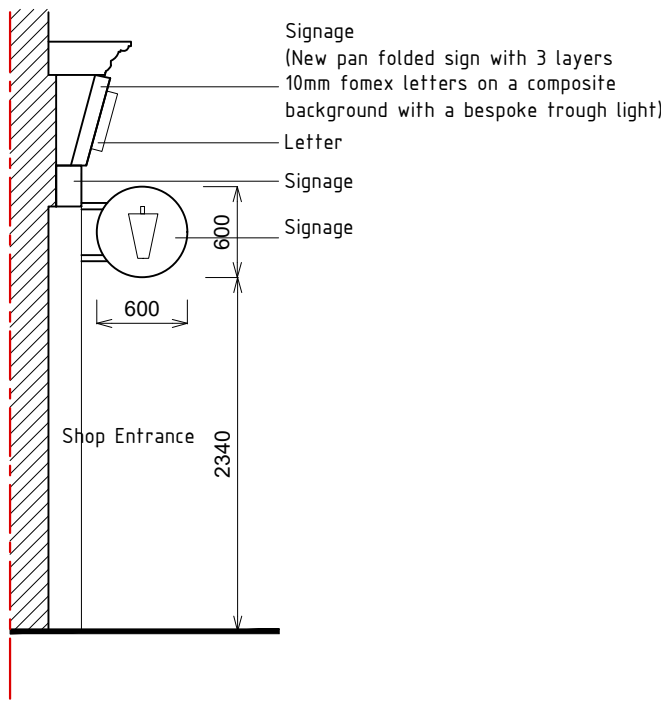


Side Elevation - 1:50

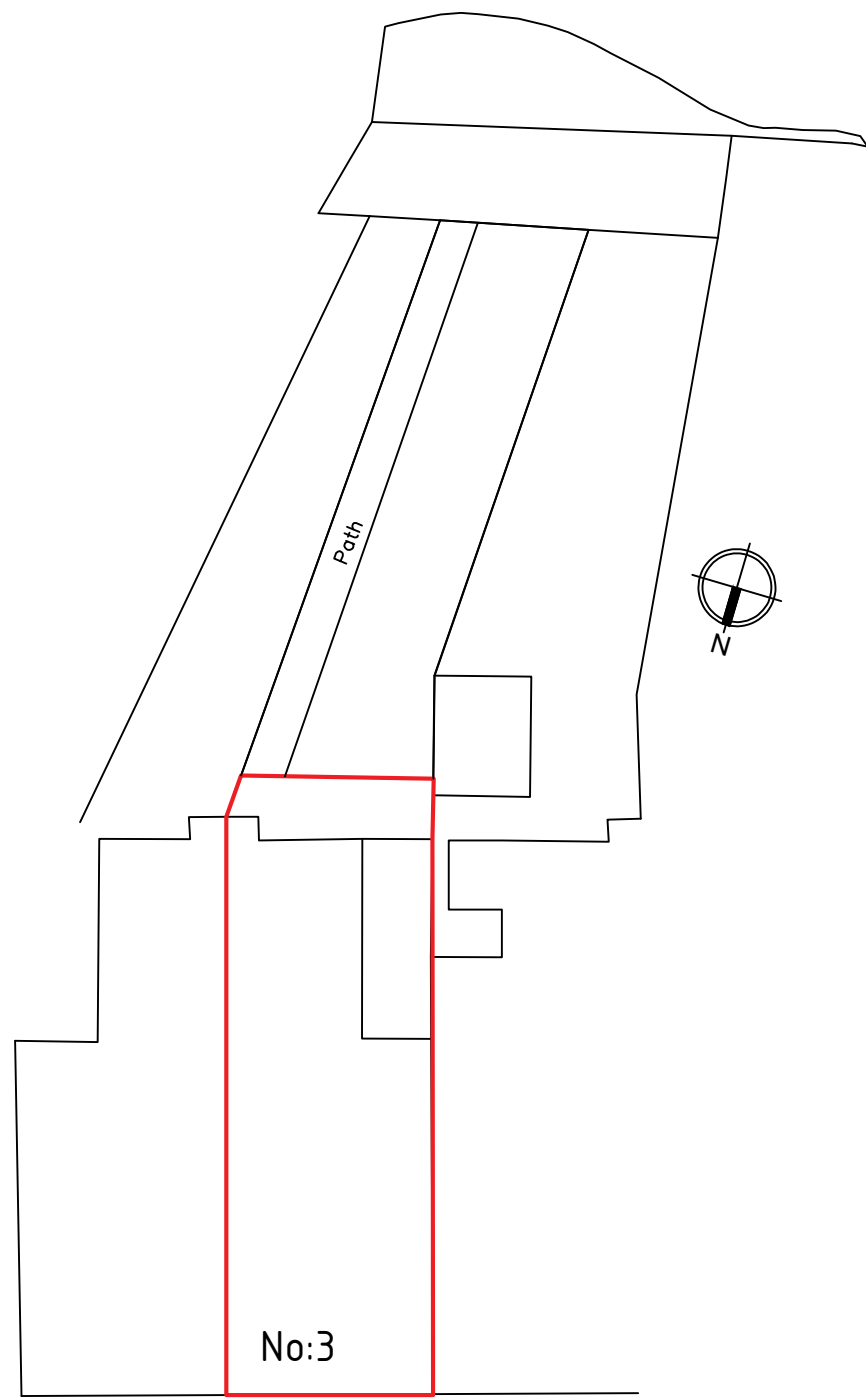

Block Plan - 1:200

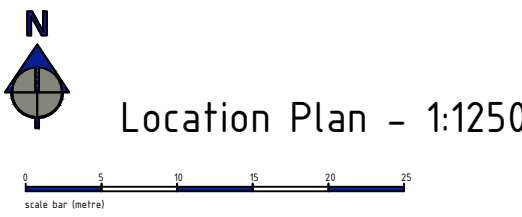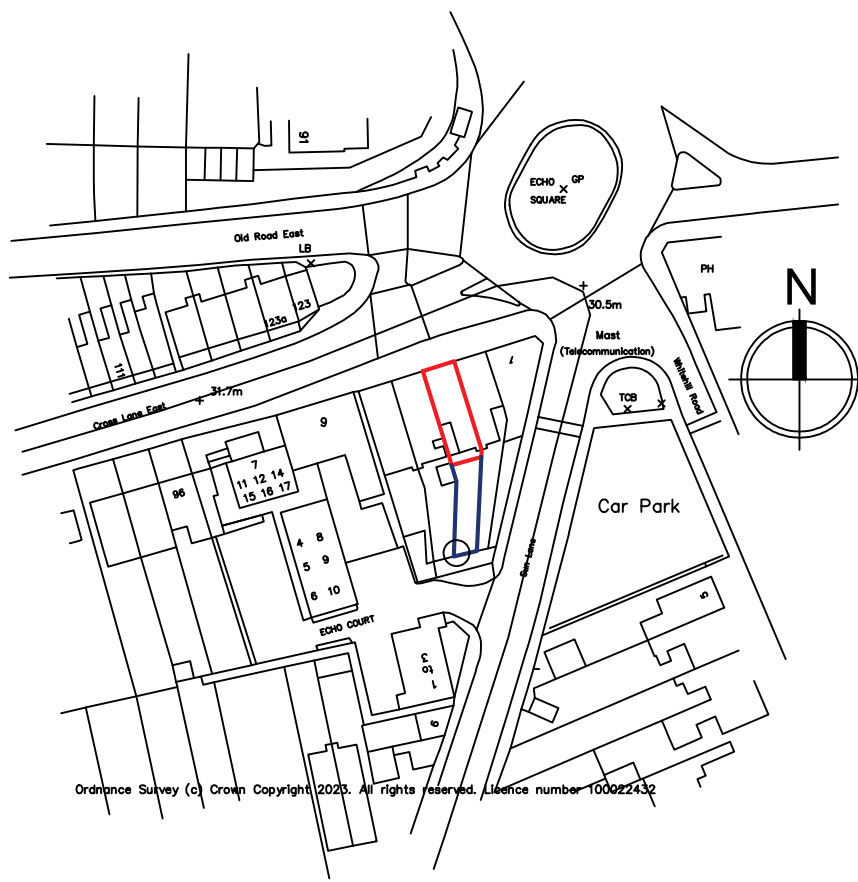

Location Plan - 1:1250

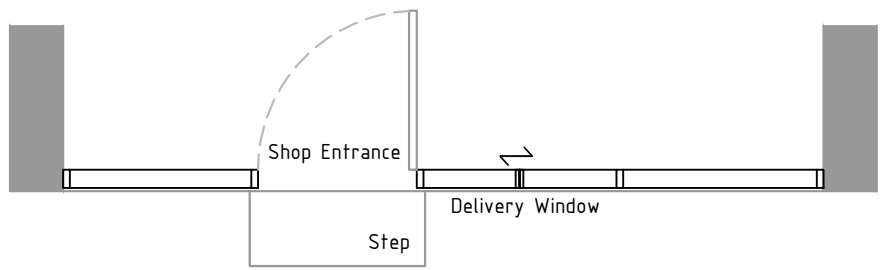

Shop Front Plan - 1:50

