





Ordnance Survey
UKmapcentre.com

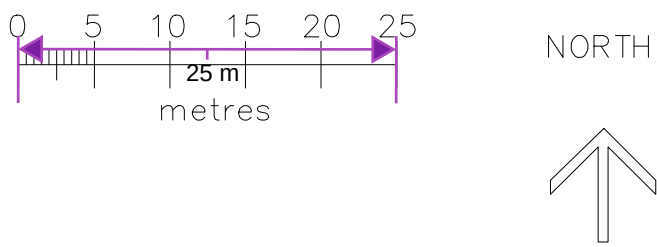

Serial number: 292077
© Crown copyright and database right 2024
Ordnance Survey licence AC0000848283
Reproduction in whole or in part is prohibited
without the prior permission of Ordnance Survey.



Block Plan
Scale 1:500

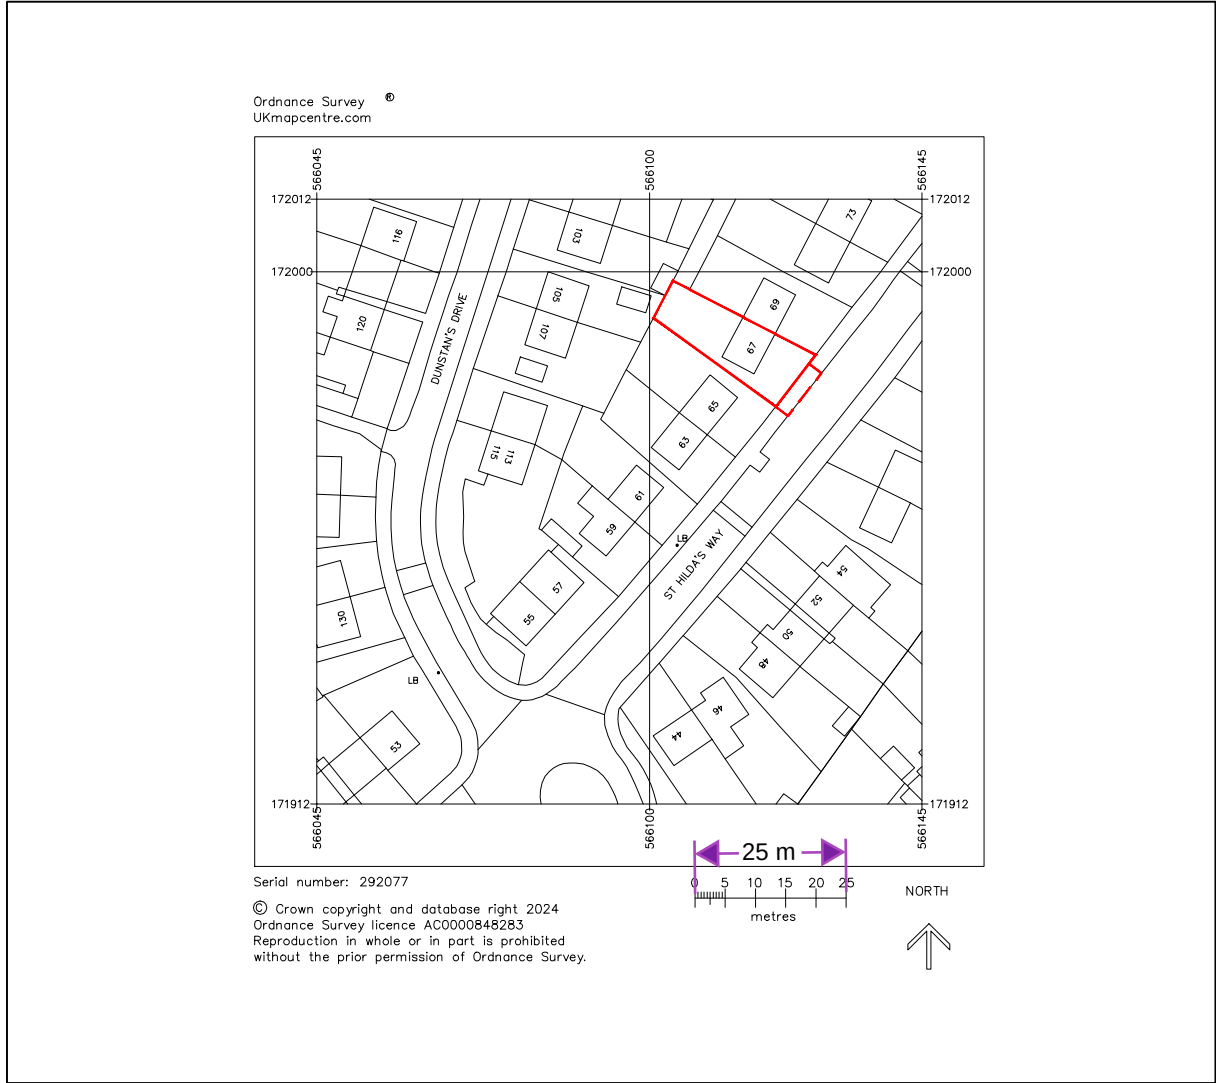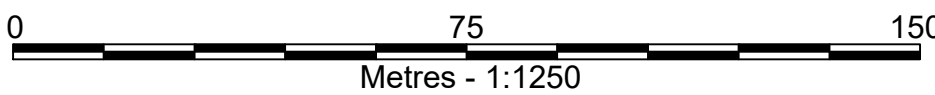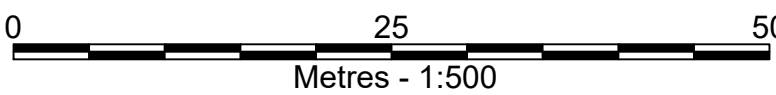

Location Plan
Scale 1:1250

NOTES:

1. All dimensions and levels are in metres unless otherwise stated.

Legend

- EXTENT OF APPLICATION PROPERTY
67 St Hilda's Way
- - - EXTENT OF WORKS TO FOOTPATH TO
CREATE THE DROPPED KERB

REVISION	DATE	DESCRIPTION
----------	------	-------------

EagleConcepts
Tel: 07752 730451
Email: info@eagle-concepts.co.uk

PROJECT
Proposed Driveway, New Retaining Wall,
Steps to Property & Proposed Dropped Kerb
67 St Hildas Way, Gravesend, DA12 4AZ

DRAWING
Location Plan
As Existing

STATUS
Planning

DRN	SCALE AT A1	SCALE AT A3
JE	1:500, 1:1250	1:1000, 1:2500
DRN DATE	DRAWING NUMBER	REVISION
Aug. 24	0180-EAG-00-00-DR-V-101	P01