



NOTES:


1. All dimensions and levels are in metres unless otherwise stated.
2. The images shown are taken from Google Streetview Jan 2024.

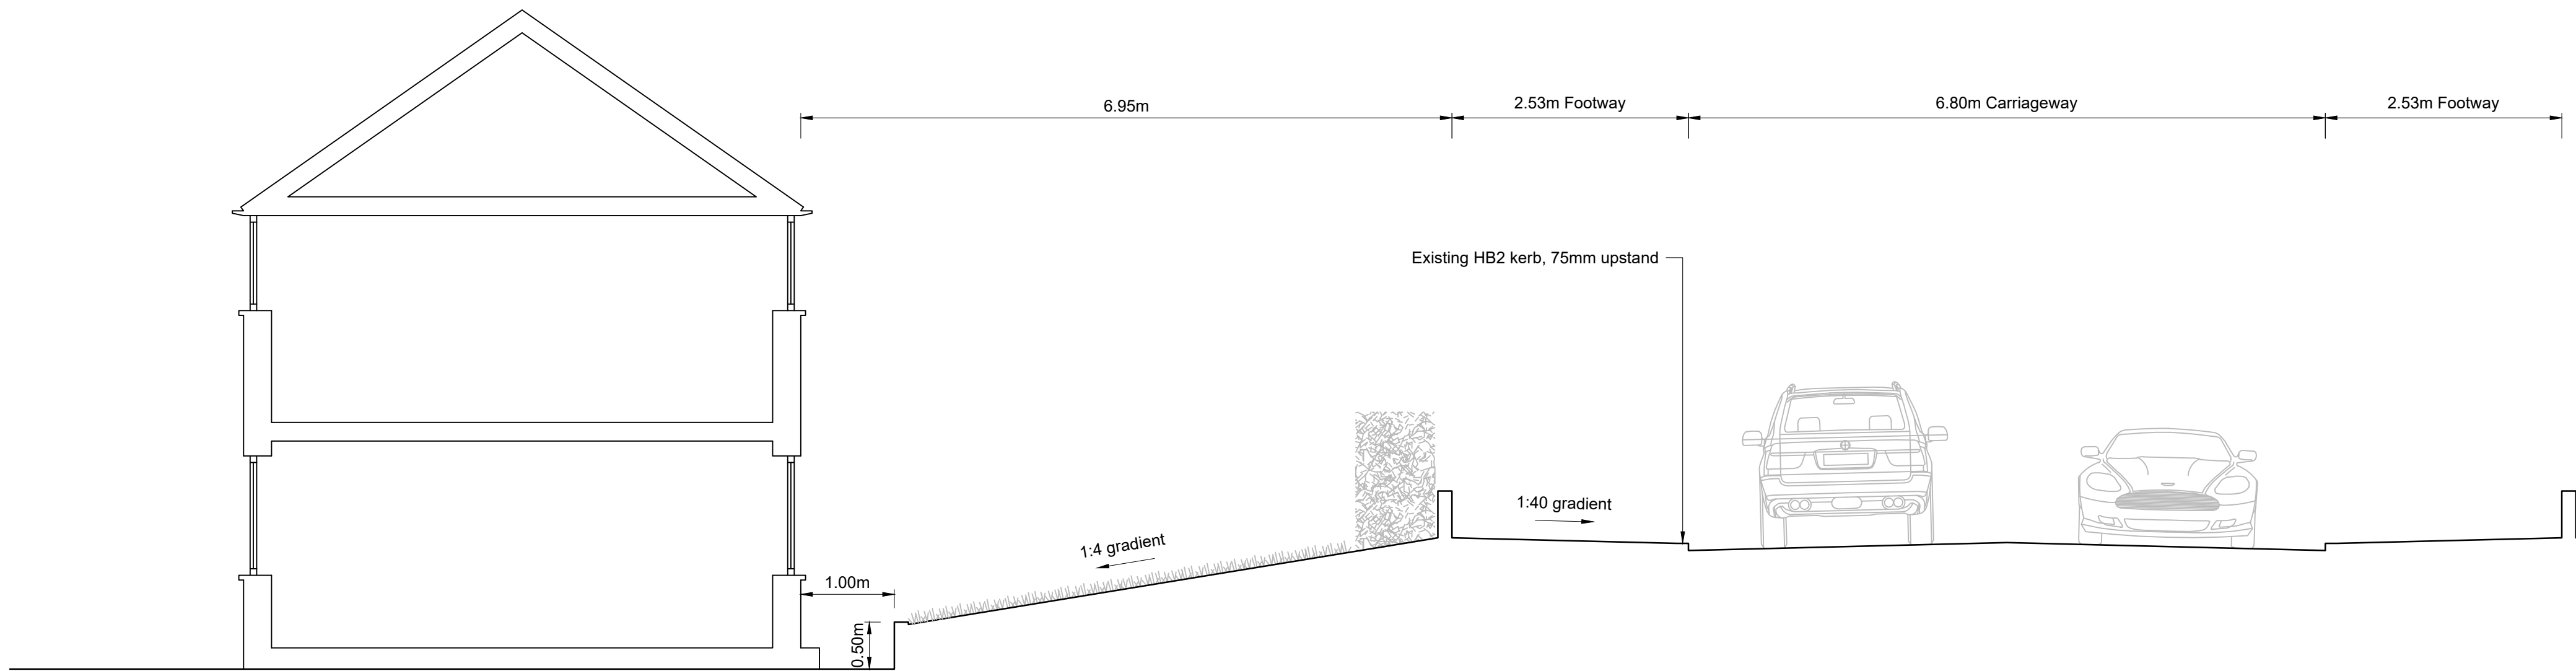

Existing Section
Scale 1:50

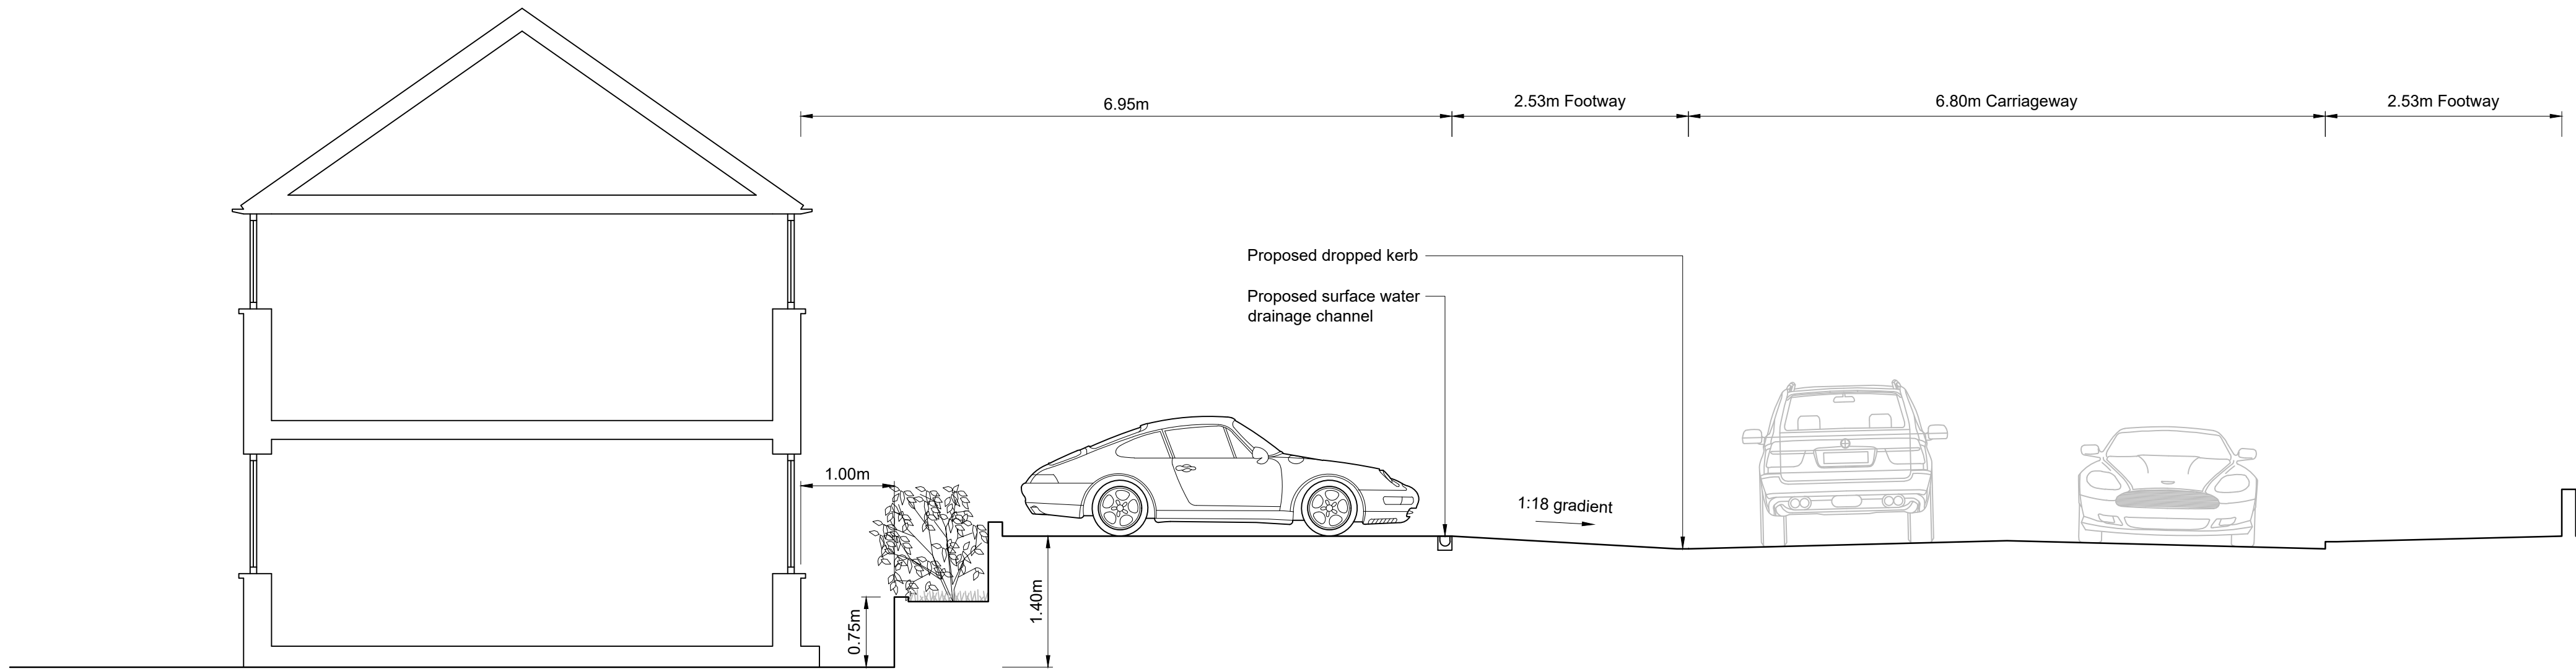

Proposed Section
Scale 1:50

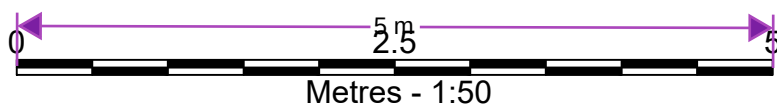

P01	14.08.2024	FIRST ISSUE
REVISION	DATE	DESCRIPTION

EagleConcepts
c/o Sable International,
18 St. Swithin's Lane,
London, EC4N 8AD

Tel: 07762 730451
Email: info@eagle-concepts.co.uk

PROJECT
Proposed Driveway, New Retaining Wall,
Steps to Property & Proposed Dropped Kerb
67 St Hildas Way, Gravesend, DA12 4AZ

DRAWING
Existing & Proposed
Sections

STATUS
Planning

DRN	SCALE AT A1	SCALE AT A3
JE	1:50	1:100
DRN DATE	DRAWING NUMBER	REVISION
Aug. 24	0180-EAG-00-00-DR-V-301	P01