


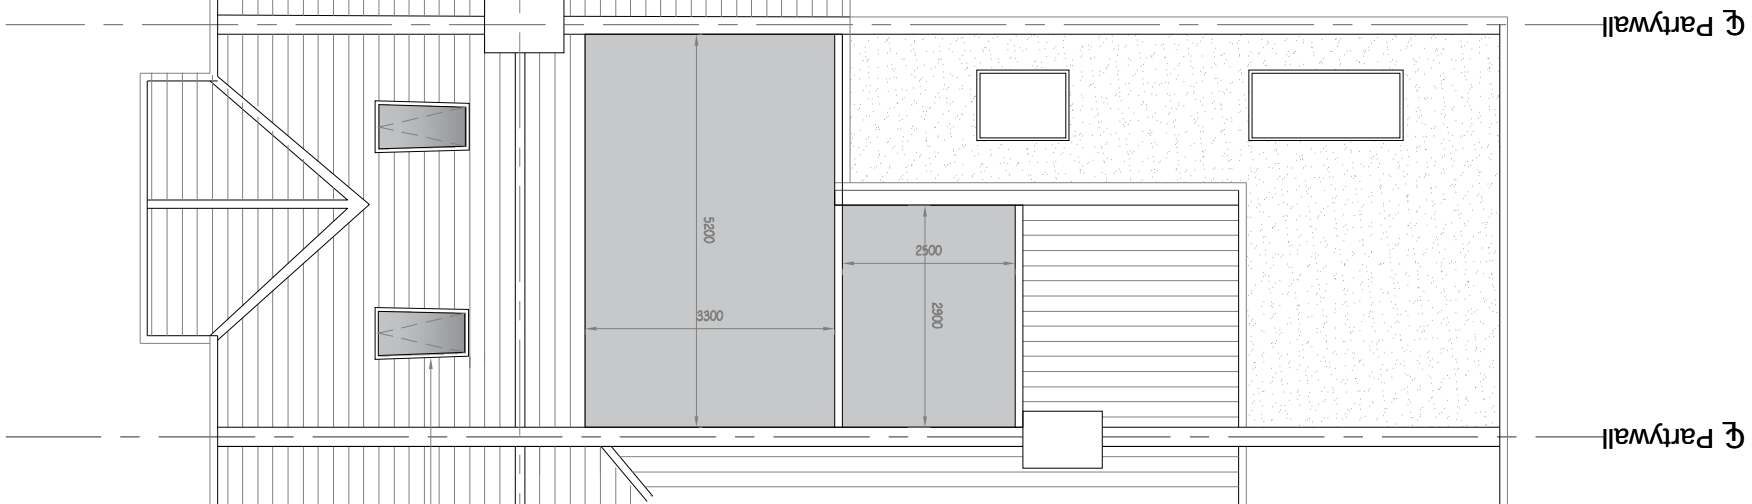
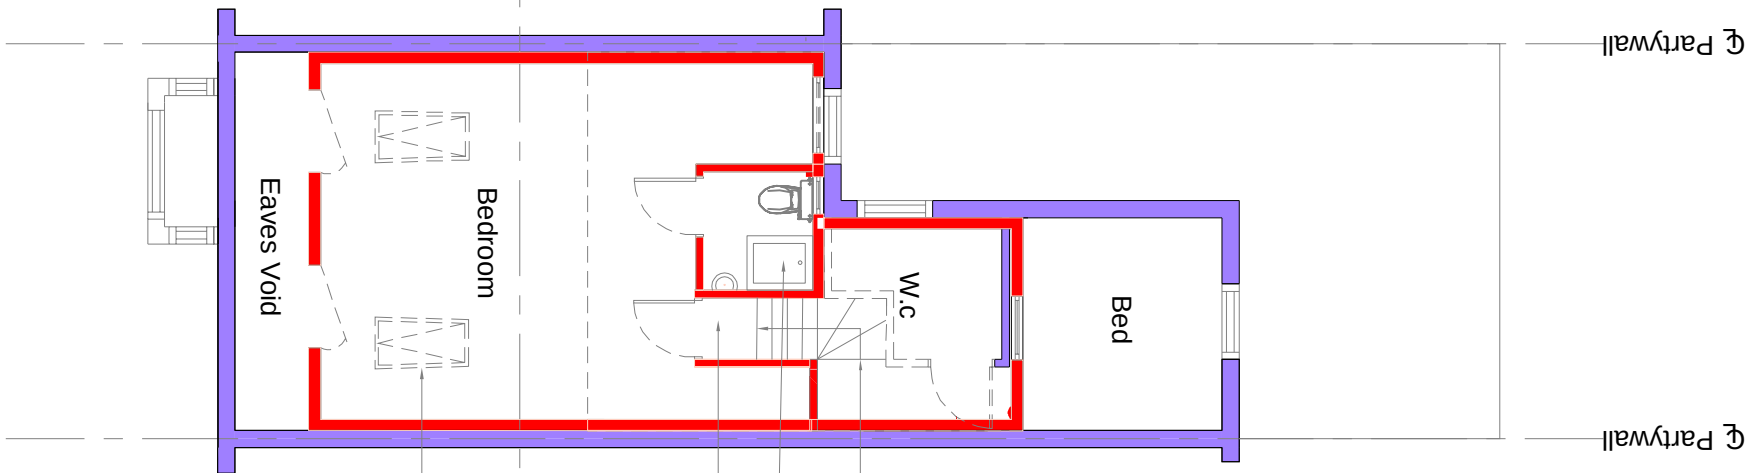
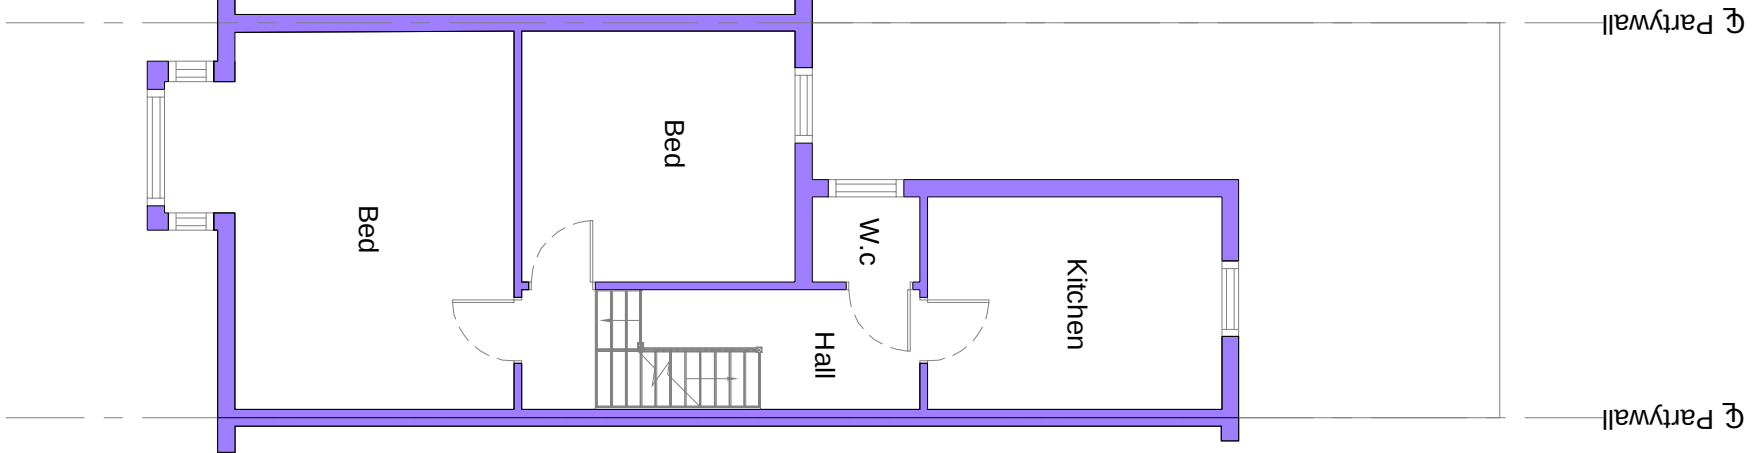
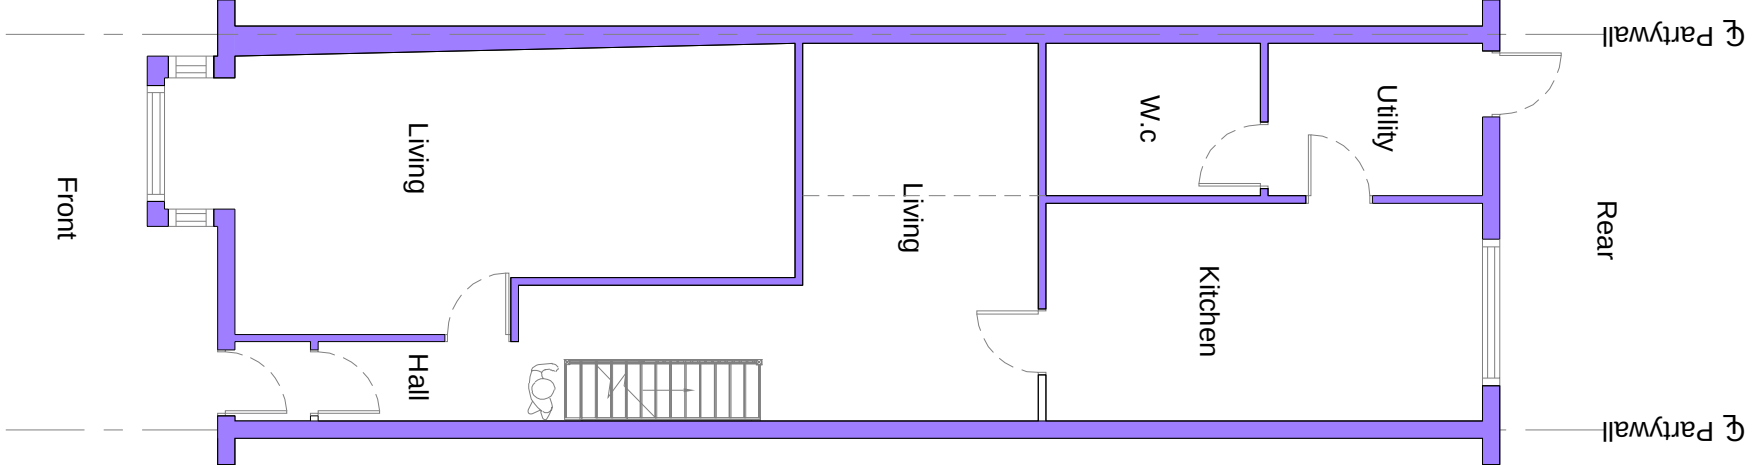
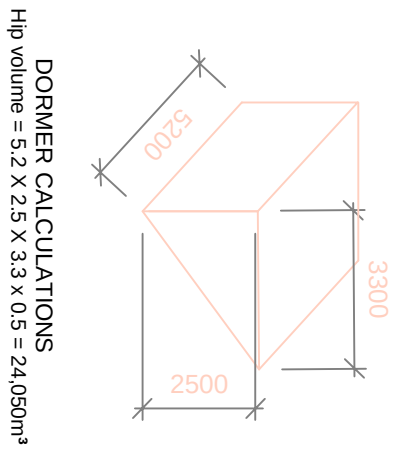
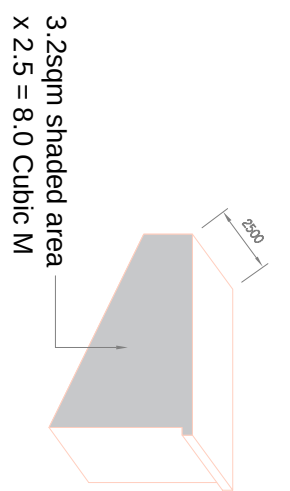
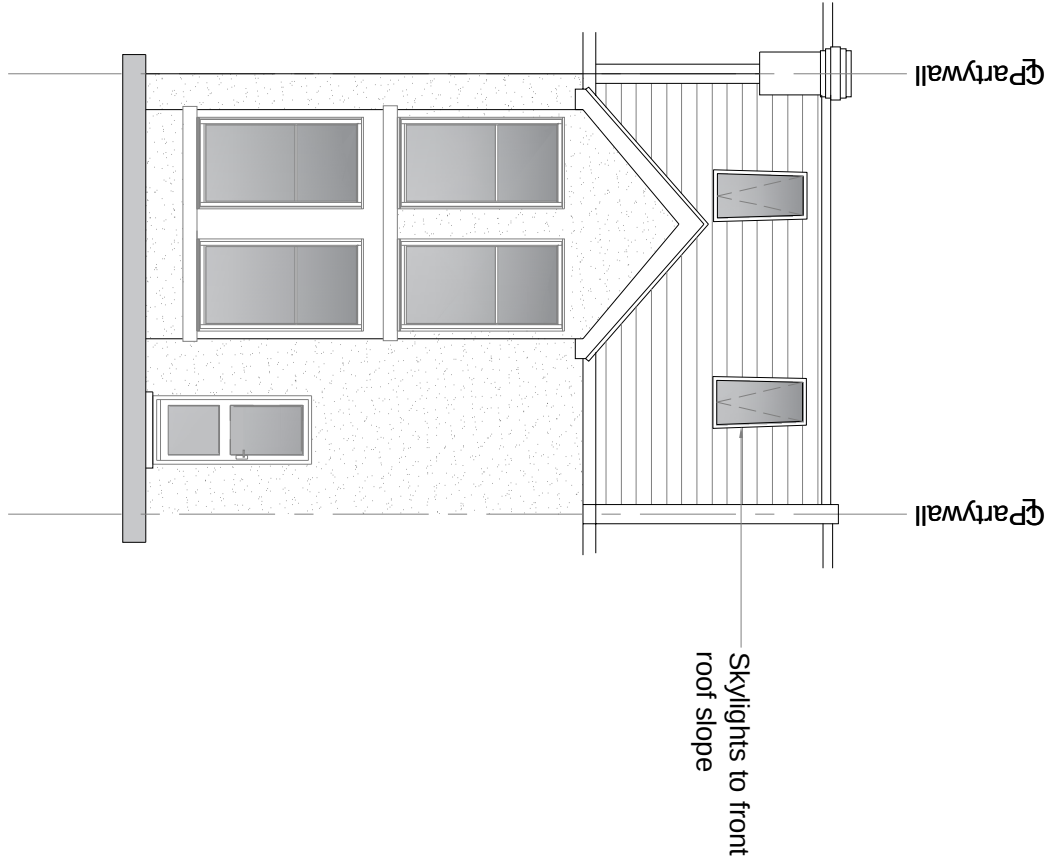
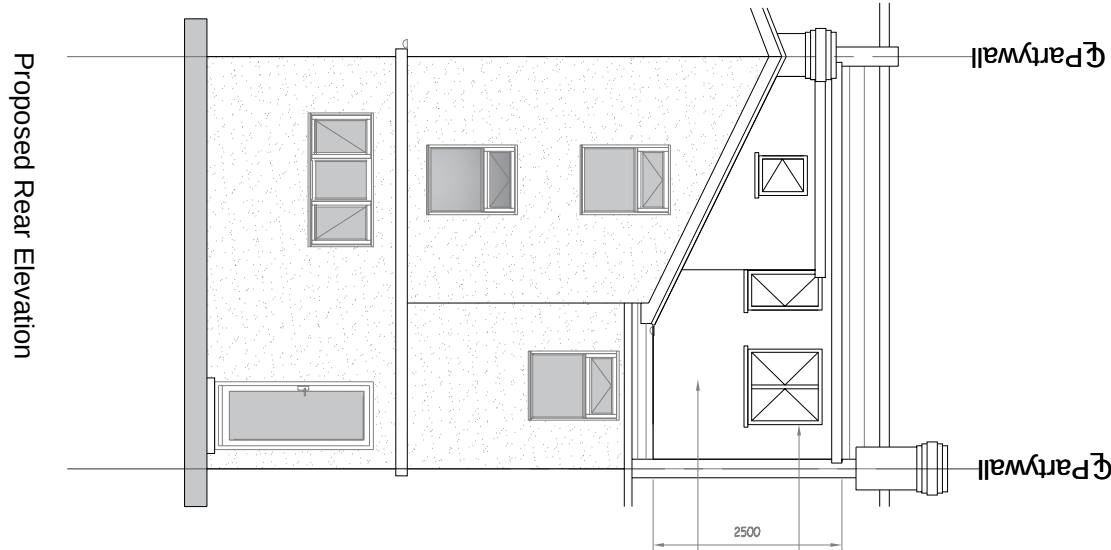


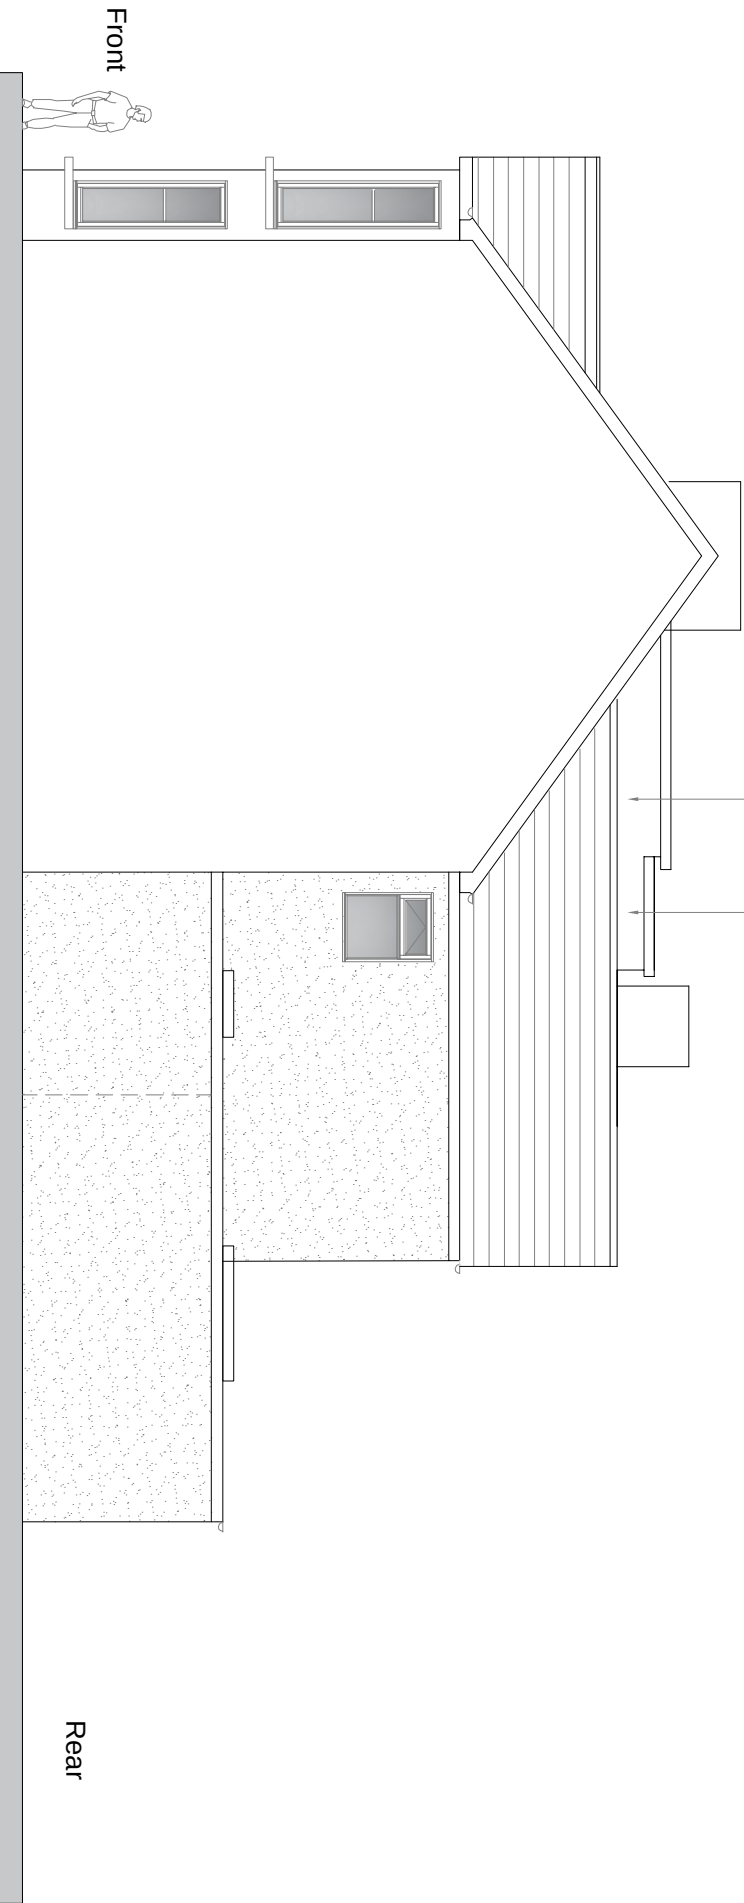


Sectional Side Elevation
B

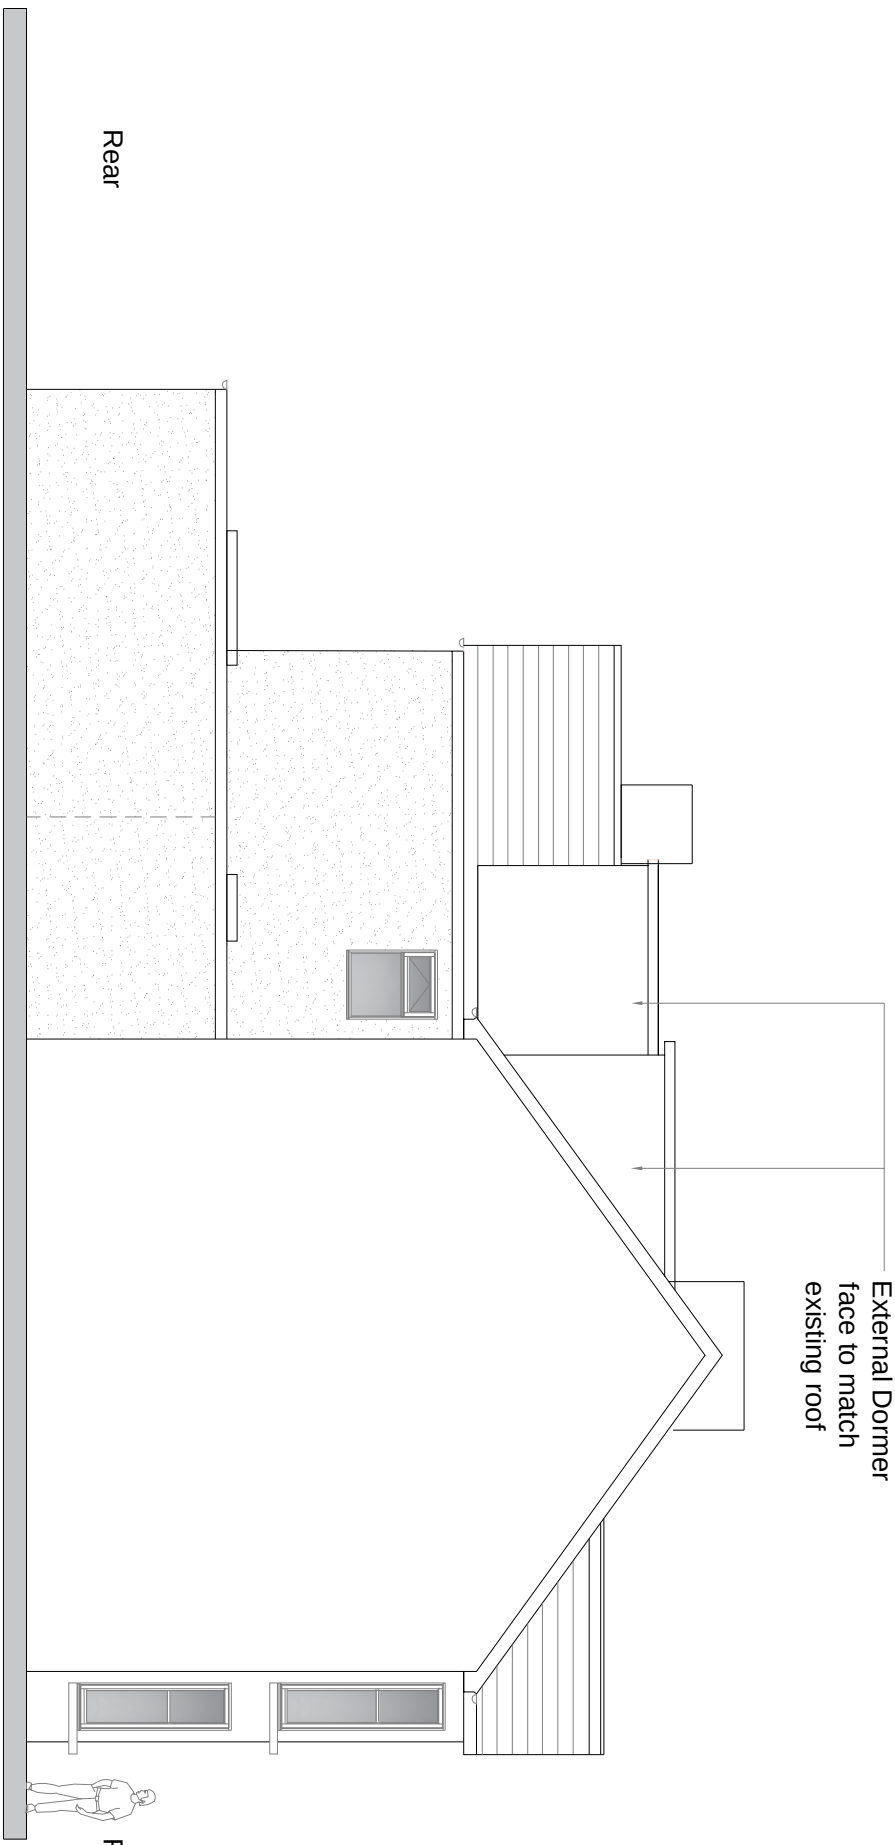

Total Cubic M usage 32.050m3
Less than 40 Cubic requirement for Lawful Development

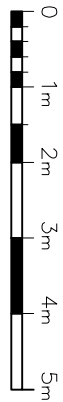

Permitted
Development

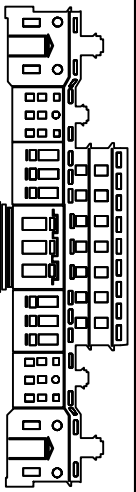

www.designerplan.co.uk

98 THE PINNACLE 180 HIGH ROAD CHADWELL HEATH RM6 6PN
T: 07840121222

Job Title
120 Pelham Rd,
Gravesend DA11 0JH

Drawing Title
Proposed Loft Plan

Scale
1:100 @ A1
Unless noted otherwise
Date
Feb ` 23

Job No.
000-0000-001

Draw No.
P04
Rev
P1