
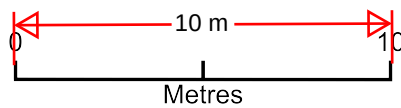


55 Dickens Road DA12 2JX

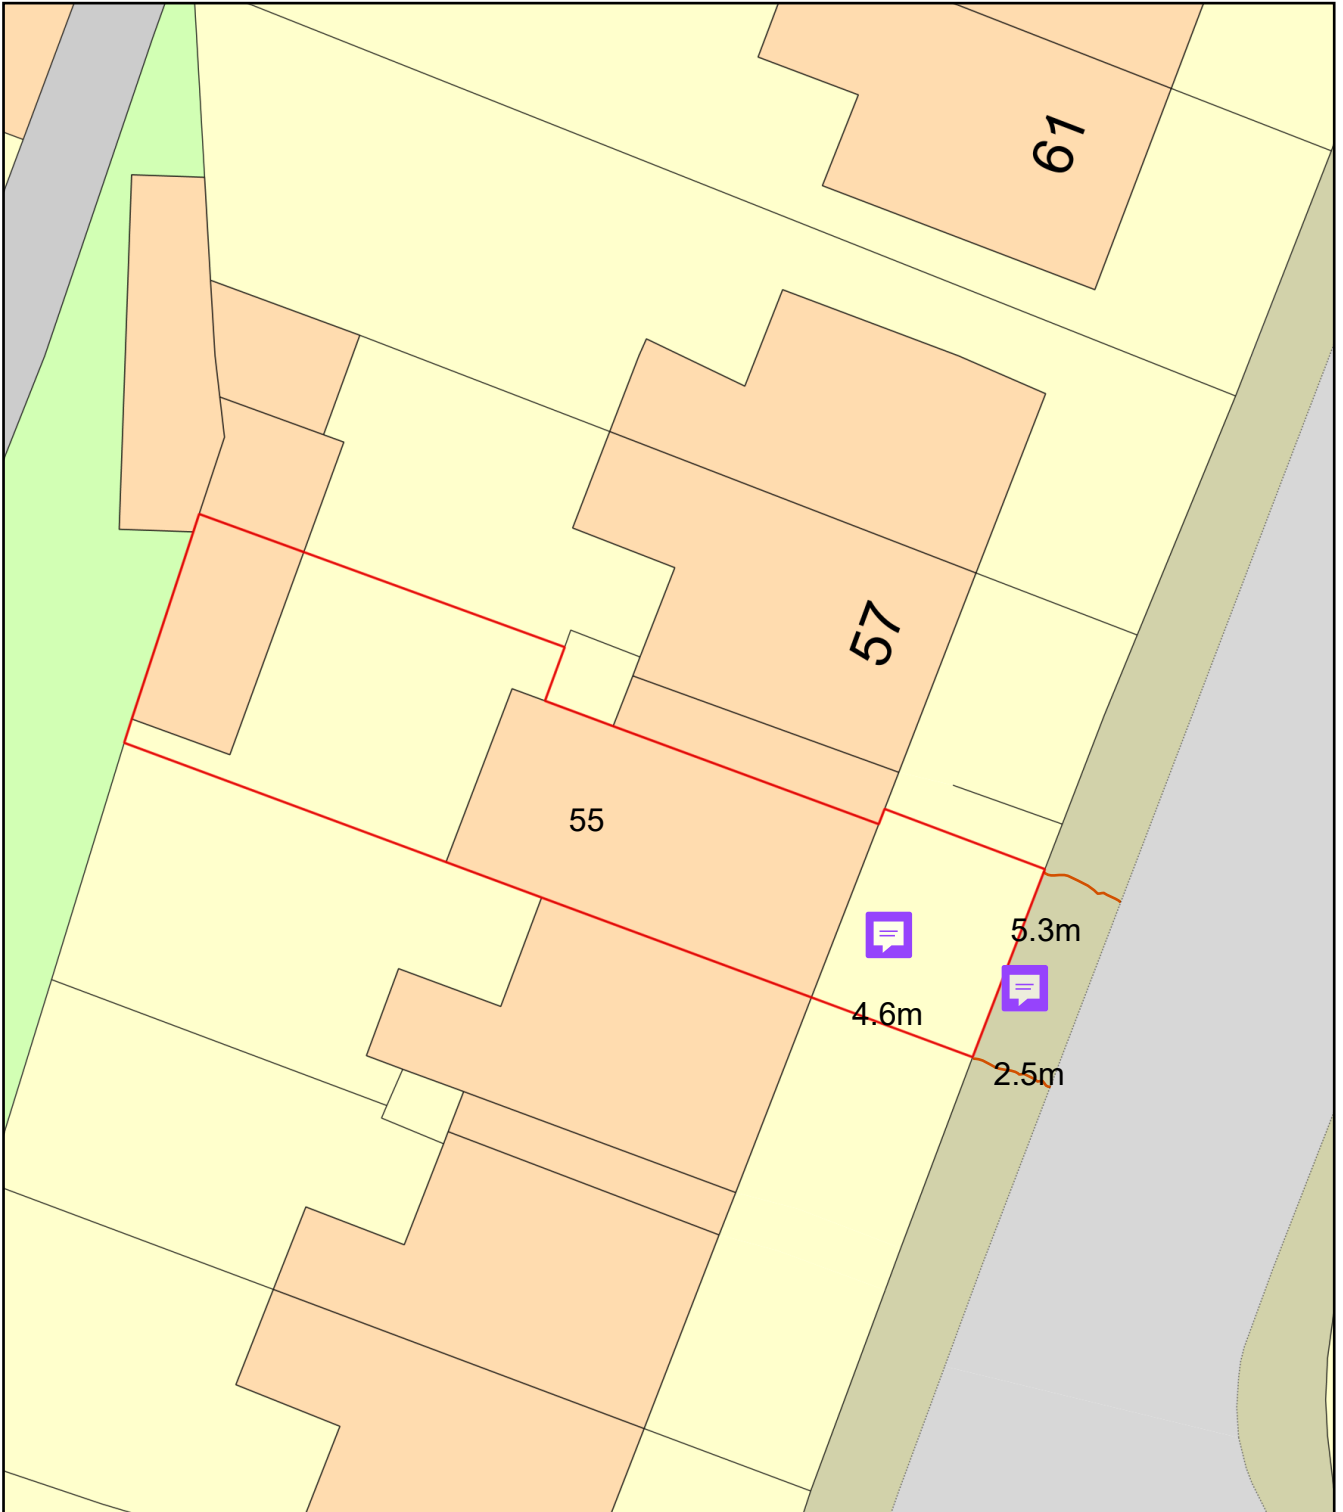

Plan Produced for: Ovedje Onoriobe

Date Produced: 21 Jul 2026

Plan Reference Number: TQRQM26202111826445

Scale: 1:200 @ A4