
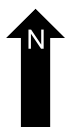
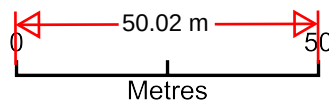


55 Dickens Road DA12 2JX - Location Plan

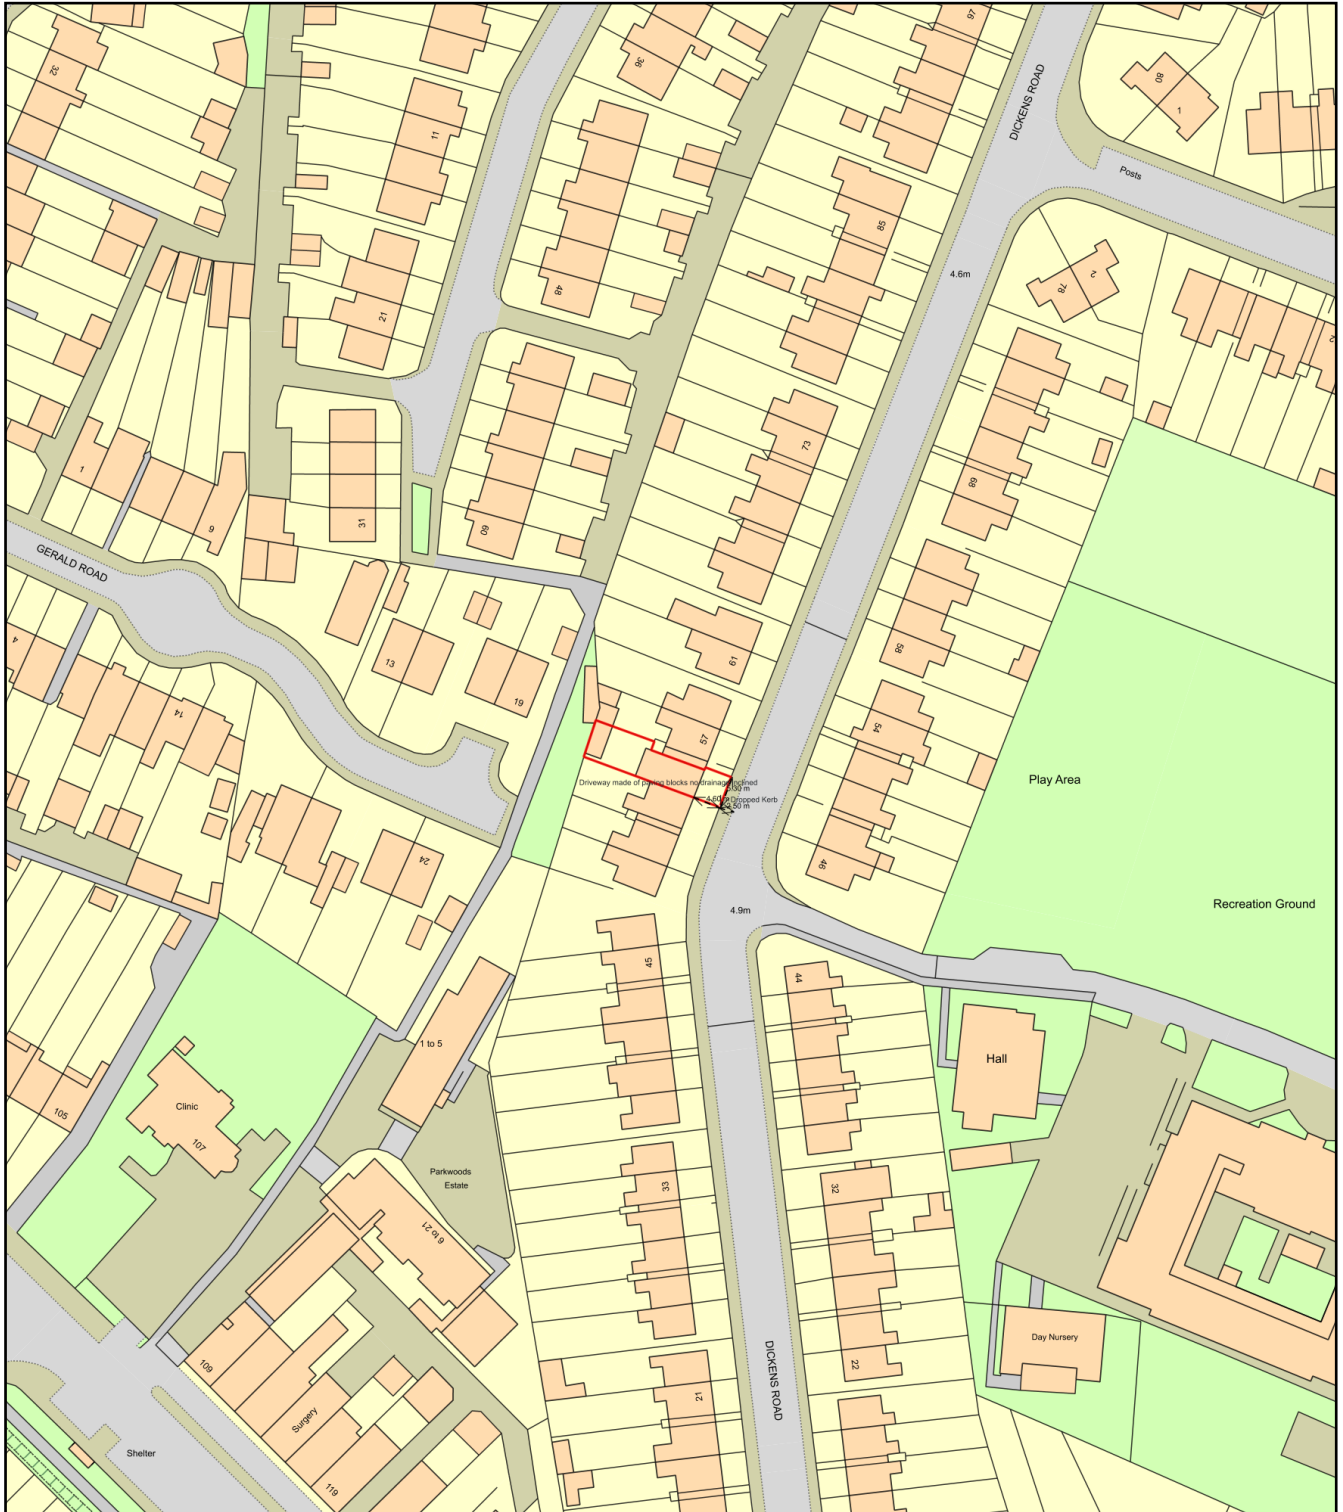

Plan Produced for: Ovedje Onoriobe
Date Produced: 21 Jul 2026
Plan Reference Number: TQRQM26202114144209
Scale: 1:1250 @ A4