




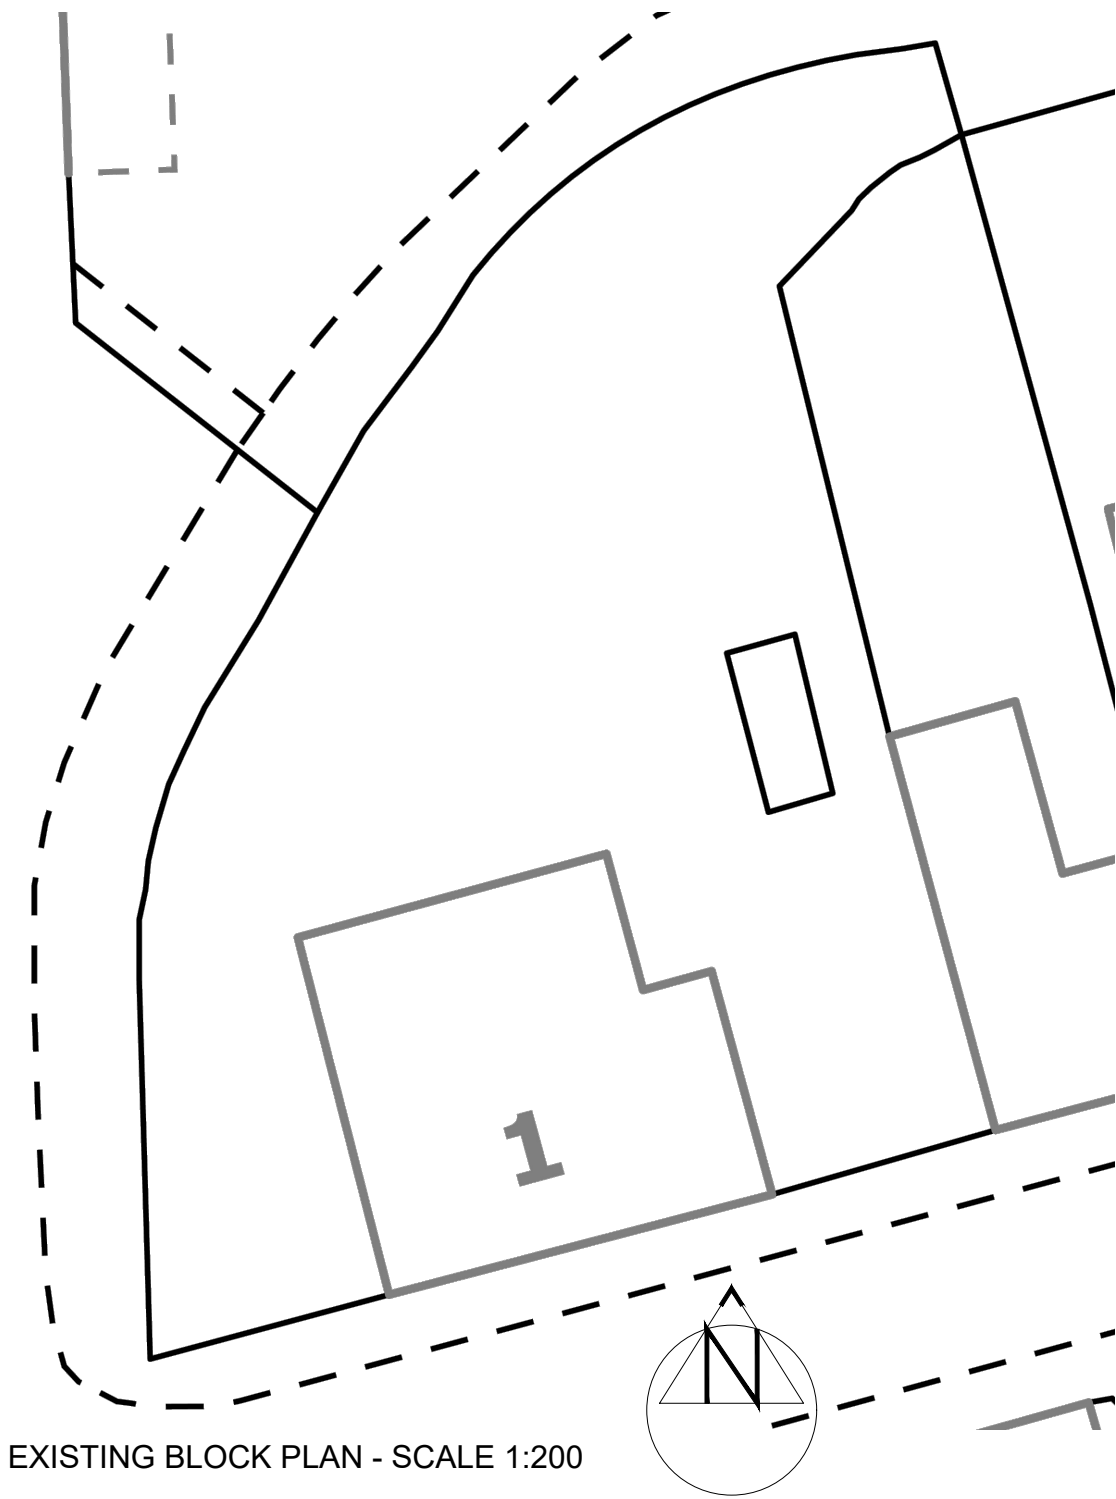

LOCATION PLAN - SCALE 1:1250

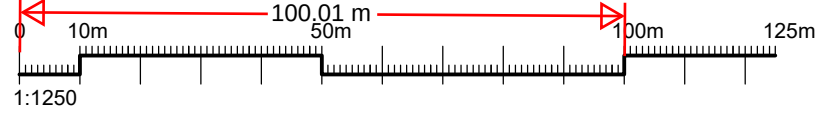

EXISTING BLOCK PLAN - SCALE 1:200

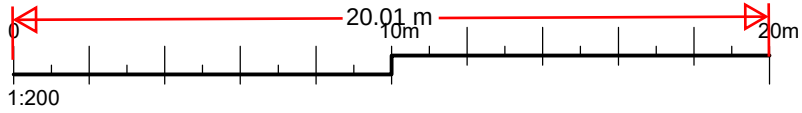

The Contractor is to check all dimensions on site and report any discrepancies to the Contract Administrator. This drawing is to be read in conjunction with all other standard documentation.

rev.	description	date	chkd.
	 93 Cotmandene Crescent, Orpington, Kent BR5 2RA 020 3004 9238 07931 931 035 s.nagpal@dapconsultants.co.uk www.dapconsultants.co.uk		

project : 1 Station Road
Meopham

drawing title :
Location Plan And Existing Block Plan

drawn: TK	chkd : SS	date: 29.07.2025
status: Planning		scale: 1:200@A3
proj no : 2822	drg no: 01	rev no: