
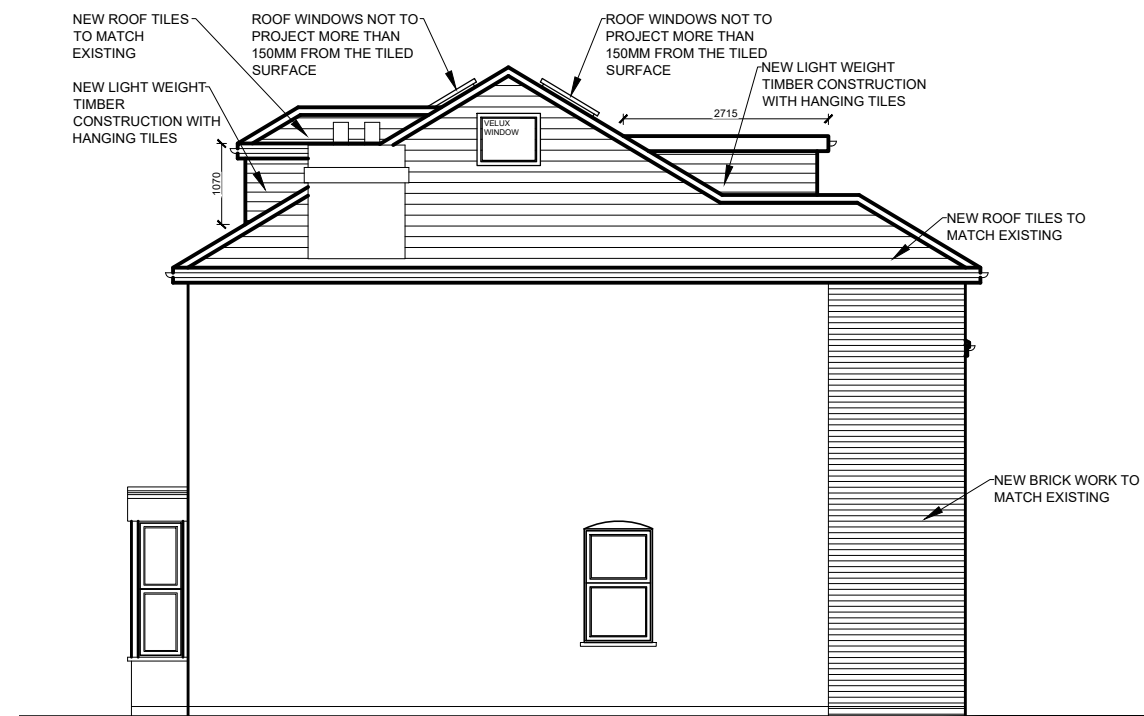
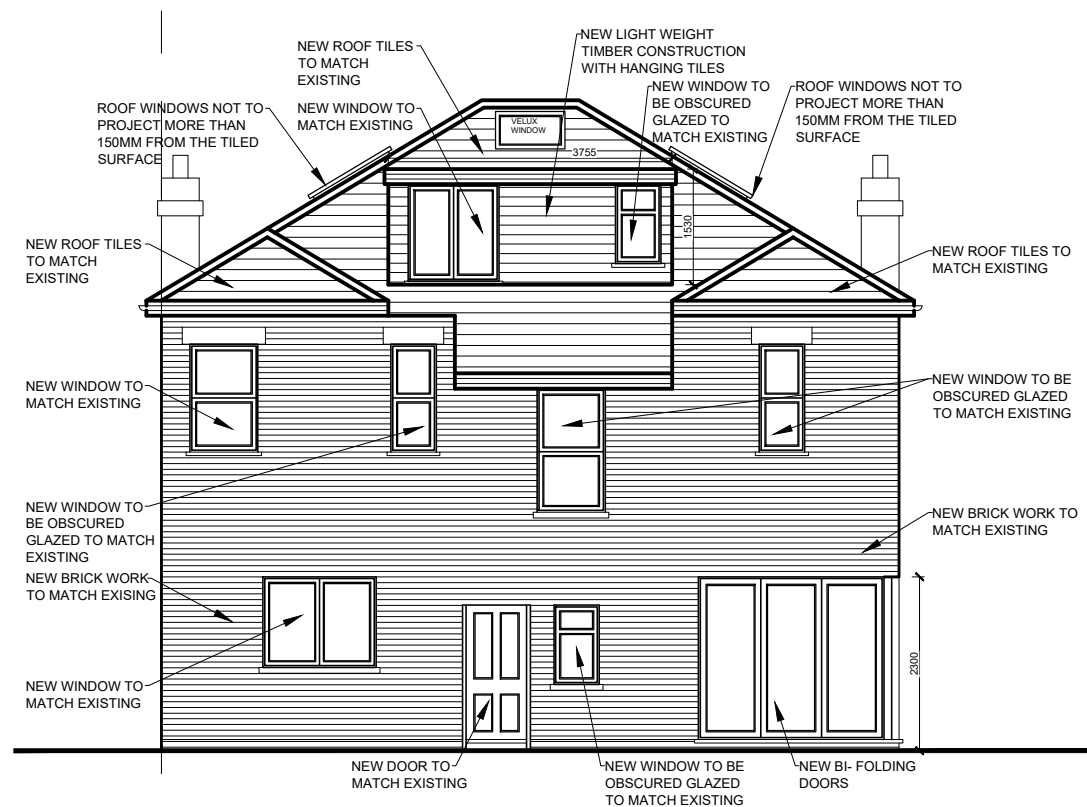
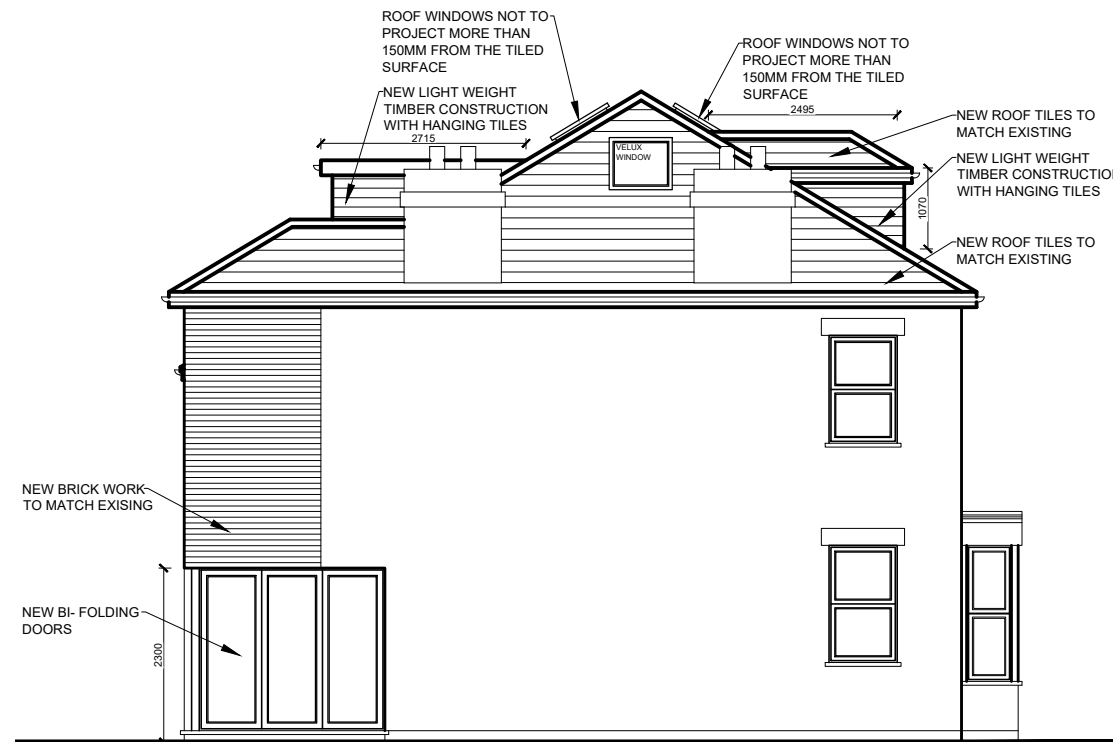
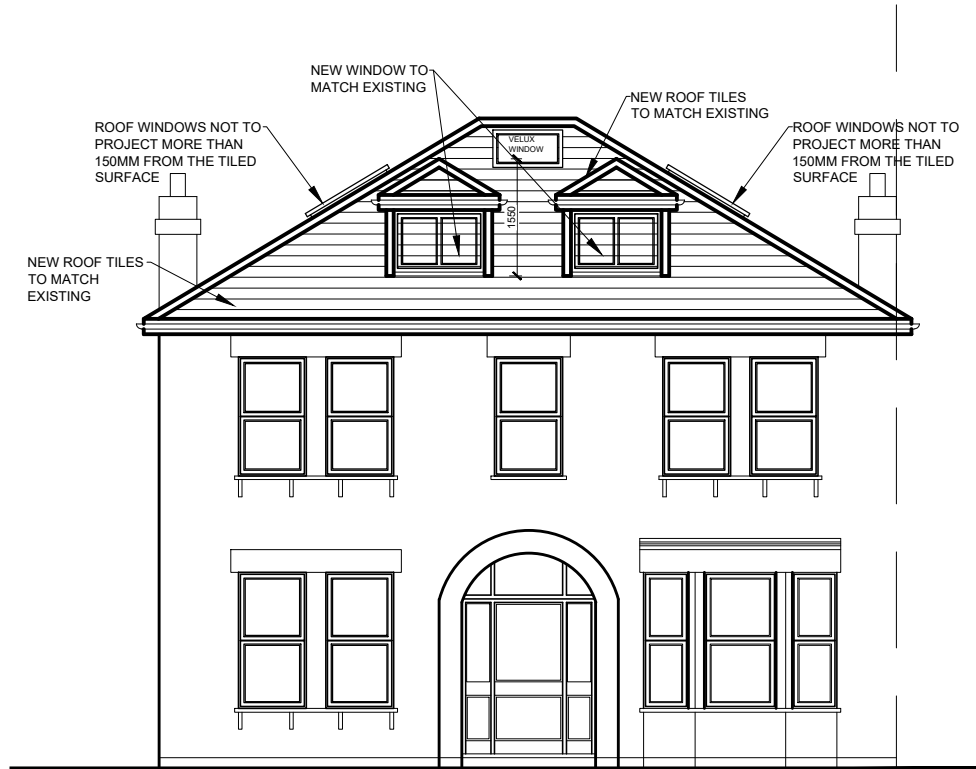


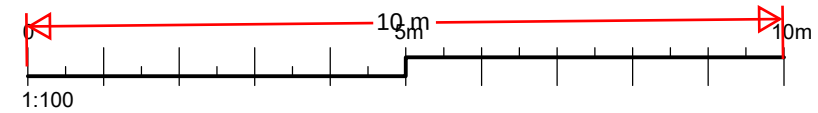

rev.	description		date	chkd.
			93 Cotmandene Crescent, Orpington, Kent BR5 2RA 020 3004 9238 07931 931 035 s.nagpal@dapconsultants.co.uk www.dapconsultants.co.uk	
project : 1 Station Road Meopham				
drawing title : Proposed Elevations				
drawn: TK		chkd: SS	date: 29.07.2025	
status: Planning			scale: 1:100@A3	
proj no : 2822		drg no: 05	rev no:	