



SITE LOCATION

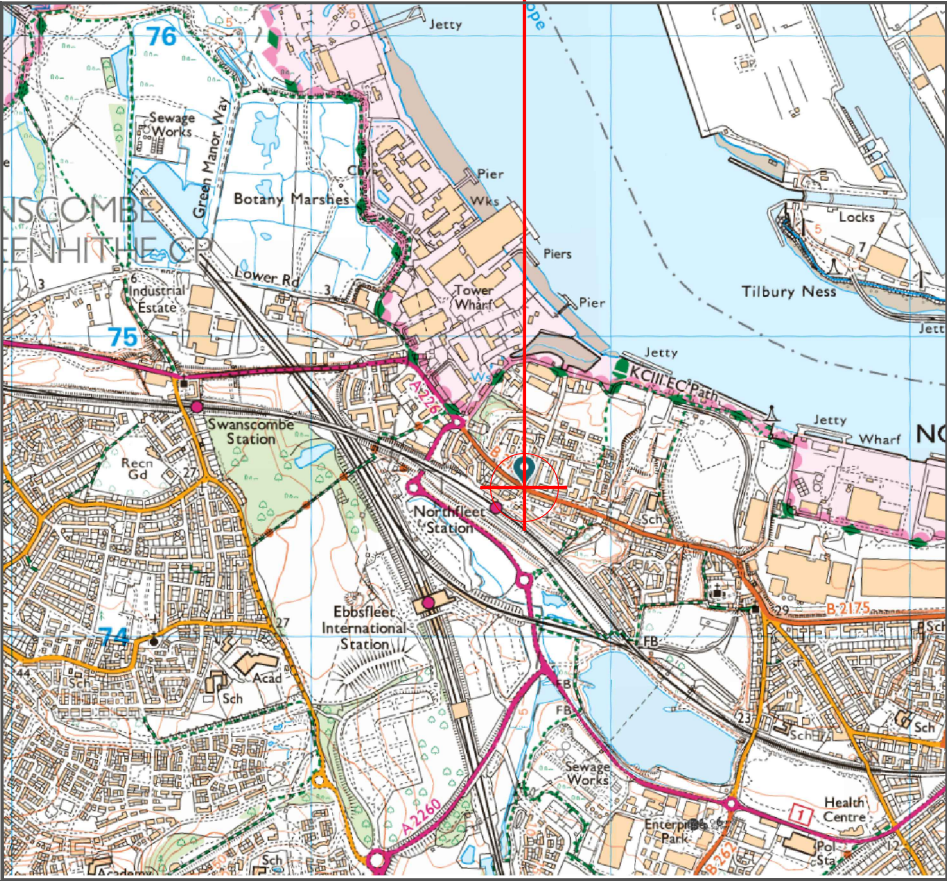

Reproduced by permission of Ordnance Survey on behalf of the Controller of His Majesty's Stationery Office
All rights reserved. © Crown Copyright licence no. 10036358

SITE AREA PLAN

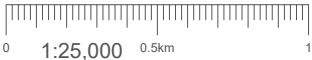

SITE PHOTOGRAPH




Reproduced by permission of Ordnance Survey on behalf of the Controller of His Majesty's Stationery Office
All rights reserved. © Crown Copyright licence no. 10036358

NGR E: 561700 N: 174514

W3W: jacket.crisp.ankle

SITE LOCATION PLAN

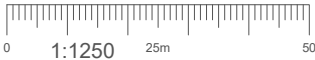

- NOTES:
1. ALL DIMENSIONS IN MM UNLESS OTHERWISE NOTED.
- Demise:
- Access Route To Site:
- Access Route:

Master:	Project:	Purpose of Issue:	Issue:
M001	MBNL NTQR	GA Drawings	A
Date:	23/05/2025	Revision / Upgrade Description:	
Drawn:	J.Halloran	GA Drawings - First Issue	
Checked:	T.Clifford		
Approved:	M.Venner		



Hutchison 3G UK Limited
Green Park, 450 Longwater Avenue
Reading, RG30 3UR
Tel: 01628 765 000
Fax: 01628 765 001



Everything Everywhere
One Braham Street
London
E1 6EE
Tel: 020 7356 5000



Mobile Broadband Network Limited
Sixth Floor, Thames Tower, Station Road, Reading, RG1 1LX


Design Consultant:



BEACONCOMMS

UNIT E3 PITTS CLEAVE INDUSTRIAL ESTATE, TAVISTOCK, DEVON, PL19 0PW
sales@beaconcomms.co.uk Tel: +44 (0)1822 610610

Site Name:	STONEBRIDGE ROAD		
Site ID:	1741533		
Address:	STONEBRIDGE ROAD NORTHFLEET GRAVESEND KENT DA11 9DR		
Title:	002 SITE LOCATION PLAN		
Project:	MBNL NTQR		
Purpose of Issue:	GENERAL ARRANGEMENT		
EE Cell ID:	MBNL Cell ID:	H3G Cell ID:	
33751	GVM096	DA1268	
File name:			
GVM096_33751_DA1268_MBNL_NTQR_GA_A			

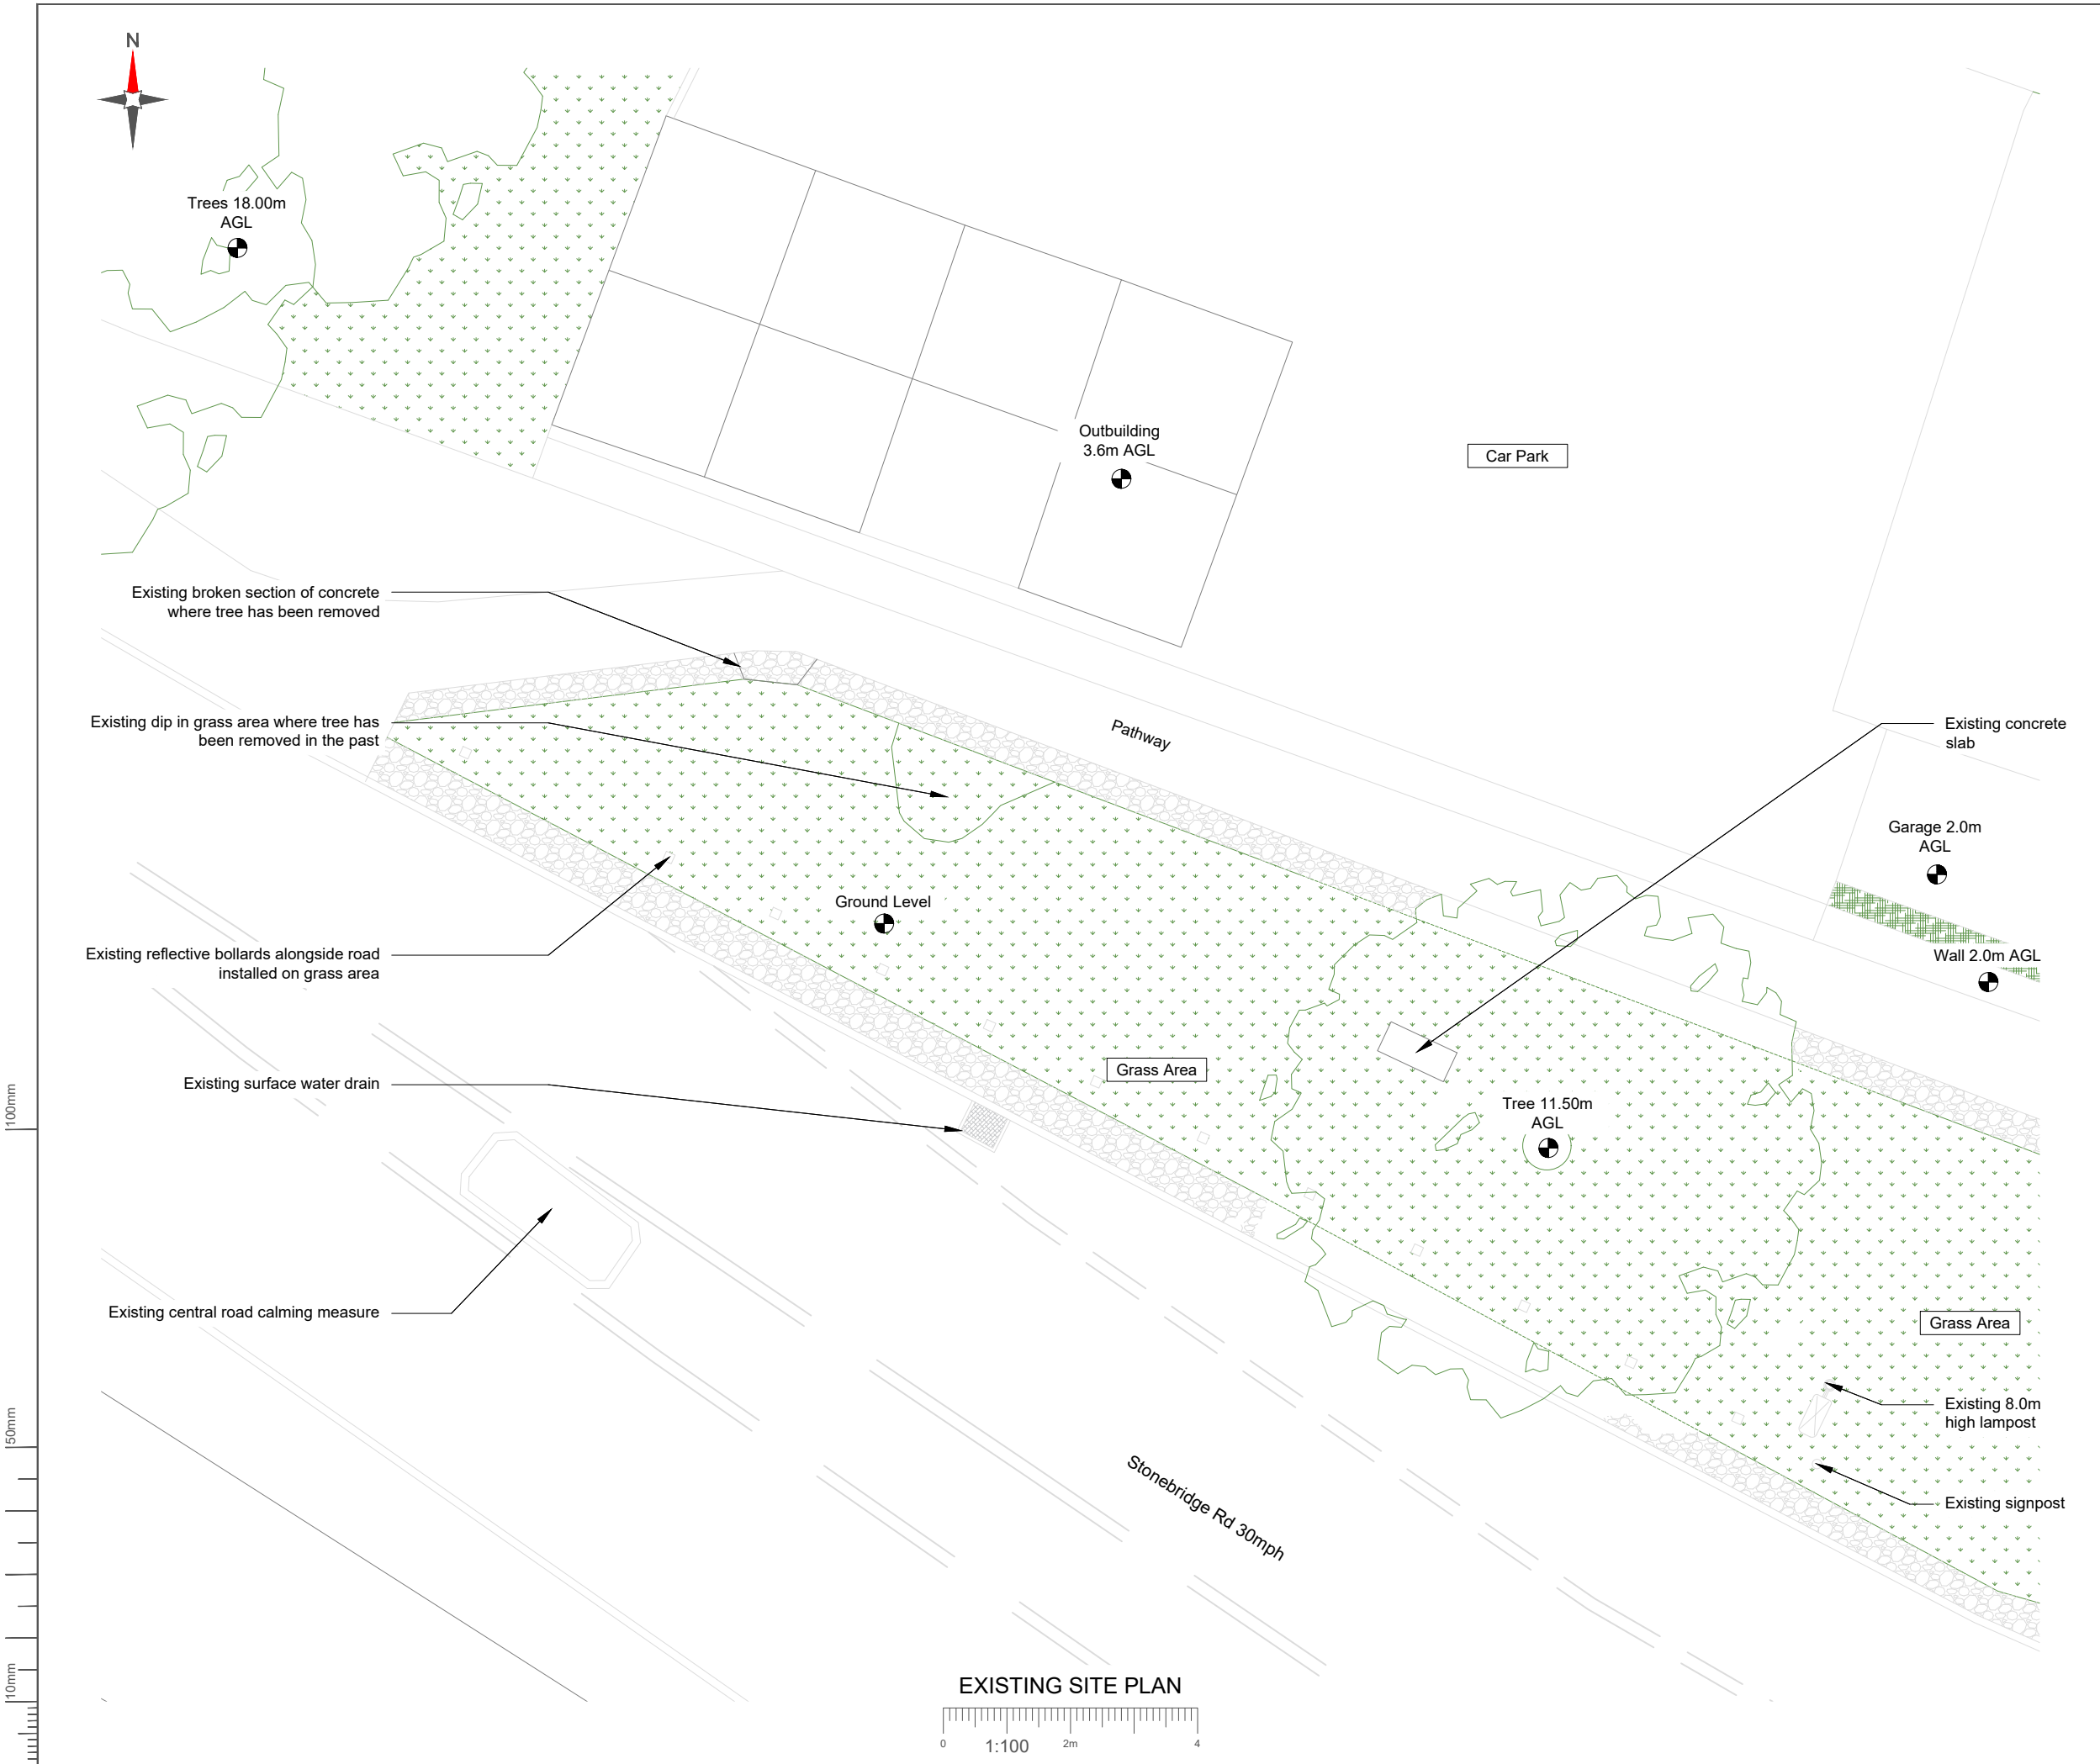

NOTES:

1. ALL DIMENSIONS IN MM UNLESS OTHERWISE NOTED.

Master:	Project:		Purpose of Issue:	Issue:
M001	MBNL NTQR		GA Drawings	A
Date:	23/05/2025	Revision / Upgrade Desd:	Allotments	
Drawn:	J.Halloran	Checked:	GA Drawings - First Issue	
Approved:	T.Clifford	Approved:	M.Venner	

Hutchison 3G UK Limited
Green Park, 450 Longwater Avenue
Reading, RG30 3UR
Tel: 01628 765 000
Fax: 01628 765 001
H3G Base Station Information line:
0845 6043000
Available 8am-8pm Monday to Friday

Everything Everywhere
One Braham Street
London
E1 6EE
Tel: 020 7356 5000

Design Consultant:

UNIT E3 PITTS CLEAVE INDUSTRIAL ESTATE, TAVISTOCK, DEVON, PL19 0PW
sales@beaconcomms.co.uk

Tel: +44 (0)1822 610610

Site Name:

STONEBRIDGE ROAD

Site ID:

1741533

Address:

STONEBRIDGE ROAD
NORTHFLEET
GRAVESEND
KENT
DA11 9DR

Title:

100 EXISTING SITE PLAN

Project:

MBNL NTQR

Purpose of Issue:

GENERAL ARRANGEMENT

EE Cell ID:	MBNL Cell ID:	H3G Cell ID:
33751	GVM096	DA1268

File name:

GVM096_33751_DA1268_MBNL_NTQR_GA_A

Trees 18.00m
AGL

Proposed 1No. EE Wiltshire cabinet to be installed on proposed root foundation

Proposed 1No. EE (Vendor TBC) cabinet
to be installed on proposed root foundation

Existing broken section of concrete
where tree has been removed

Proposed 17No. Paving slabs at foot of
cabinets for health and safety of workers
on site

Proposed 1No. EE/H3G Mk5B Link AC
to be installed on proposed root foundation
with proposed 3-Phase 100A supply and
Tx within

Existing reflective bollards alongside road
installed on grass area

Existing dip in grass area where tree has been removed in the past to be back filled and levelled once proposed ducting has been installed

Existing surface water drain

Existing central road calming measure

Proposed crane & cherry picker location.
Traffic management required

Car Park

Outbuilding
3.6m AGL

Pathway

Ground Level

Grass Area

Tree 11.50m
AGL

Garage 2.0m
AGL

Wall 2.0m AGL

Grass Area

- Existing 8.0m high lamppost

Stonebridge Rd 30mph

PROPOSED SITE PLAN

0 1:100 2m

NOTES:

1. ALL DIMENSIONS IN MM UNLESS OTHERWISE NOTED.

Master:	Project:		Purpose of Issue:	Issue:
M001	MBNL NTQR		GA Drawings	A
Date:	23/05/2025	Revision / Upgrade Description:		
Drawn:	J.Halloran	GA Drawings - First Issue		
Checked:	T.Clifford			
Approved:	M.Venner			



Hutchison 3G UK Limited
Green Park, 450 Longwater Avenue
Reading, RG30 3UR
Tel: 01628 765 000
Fax: 01628 765 001

H3G Base Station Information line:
0845 6043000
Available 8am-8pm Monday to Friday



Everything Everywhere
One Braham Street
London
E1 8EE

Tel: 020 7356 5000



Mobile Broadband Network Limited
Sixth Floor, Thames Tower, Station Road, Reading, RG1 1LX

Design Consultant:



UNIT E3 PITTS CLEAVE INDUSTRIAL ESTATE, TAVISTOCK, DEVON, PL19 0PW
sales@beaconcomms.co.uk Tel: +44 (0)1822 610610

Site Name: **STONEBRIDGE ROAD**

Site ID: 1741533

Address: STONEBRIDGE ROAD
NORTHFLEET
GRAVESEND
KENT
DA11 9DR

Title: 150 PROPOSED SITE PLAN

Project:	MBNL NTQR
----------	-----------

Purpose of Issue:	GENERAL ARRANGEMENT
-------------------	---------------------

EE Cell ID: 33751	MBNL Cell ID: GVM096	H3G Cell ID: DA1268
-----------------------------	--------------------------------	-------------------------------

File name:	GVM096 33751 DA1268 MBNL NTQR GA A
------------	------------------------------------


100mm

50mm

10mm



EXISTING SITE ELEVATION A

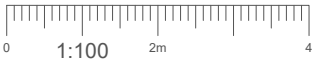

NOTES:
1. ALL DIMENSIONS IN MM UNLESS OTHERWISE NOTED.

Master: M001	Project: MBNL NTQR	Purpose of Issue: GA Drawings	Issue: A
Date: 23/05/2025	Revision / Upgrade Description: GA Drawings - First Issue		
Drawn: J.Halloran			
Checked: T.Clifford			
Approved: M.Venner			



Hutchison 3G UK Limited
Green Park, 450 Longwater Avenue
Reading, RG30 3UR
Tel: 01628 765 000
Fax: 01628 765 001

H3G Base Station Information line:
0845 6043000
Available 8am-8pm Monday to Friday



Everything Everywhere
One Braham Street
London
E1 6EE

Tel: 020 7356 5000



Mobile Broadband Network Limited
Sixth Floor, Thames Tower, Station Road, Reading, RG1 1LX


Design Consultant:



BEACONCOMMS

UNIT E3 PITTS CLEAVE INDUSTRIAL ESTATE, TAVISTOCK, DEVON, PL19 0PW
sales@beaconcomms.co.uk Tel: +44 (0)1822 610610

Site Name:	STONEBRIDGE ROAD		
Site ID:	1741533		
Address:	STONEBRIDGE ROAD NORTHFLEET GRAVESEND KENT DA11 9DR		
Title:	200 EXISTING SITE ELEVATION		
Project:	MBNL NTQR		
Purpose of Issue:	GENERAL ARRANGEMENT		
EE Cell ID: 33751	MBNL Cell ID: GVM096	H3G Cell ID: DA1268	
File name: GVM096_33751_DA1268_MBNL_NTQR_GA_A			

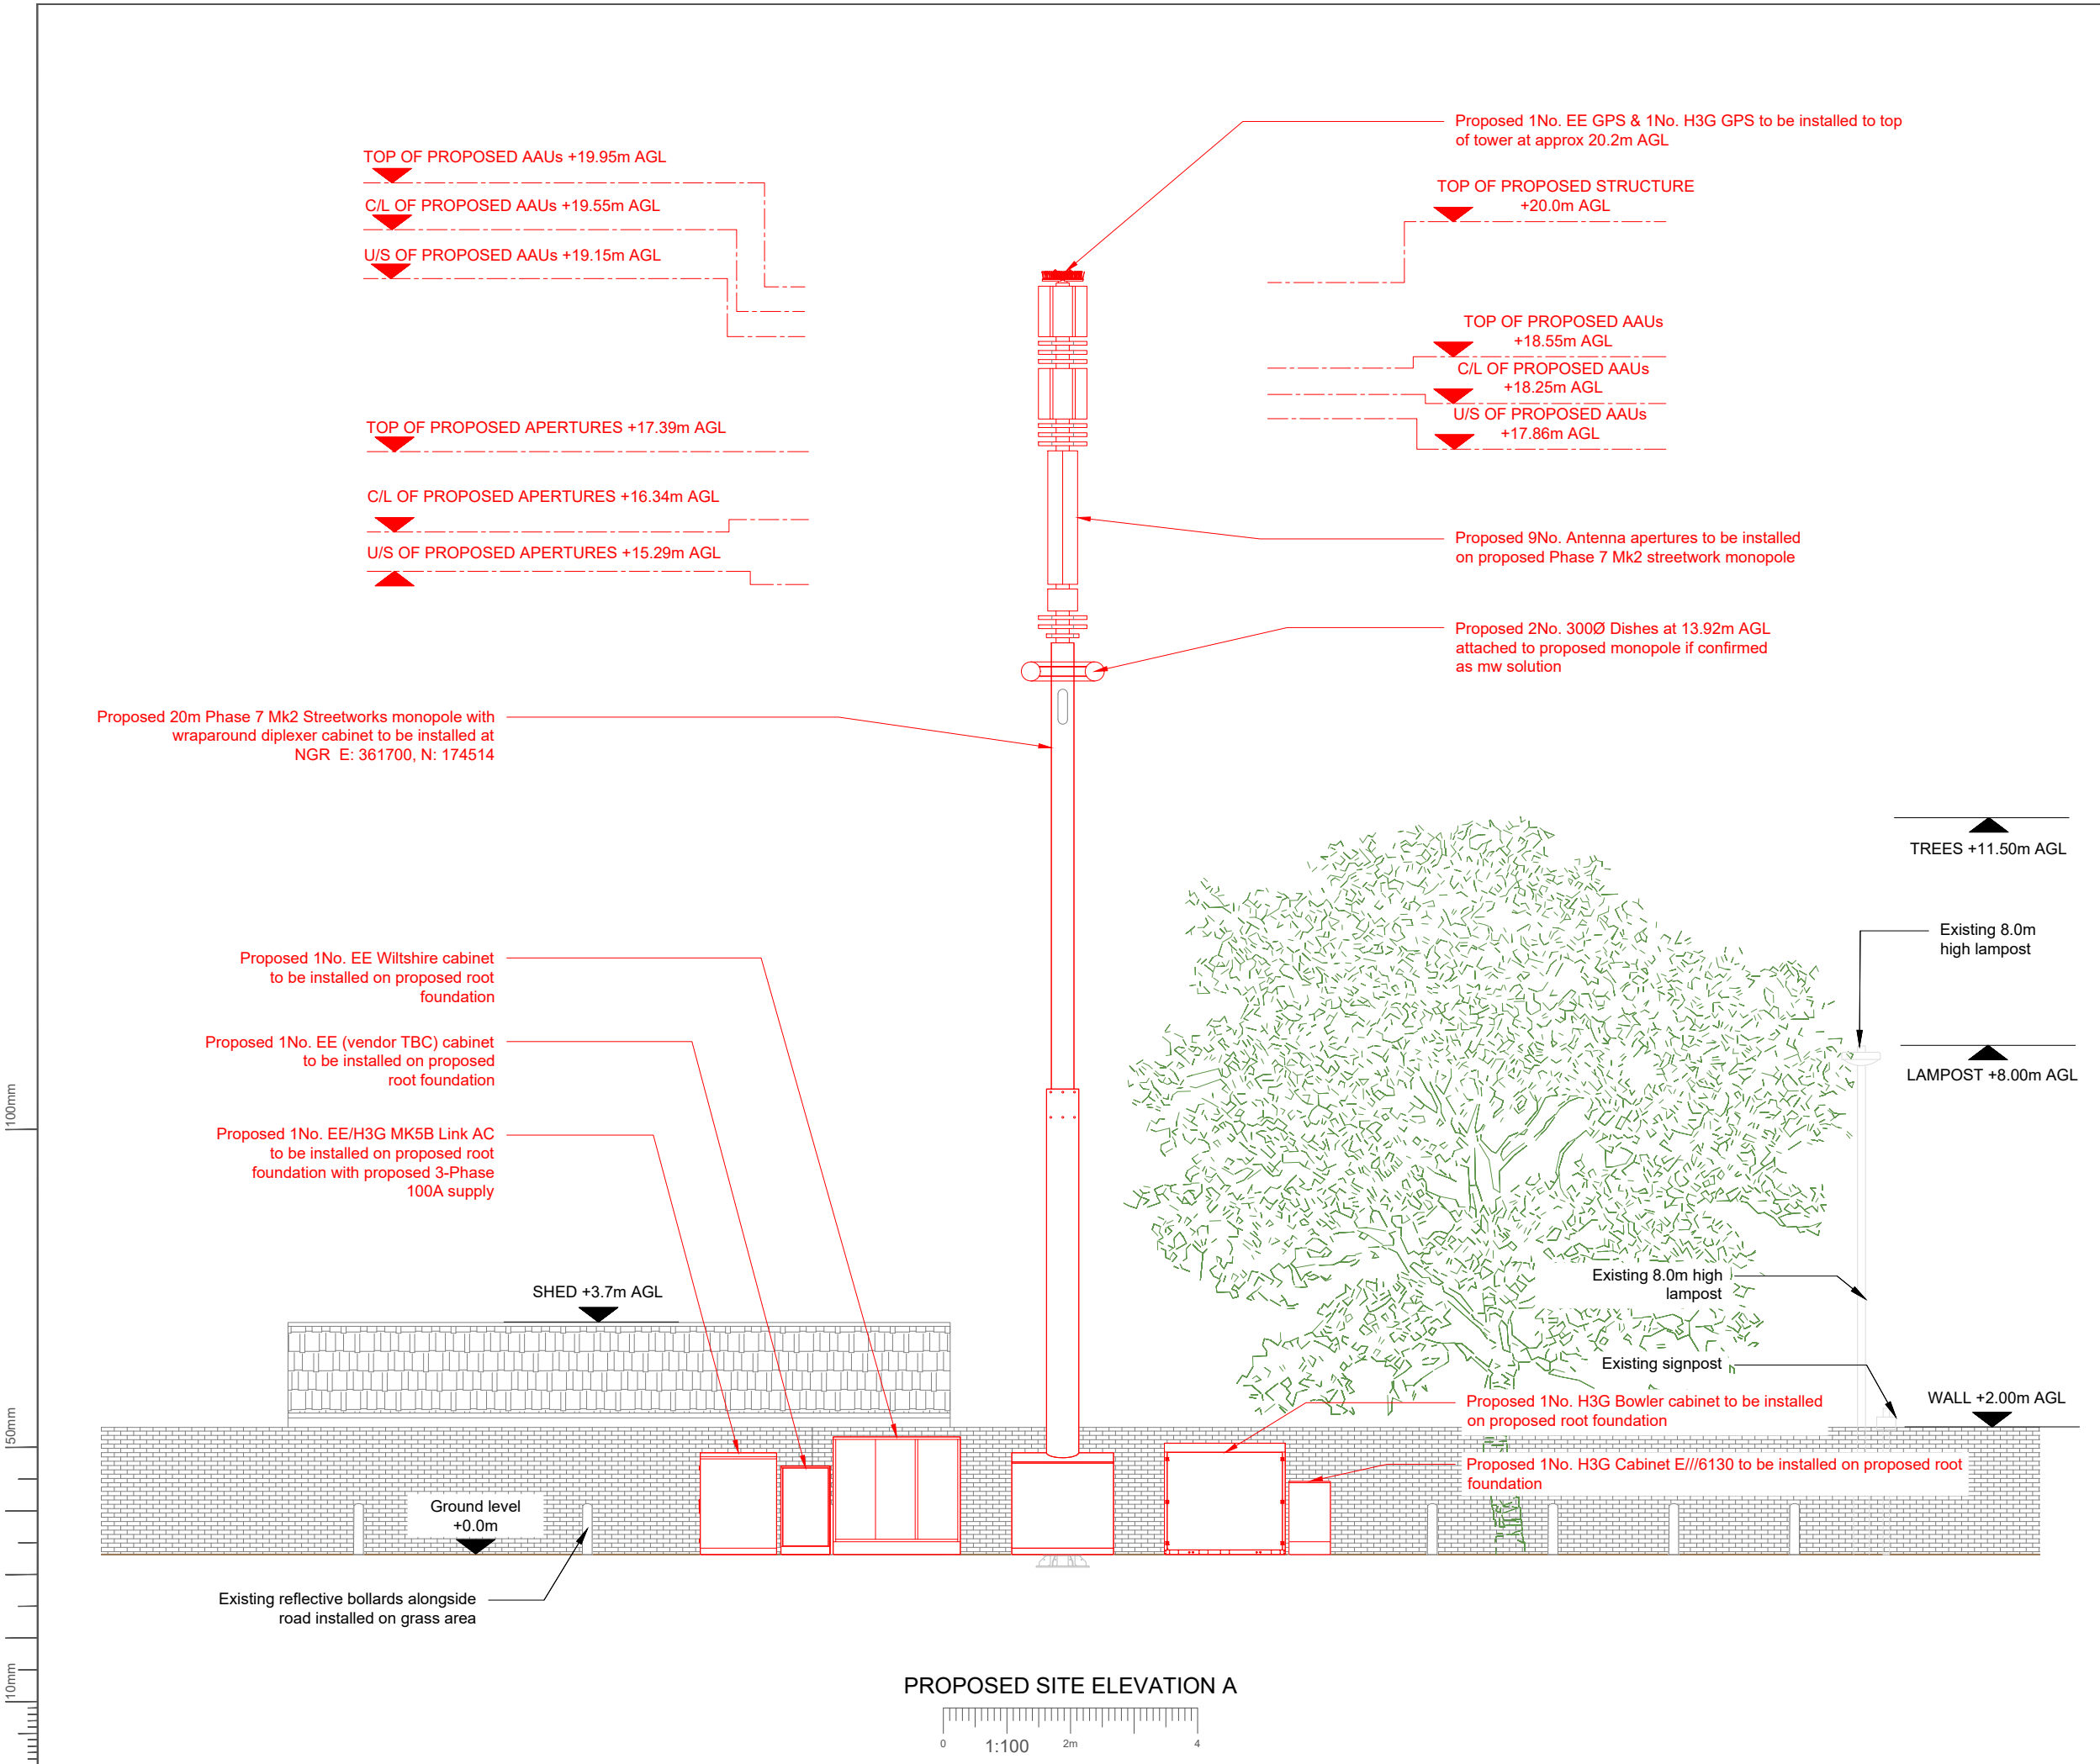

NOTES:

1. ALL DIMENSIONS IN MM UNLESS OTHERWISE NOTED.

Master: M001	Project: MBNL NTQR	Purpose of Issue: GA Drawings	Issue: A
Date: 23/05/2025	Revision / Upgrade Description: GA Drawings - First Issue		
Drawn: J.Halloran	Checked: T.Clifford		
Approved: M.Venner			

Hutchison 3G UK Limited
Green Park, 450 Longwater Avenue
Reading, RG30 3UR
Tel: 01628 765 000
Fax: 01628 765 001

H3G Base Station Information line:
0845 6043000
Available 8am-8pm Monday to Friday

Everything Everywhere
One Braham Street
London
E1 8EE

Tel: 020 7356 5000

Mobile Broadband Network Limited
Sixth Floor, Thames Tower, Station Road, Reading, RG1 1LX

Design Consultant:

UNIT E3 PITTS CLEAVE INDUSTRIAL ESTATE, TAVISTOCK, DEVON, PL19 0PW
sales@beaconcomms.co.uk

Tel: +44 (0)1822 610610

Site Name:
STONEBRIDGE ROAD

Site ID:
1741533

Address:
STONEBRIDGE ROAD
NORTHFLEET
GRAVESEND
KENT
DA11 9DR

Title:
250 PROPOSED SITE ELEVATION

Project:
MBNL NTQR

Purpose of Issue:
GENERAL ARRANGEMENT

EE Cell ID: 33751	MBNL Cell ID: GVM096	H3G Cell ID: DA1268
----------------------	-------------------------	------------------------

File name:
GVM096_33751_DA1268_MBNL_NTQR_GA_A