

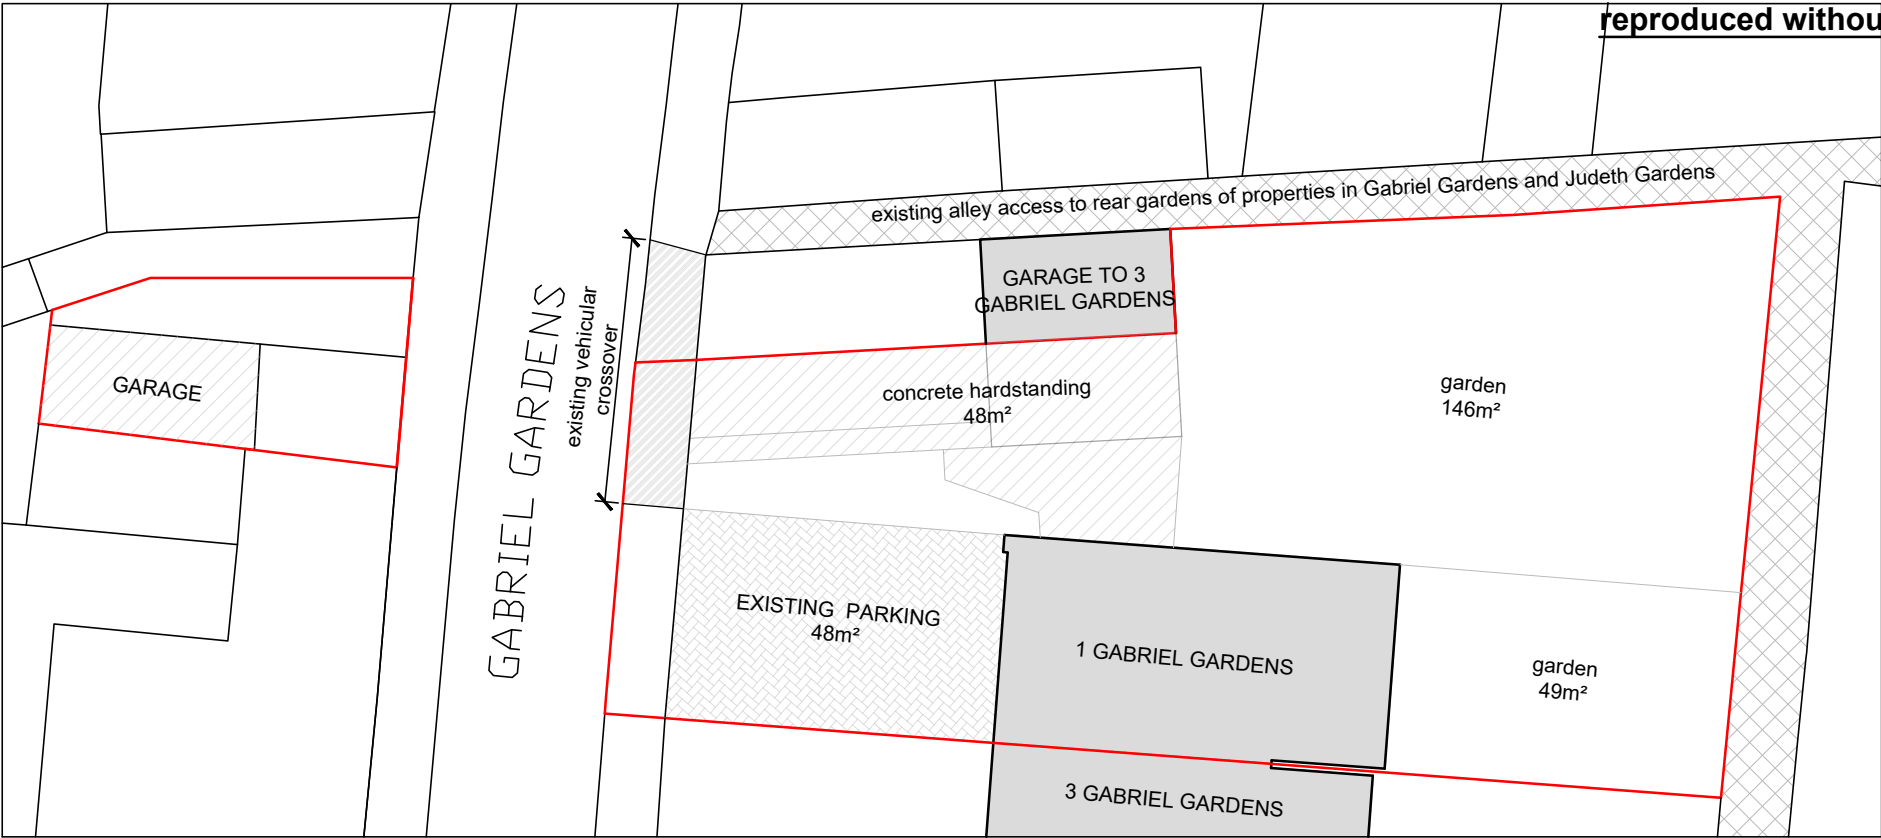


© This drawing is protected by copyright and must not be copied or reproduced without the written consent of Penfold Project Services

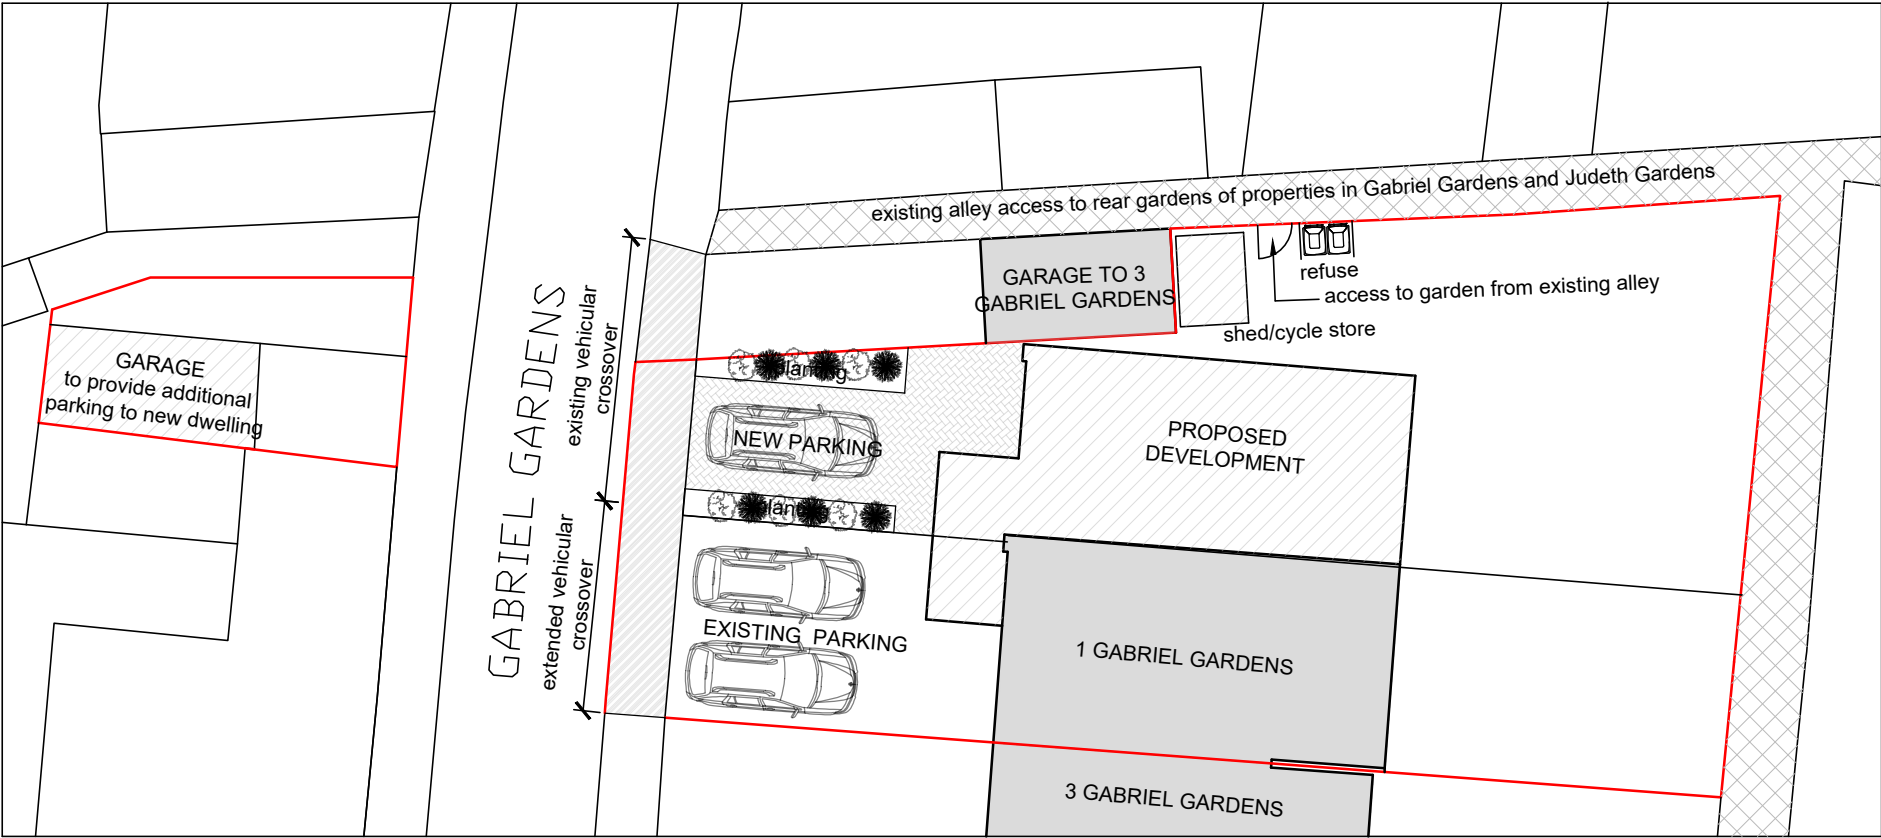

**BLOCK PLAN
AS EXISTING
(1:200)**

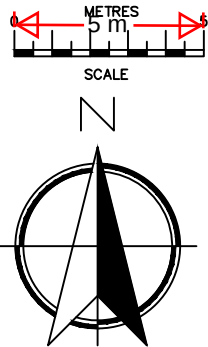

**BLOCK PLAN
AS PROPOSED
(1:200)**

09/07/25	C	Application site boundary confirmed
02/04/25	B	External surface detailsto existing plan added
05/03/25	A	Crossover details amended
Date	No	Revision

Penfold Project Services

Epmarket, Wrotham Road, Meopham, Kent, DA13 0JH
Telephone: 01474 816690
e-mail: apenfold448@btinternet.com

Job Title:
**1 GABRIEL GARDENS
GRAVESEND
KENT
DA12 4QD**

Dwg Title:
**BLOCK PLANS
AS EXISTING &
AS PROPOSED**

Scale: 1:200 @ A3

Dwg No.: 204C

Date: December 2024