



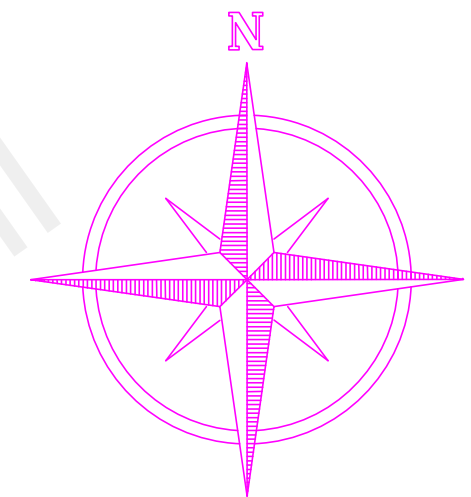

BLOCK PLAN

SCALE: 1:500

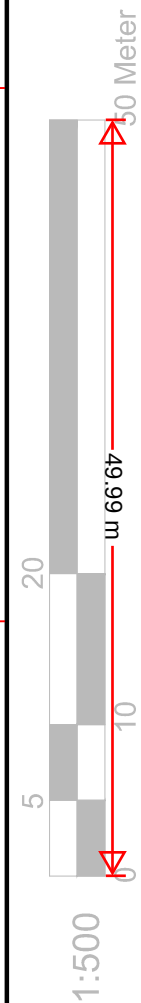

REFERENCE DRAWINGS		GENERAL NOTES This drawing is for planning use only do not use this drawing for any purpose other than that for which it was issued. Structural Design and Building Control Approval is required before construction commences. This drawing is subject to copyright do not reproduce this drawing without prior permission.	No	DATE	REVISION	BY	CHK	 CIVILS CONSULTING LTD. CIVIL ENGINEERS STRUCTURAL ENGINEERS ARCHITECTURAL DESIGNERS Contact: 07947249323	DRAWN F.R	CLIENT/PROJECT 63 ASPDIN ROAD		DRAWING No. D02a	
									CHECKED A.R		TITLE PROPOSED BLOCK PLAN	SCALE: 1:500 @A3	
										PROJECT NO.			DATE: 25-10-2021