




EXISTING BLOCK PLAN
SCALE 1:500

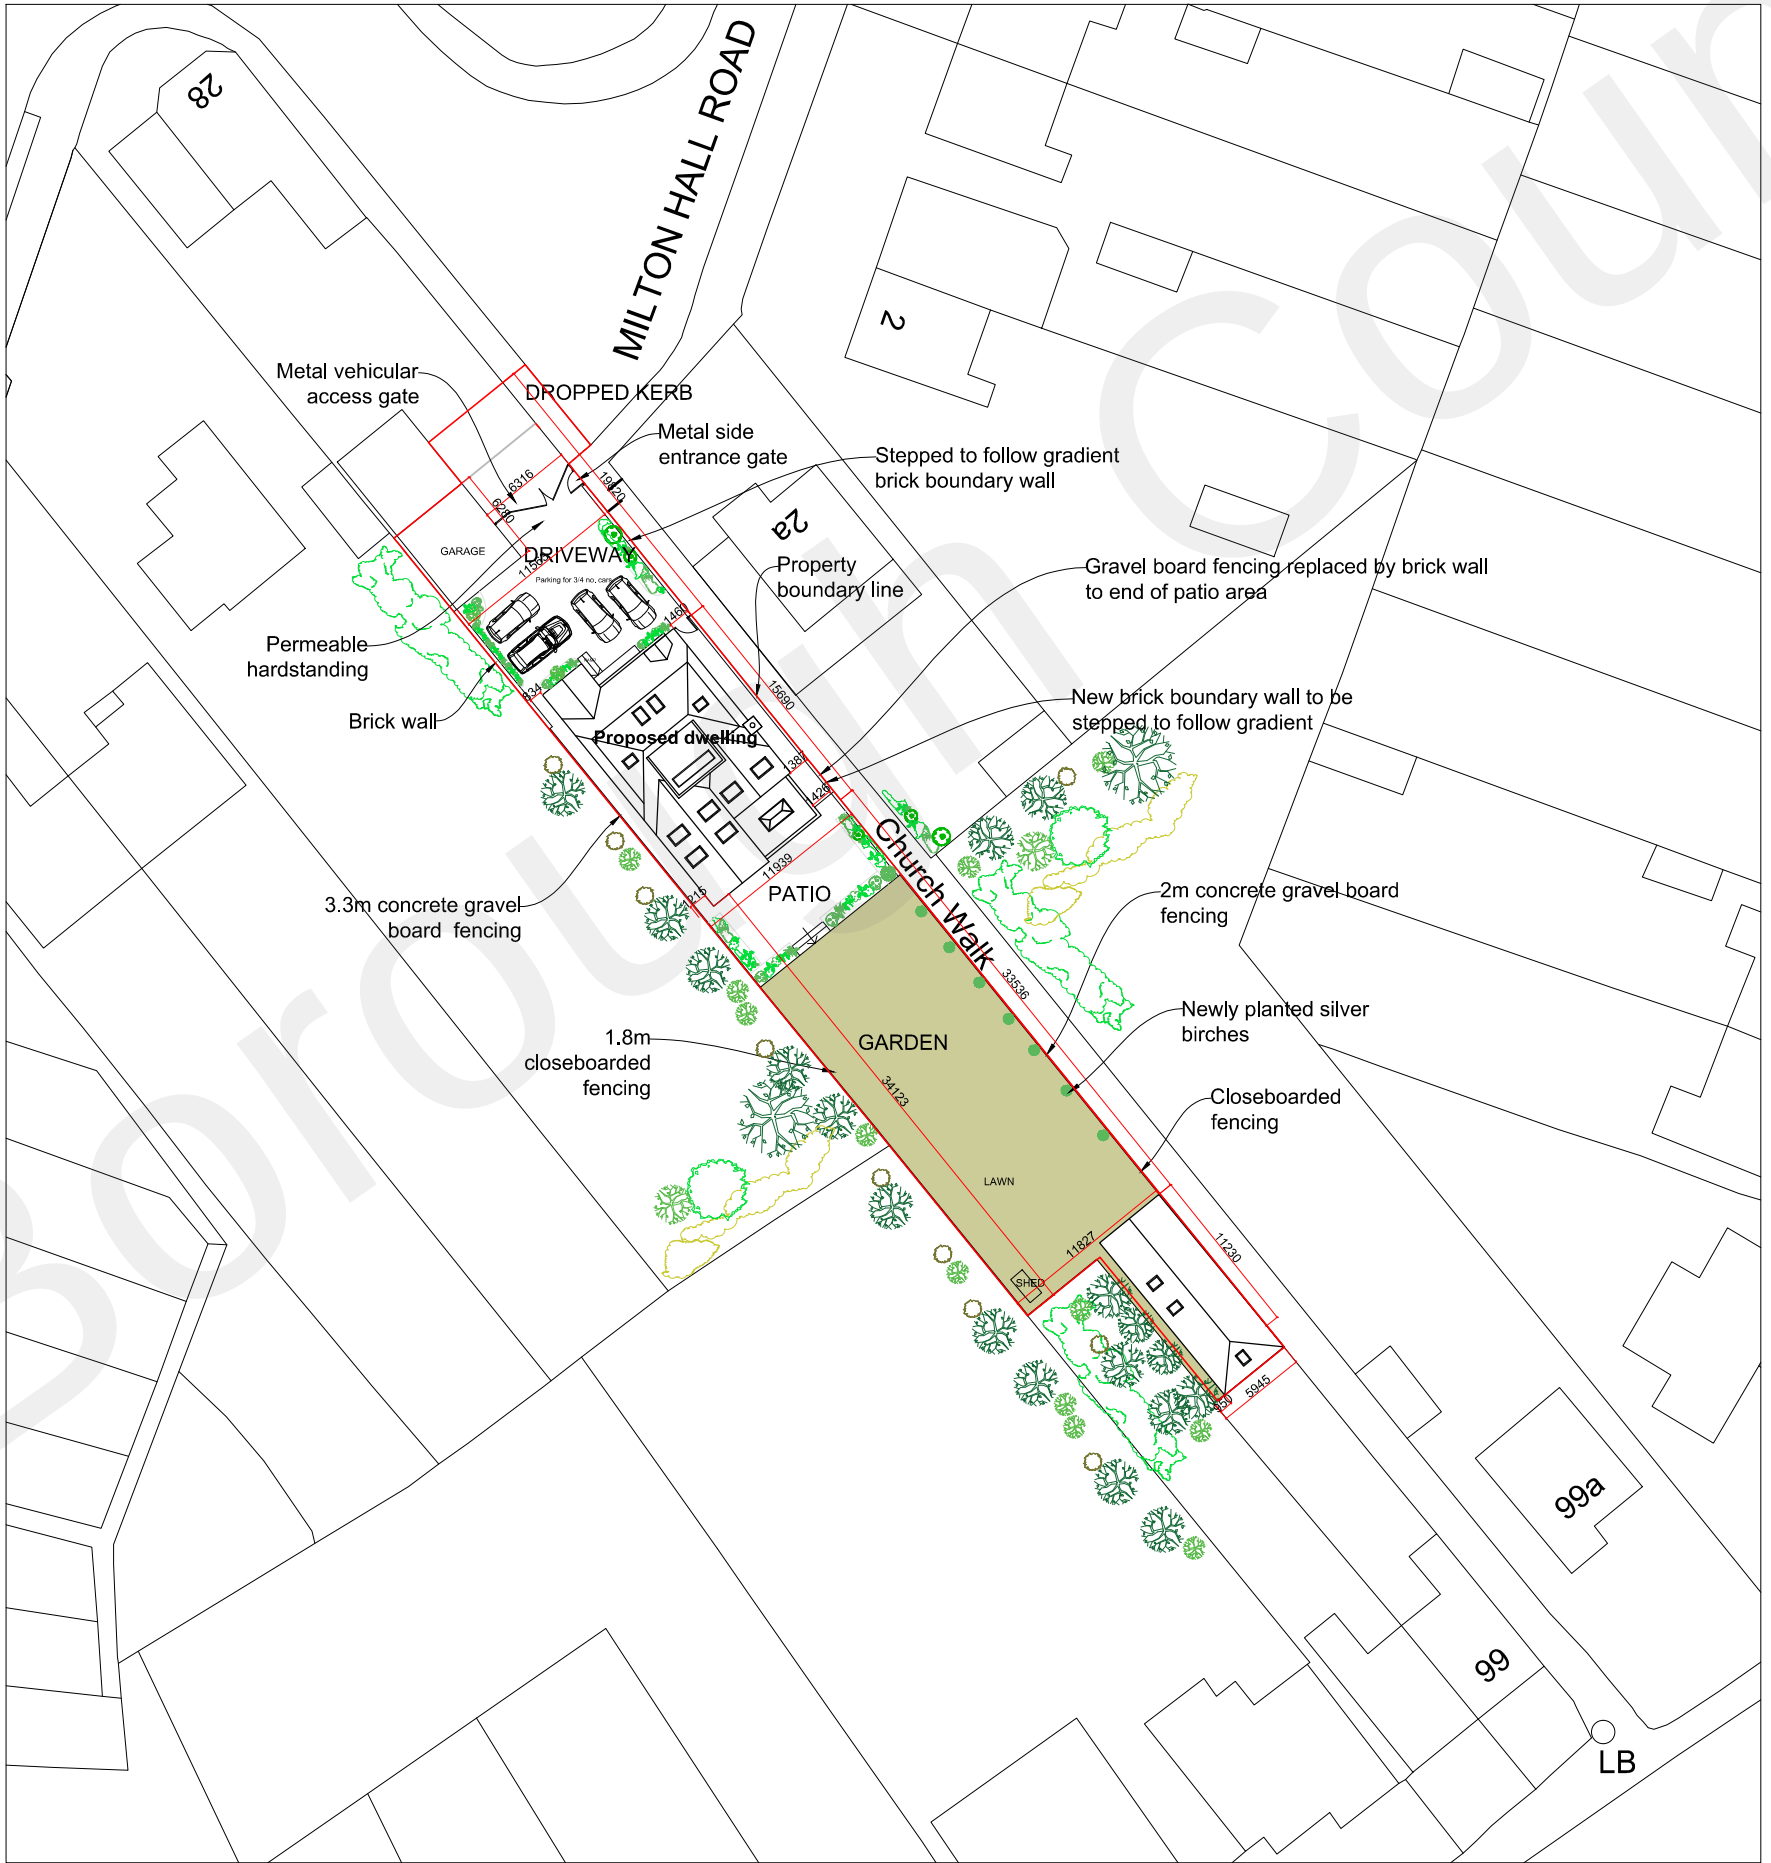

PROPOSED BLOCK PLAN

BSS ARCHITECTURAL SERVICES			
CLIENT		Amerdeep Sahota	
SITE		Milton View Gravesend Kent	
DRAWING TITLE		Existing & Proposed Block Plan	
SCALE		1:500 @A1	
DATE	January 2023	DRAWING NO.	23/01/08