
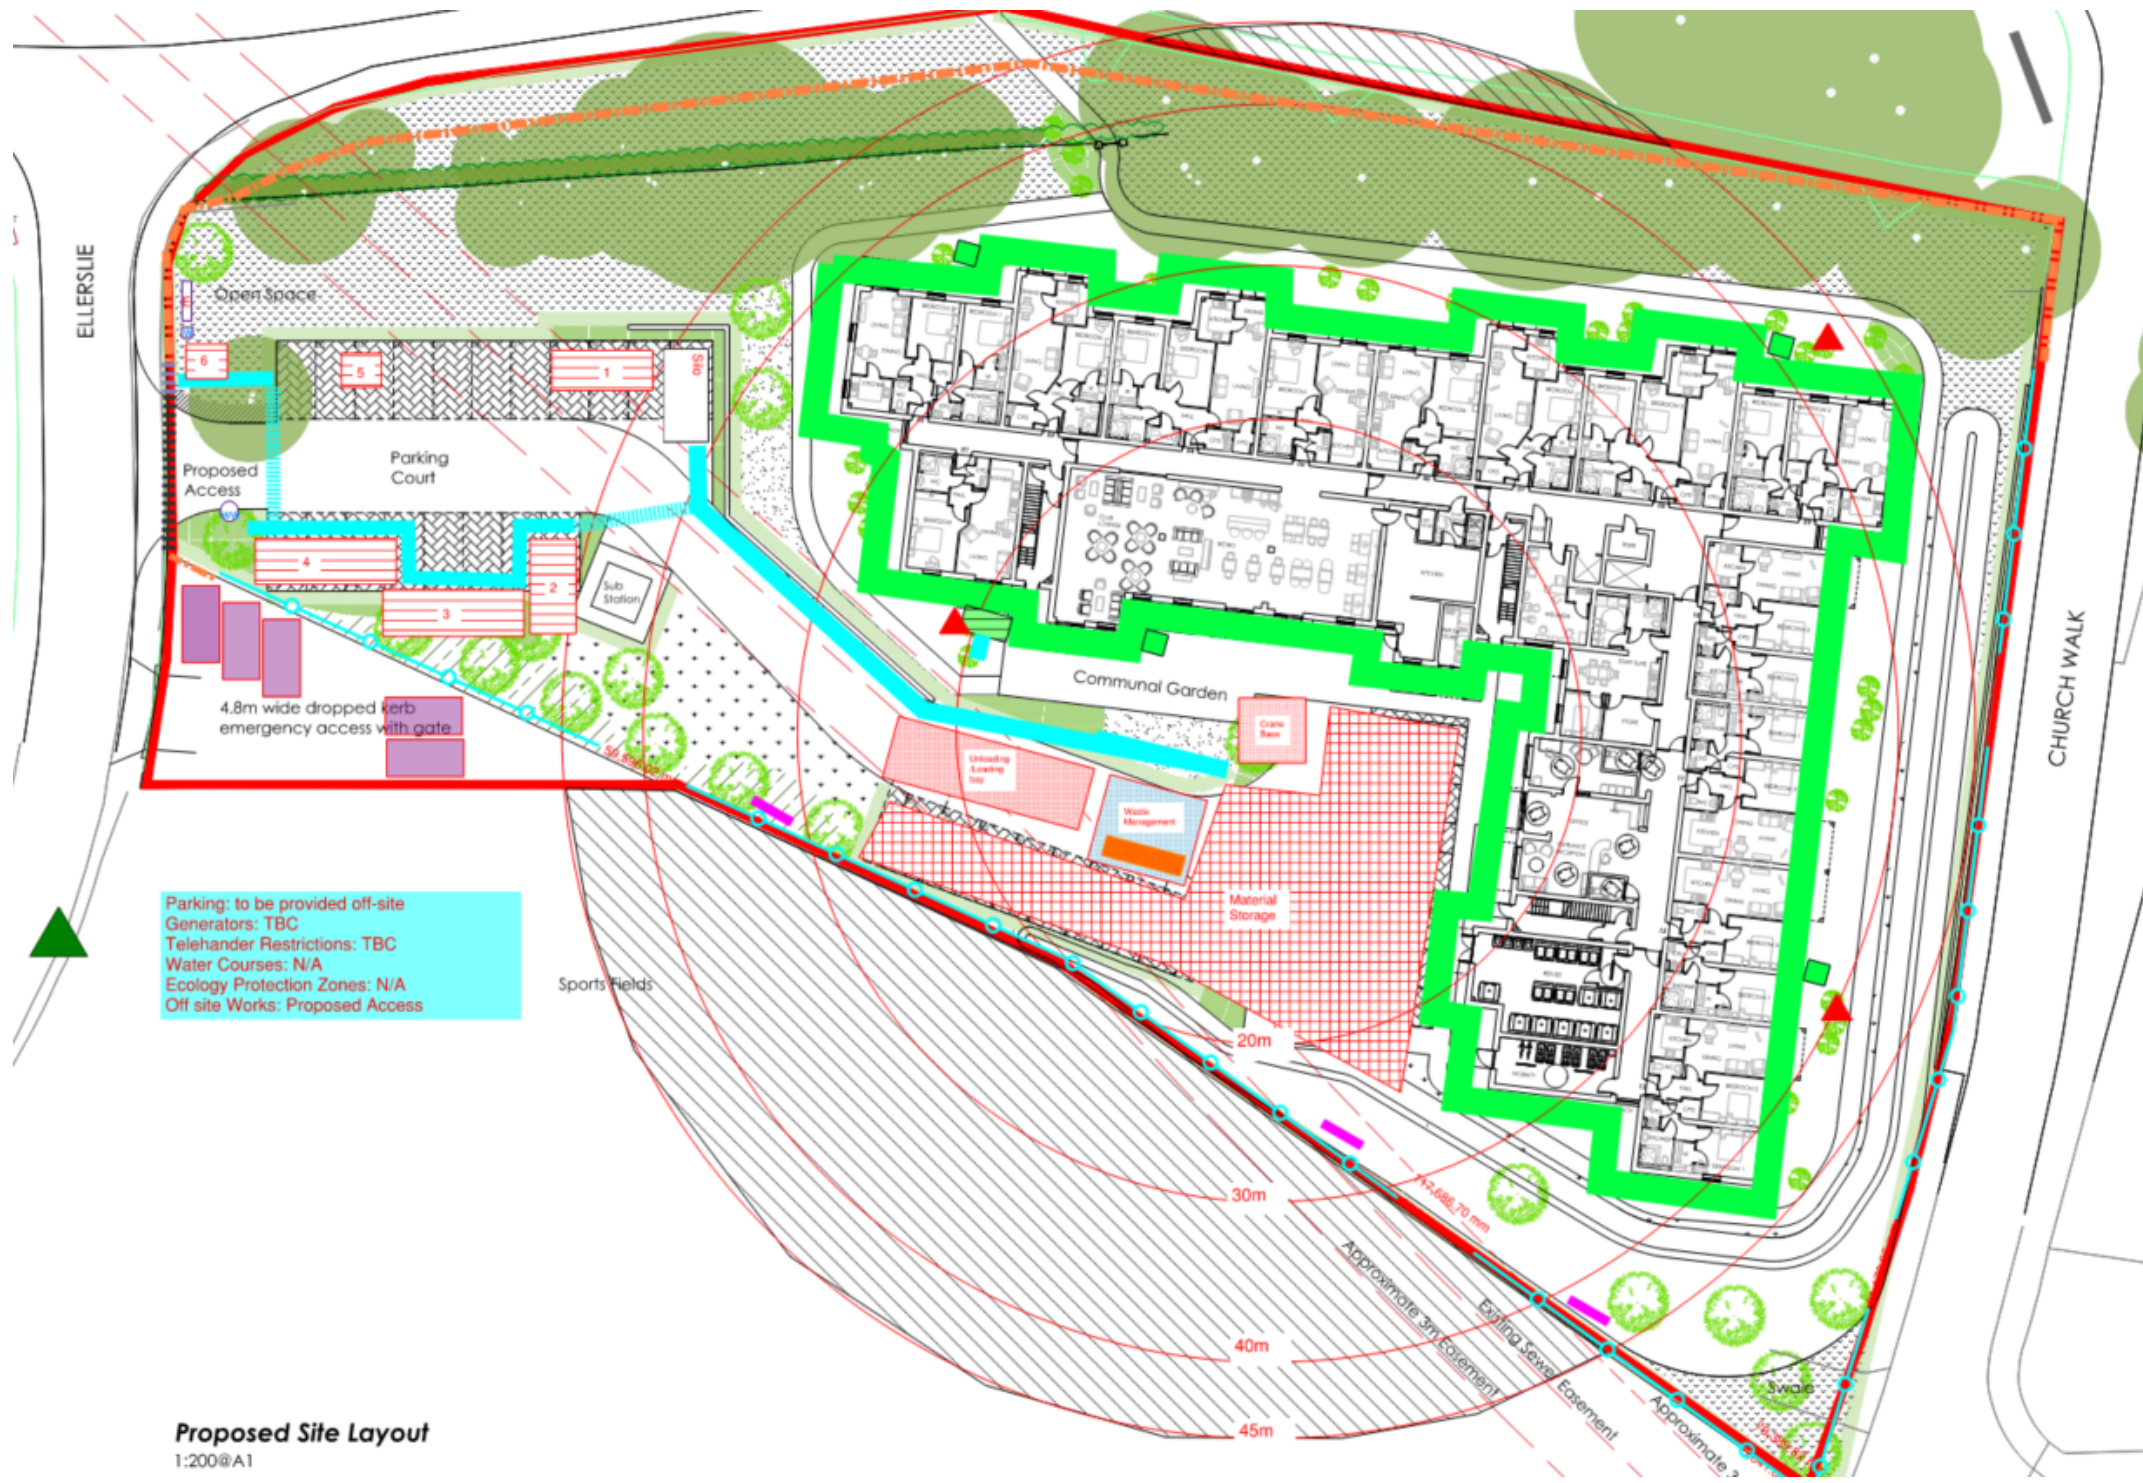


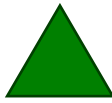

-  Fire points point
-  Emergency assembly point
- Cabin sizes: 9.7m x 3m
 - 1 - Storage container
 - 2 - Toilet block (6m x 3m)
 - 3 - Meeting room over drying room
 - 4 - Site Office with first aid facilities over Canteen
 - 5 - Smoking area (Subject to site)
 - 6 - Signing in shelter(Subject to site)
-  Water
-  Electric
-  Wheel wash
-  Fully guarded pedestrian walkway
-  1.8 wide Scaffold
-  Loading bays
-  Haki staircase - fire points and call points on all levels
-  Pedestrian crossing route
-  Site Hoarding
-  Permanent close board fence
-  Crane Radius
-  V Stack sales board
-  Vehicle and pedestrian Gateway
-  Oversail
-  Heras Fencing
-  Temporary Parking Bays
-  Debris netting
-  Chemical Storage

Project Name: Gravesend	Scale:	McCARTHY STONE <i>Life, well lived</i>	Comments:
Drawing Name: Site Set Up Plan - draft	Project no: 2821		