




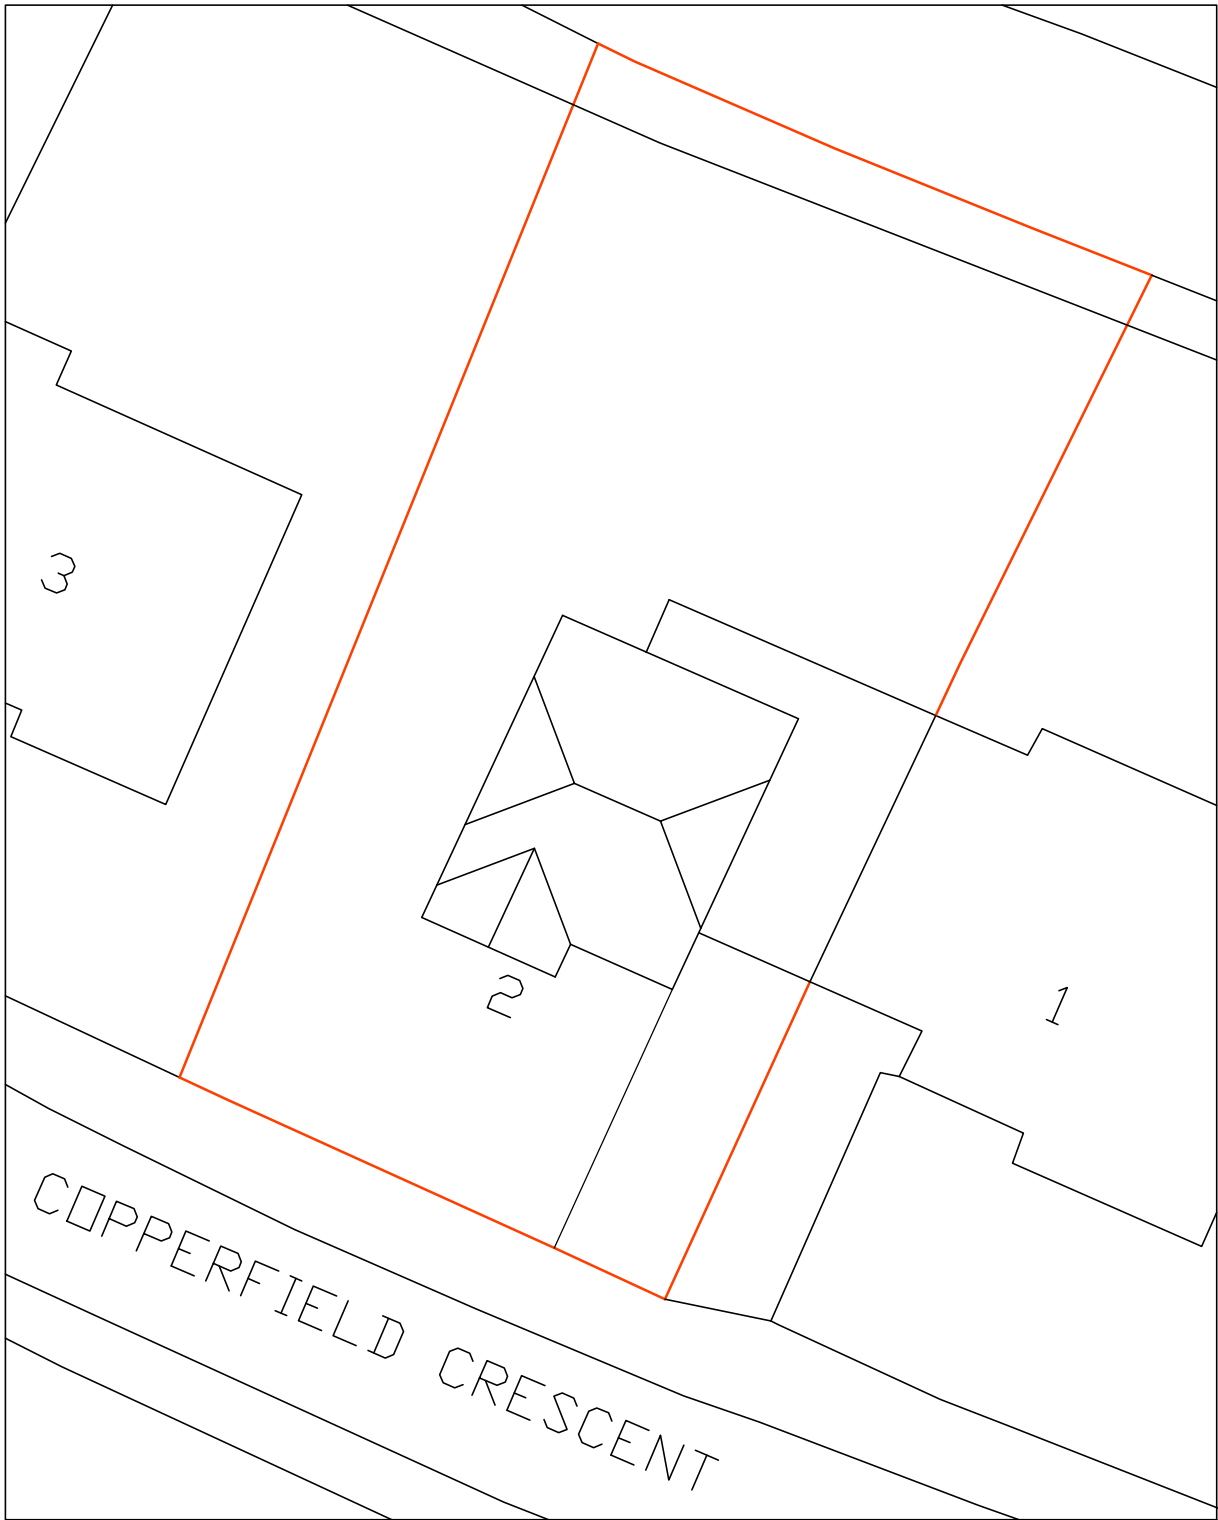

BLOCK PLAN
AS EXISTING
(1:200)

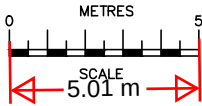

BLOCK PLAN
AS PROPOSED
(1:200)

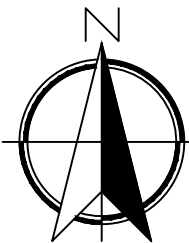

SCALE BAR @ 1:200

Date	No	Revision
Penfold Project Services		
Epmarket, Wrotham Road, Meopham, Kent, DA13 0JH Telephone: 01474 816690 e-mail: apenfold448@btinternet.com		
Job Title:	2 COPPERFIELD CRESCENT HIGHAM ROCHESTER KENT ME3 7NJ	
Dwg Title:	FRONT DORMER - BLOCK PLANS AS EXISTING & AS PROPOSED	
Scale:	1:200 @ A2	
Dwg No.:	106	
Date:	June 2024	