


MC 31 / JN 8512

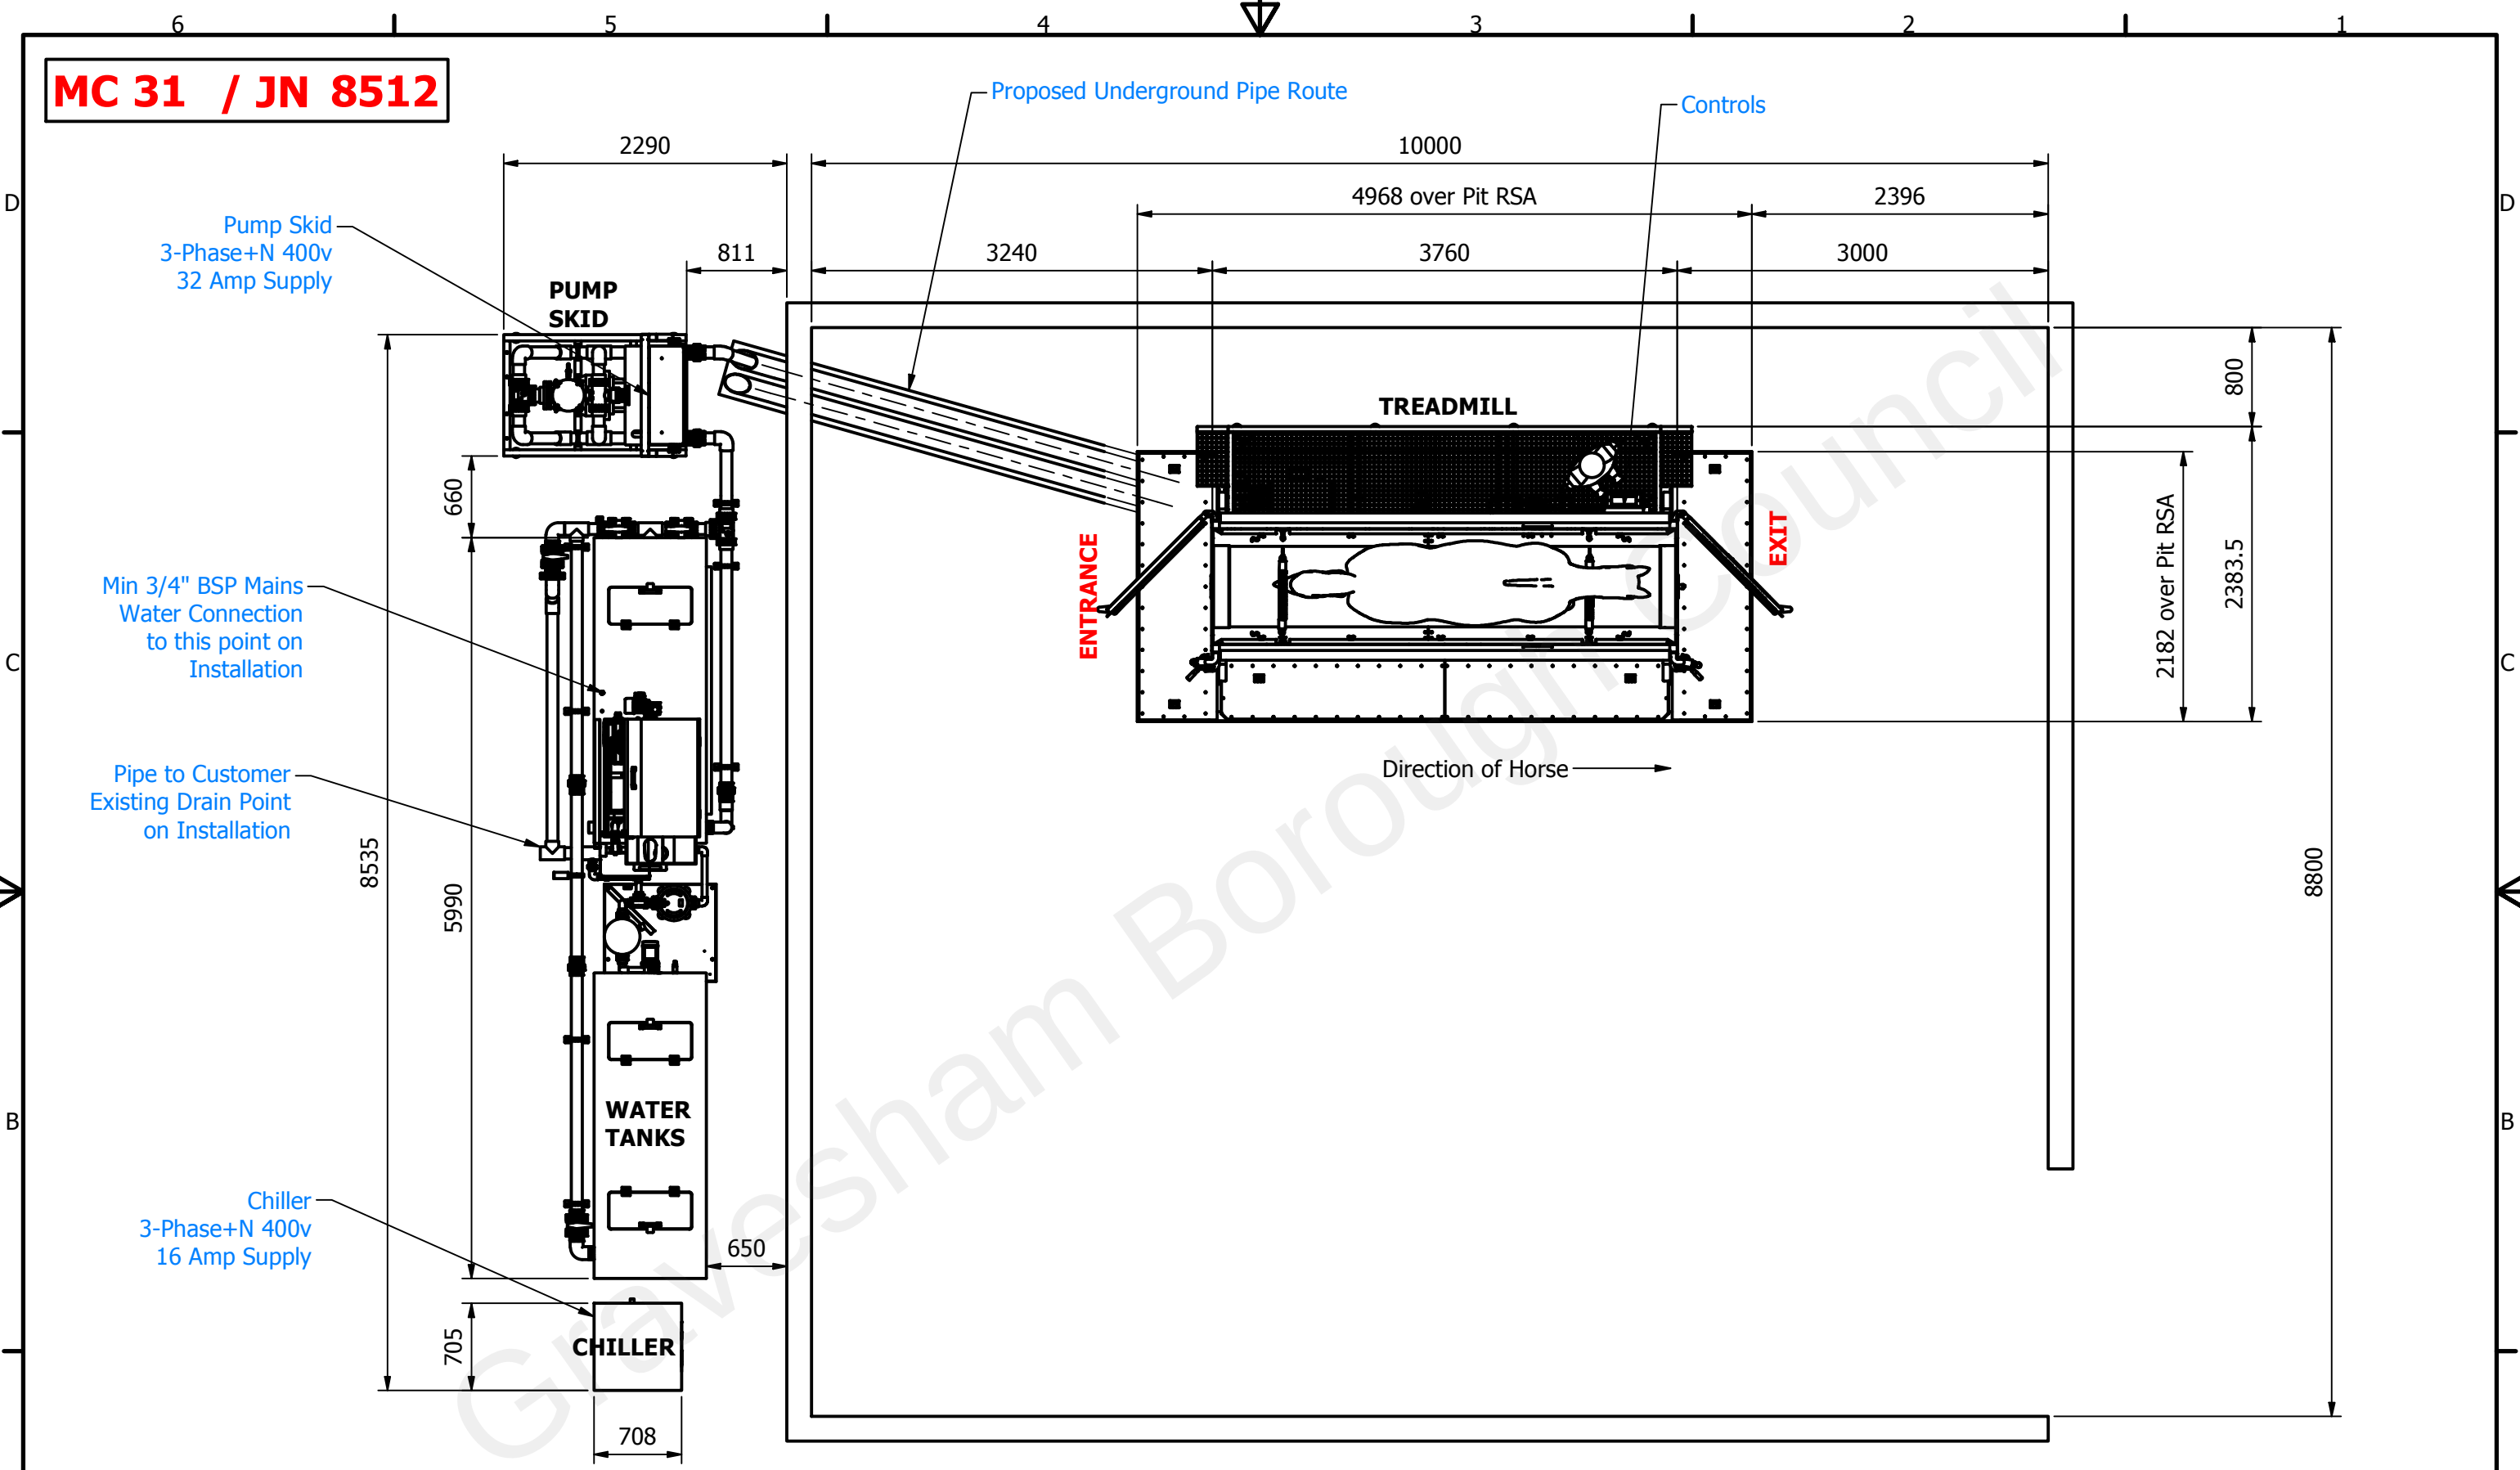

3	26/07/2021	Scale Bar Added at 1:50 Scale
2	23/04/2021	Spa removed, ducts added 1
14/09/2020 First Issue		
REV	DATE	DESCRIPTION
REVISION HISTORY		

DC | Engineering
[East Anglia] Ltd

51 Turbine Way
Ecotech Business Park
Swaffham, Norfolk
PE37 7XD
info@dcengineeringeastanglia.co.uk

Tel : 01760 788638
Mobile: 07876 442269

Job No: 8365-P	Title: Langafel Stud	Cust: ECB
Date: 14/09/2020	Area:	WT:N/A
Scale: 1:50 @ A3	Equip: Proposed Equipment Layout	Chk'd:
3rd Angle Projection This Drawing is copyright and no portion should be used without prior consent.	DRG NO: 8365-000-50	Rev: 3 Sht 1 of 2 A3