
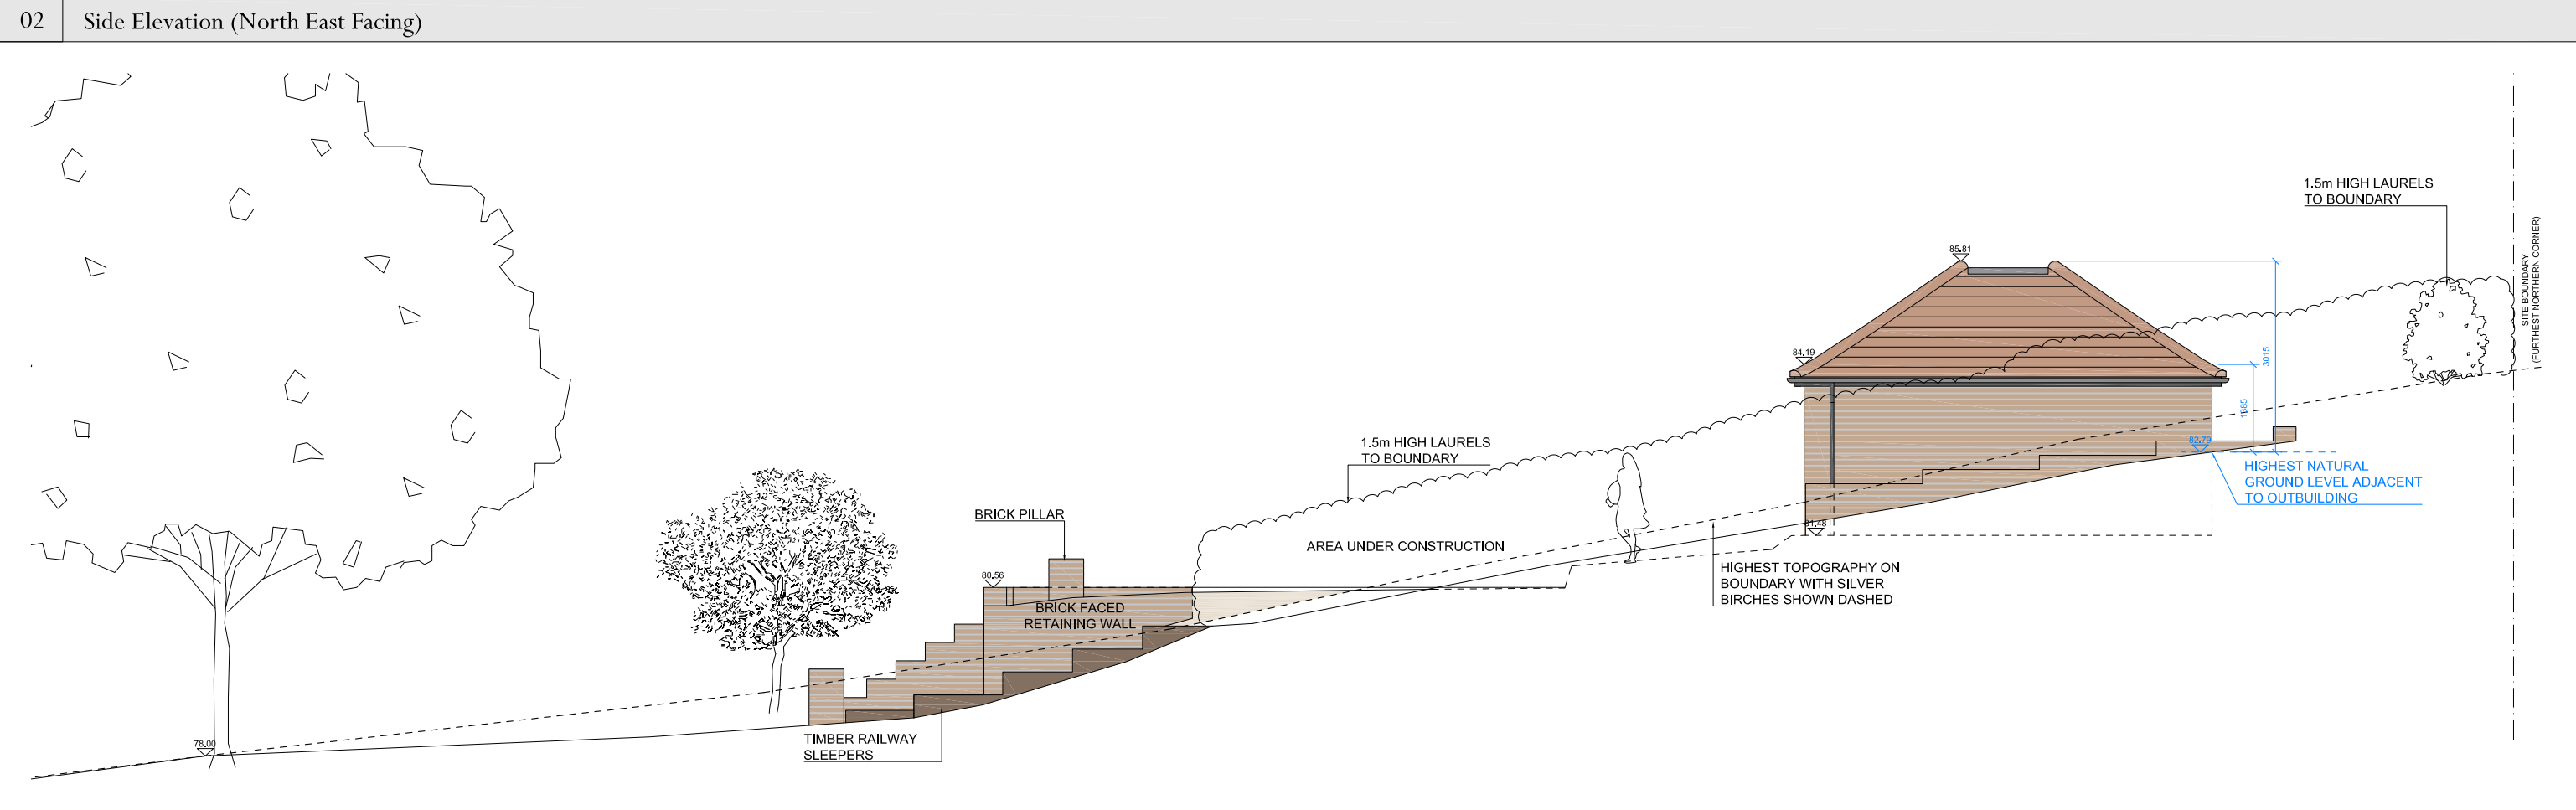
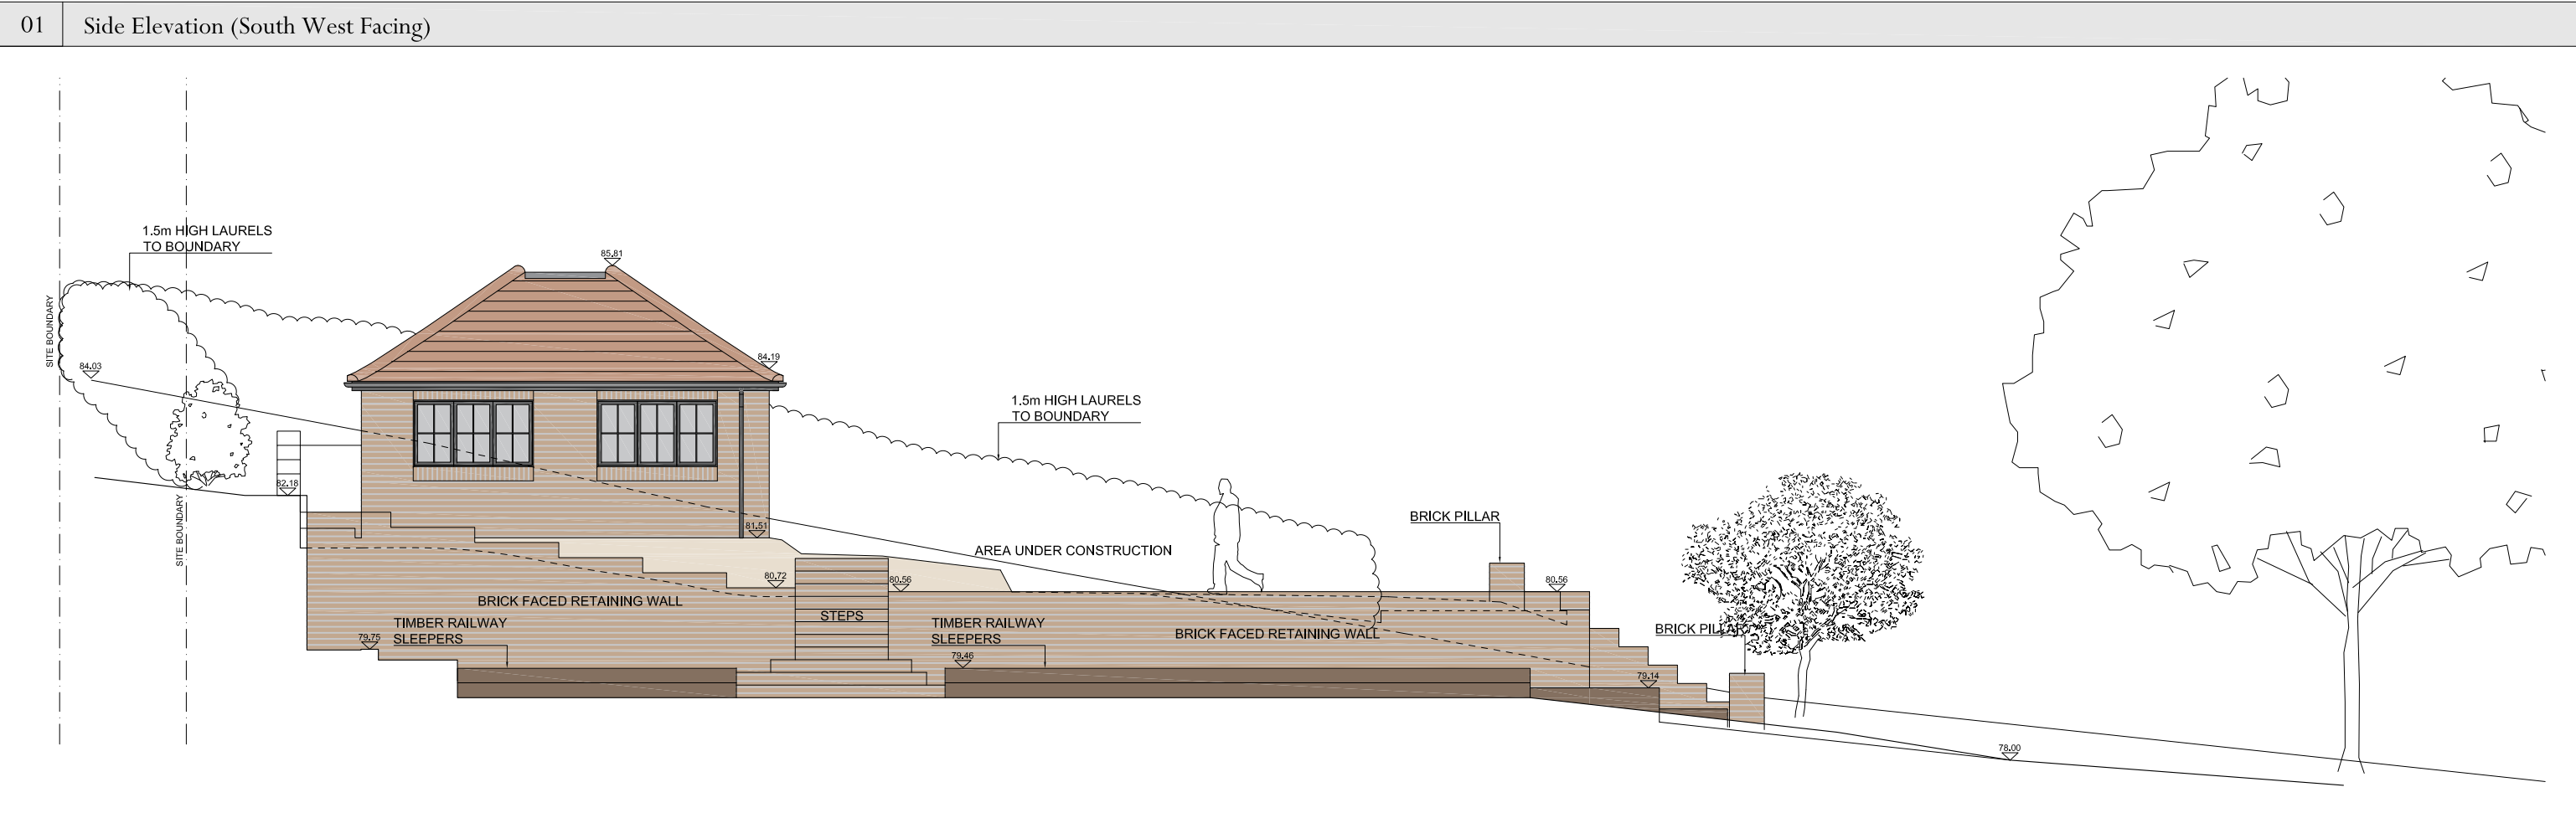


 

DATE OF FIRST ISSUE: 26.11.2024			KEY	NOTES AND CLARIFICATIONS © BLACKBURN ARCHITECTS LIMITED. NO IMPLIED LICENCE EXISTS. DRAWING NOT TO BE REPRODUCED WITHOUT WRITTEN CONSENT. SUBJECT TO PLANNING PERMISSION, BUILDING REGULATIONS, STATUTORY UNDERTAKER SEARCHES AND DESIGN DEVELOPMENT. PLEASE READ DRAWINGS IN ACCORDANCE WITH CROSS-REFERENCED SPECIFICATION / SCOPE OF WORKS. DO NOT SCALE DRAWINGS. DIMENSIONS GOVERN. ALL DIMENSIONS TO BE VERIFIED ON SITE BY CONTRACTOR BEFORE PROCEEDING. ARCHITECT SHALL BE NOTIFIED IN WRITING OF ANY DISCREPANCIES. ALL STRUCTURAL, MECHANICAL, ELECTRICAL, PLUMBING & DRAINAGE INFORMATION IS SHOWN FOR CO-ORDINATION PURPOSES ONLY - REFER TO SPECIALIST DRAWINGS FOR DESIGN. THIS DRAWING SHOULD NOT BE USED TO CALCULATE AREAS FOR THE PURPOSES OF VALUATION. THIS DRAWING IS STRICTLY TO BE USED ONLY FOR THE PURPOSE STATED IN THE STATUS BOX AND FOR NO OTHER.	BLACKBURN ARCHITECTS			CLIENT MR & MRS. GILL		DRAWING TITLE EXISTING OUTBUILDING ELEVATIONS					
REVISIONS REV DATE AMENDMENT					5 CROSS WAY, ROCHESTER, ME1 3DX www.blackburnarchitects.co.uk office@blackburnarchitects.co.uk			PROJECT FURZY LEA, BOWESDEN LANE, SHORNE, KENT, DA12 3LA		DRAWN BB		SCALE@A1 1:50		SCALE@A3 1:100	
A 05.03.25 UPDATES TO SUIT PLANNING APPLICATION					SCALE BAR METERS 1:100@A3 / 1:50@A1 					STATUS INFORMATION		DRAWING NO 52412-P-0-51		REV A	