



01 Side Elevation (South West Facing)

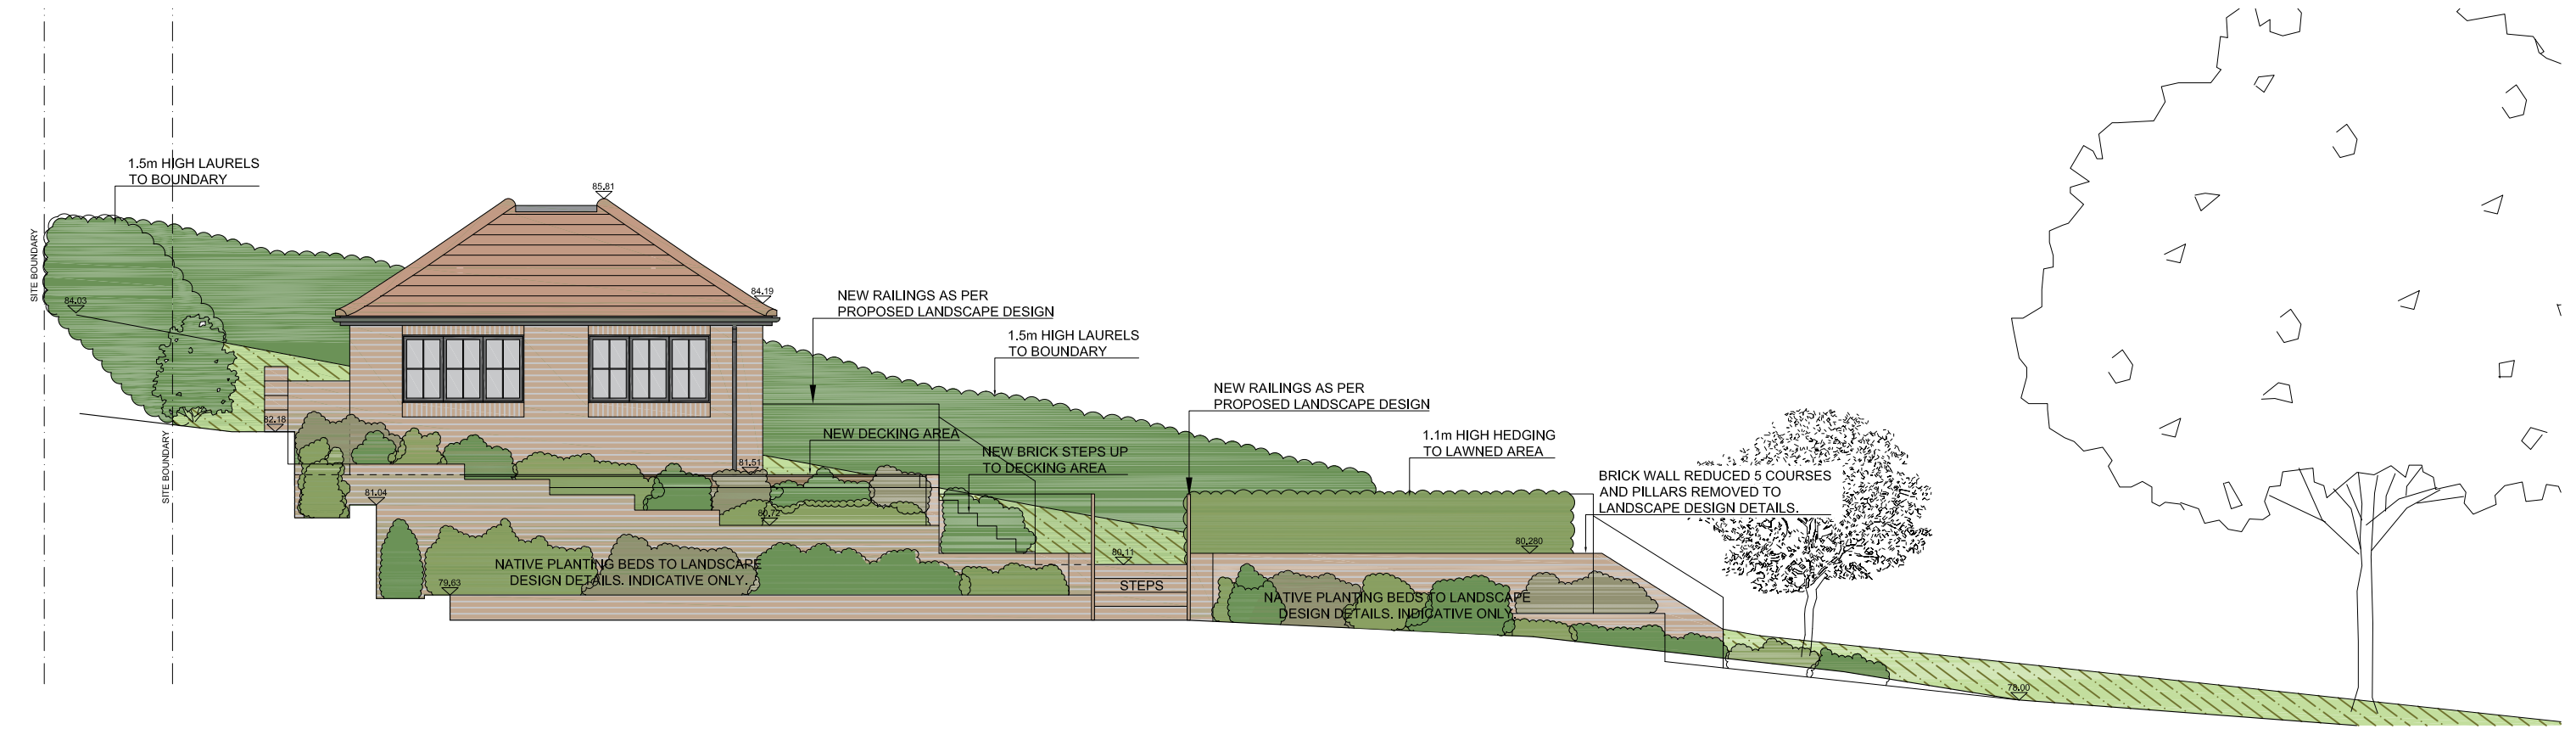

02 Side Elevation (North East Facing)

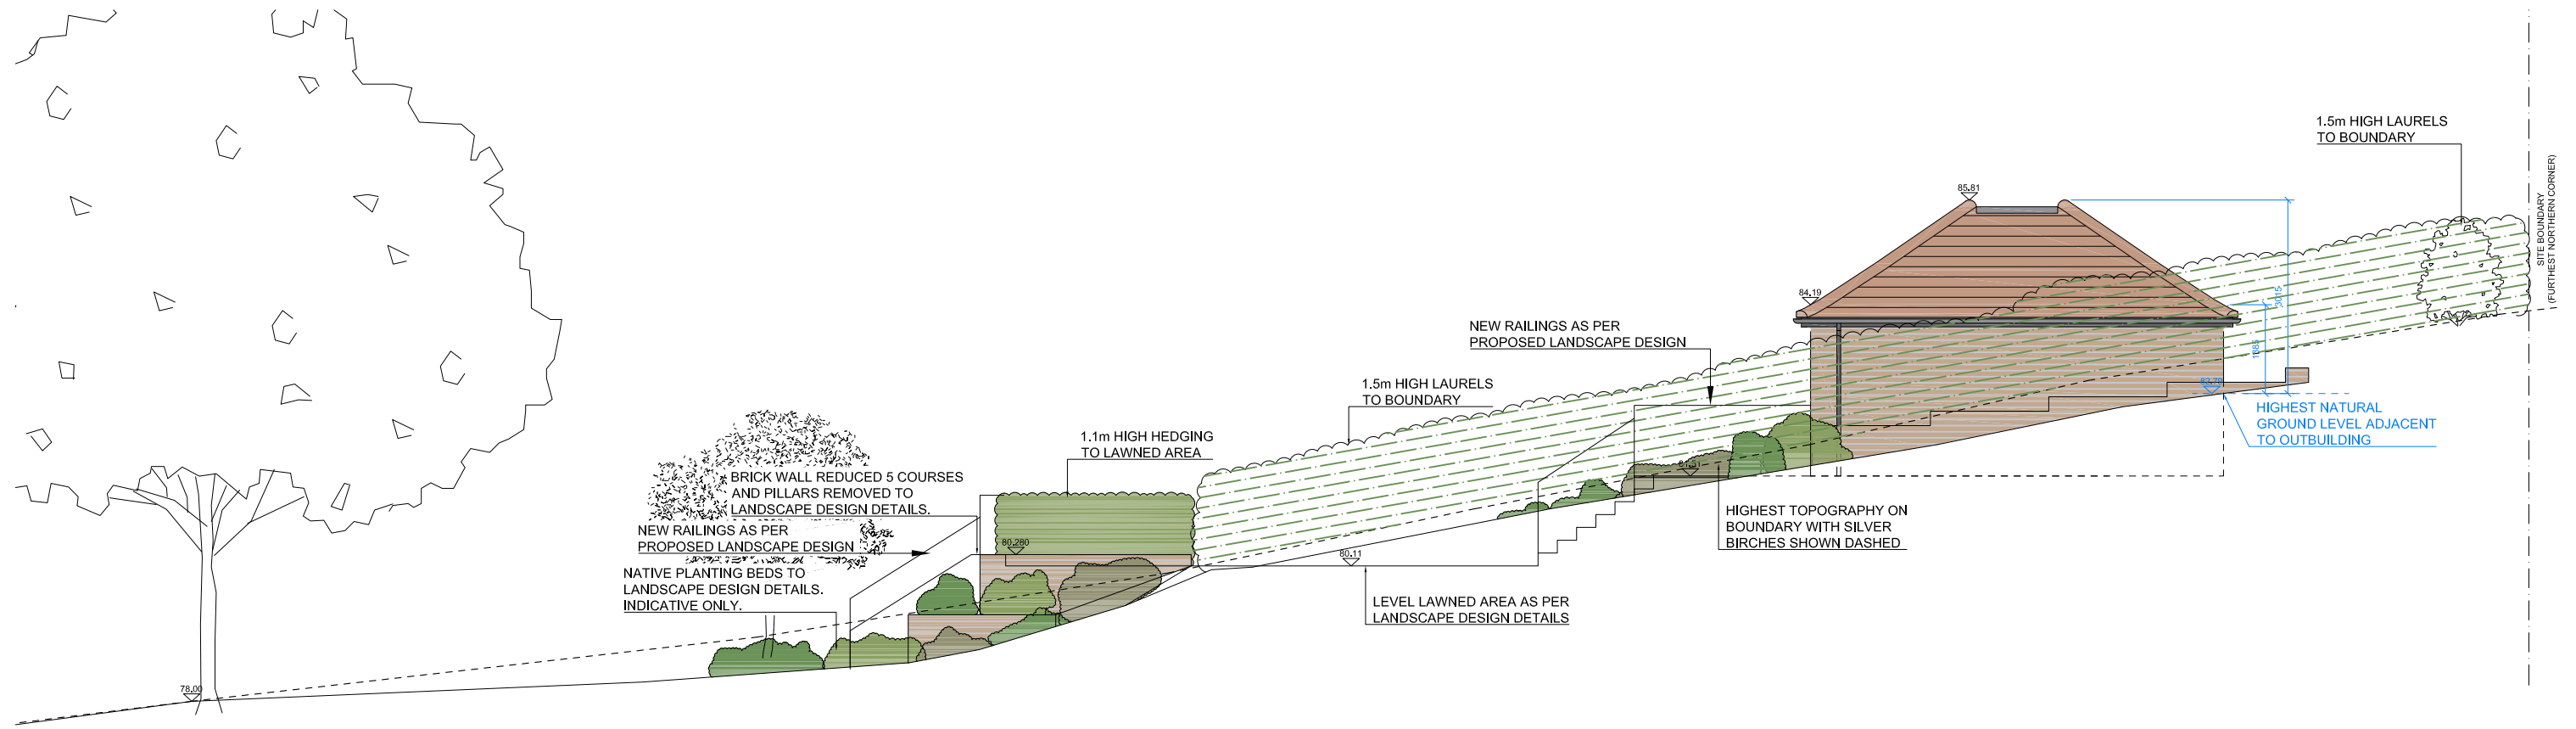

DATE OF FIRST ISSUE: 22.11.2024

REV	DATE	AMENDMENT
A	05.03.25	UPDATES TO SUIT PLANNING APPLICATION

KEY

NOTES AND CLARIFICATIONS


© BLACKBURN ARCHITECTS LIMITED. NO IMPLIED LICENCE EXISTS. DRAWING NOT TO BE REPRODUCED WITHOUT WRITTEN CONSENT. SUBJECT TO PLANNING PERMISSION, BUILDING REGULATIONS, STATUTORY UNDERTAKER SEARCHES AND DESIGN DEVELOPMENT. PLEASE READ DRAWING IN ACCORDANCE WITH CROSS-REFERENCED SPECIFICATION / SCOPE OF WORKS. DO NOT SCALE DRAWINGS. DIMENSIONS GOVERN. ALL DIMENSIONS TO BE VERIFIED ON SITE BY CONTRACTOR BEFORE PROCEEDING.

ARCHITECT SHALL BE NOTIFIED IN WRITING OF ANY DISCREPANCIES. ALL STRUCTURAL, MECHANICAL, ELECTRICAL, PLUMBING & DRAINAGE INFORMATION IS SHOWN FOR CO-ORDINATION PURPOSES ONLY - REFER TO SPECIALIST DRAWINGS FOR DESIGN. THIS DRAWING SHOULD NOT BE USED TO CALCULATE AREAS FOR THE PURPOSES OF VALUATION. THIS DRAWING IS STRICTLY TO BE USED ONLY FOR THE PURPOSE STATED IN THE STATUS BOX AND FOR NO OTHER.

BLACKBURN ARCHITECTS

5 CROSS WAY, ROCHESTER, ME1 3DX | www.blackburnarchitects.co.uk | office@blackburnarchitects.co.uk

SCALE BAR METERS

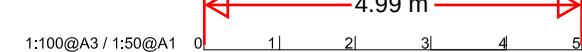

CLIENT
MR & MRS. GILL

PROJECT
FURZY LEA,
BOWSDEN LANE,
SHORNE, KENT,
DA12 3LA

DRAWING TITLE
PROPOSED OUTBUILDING ELEVATIONS

DRAWN	SCALE@A1	SCALE@A3
BB	1:50	1:100
STATUS	DRAWING NO	REV
INFORMATION	52412-P-2-61	A