



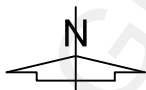

This drawing remains the Copyright of the architects and may not be reproduced in whole or in part without their written permission

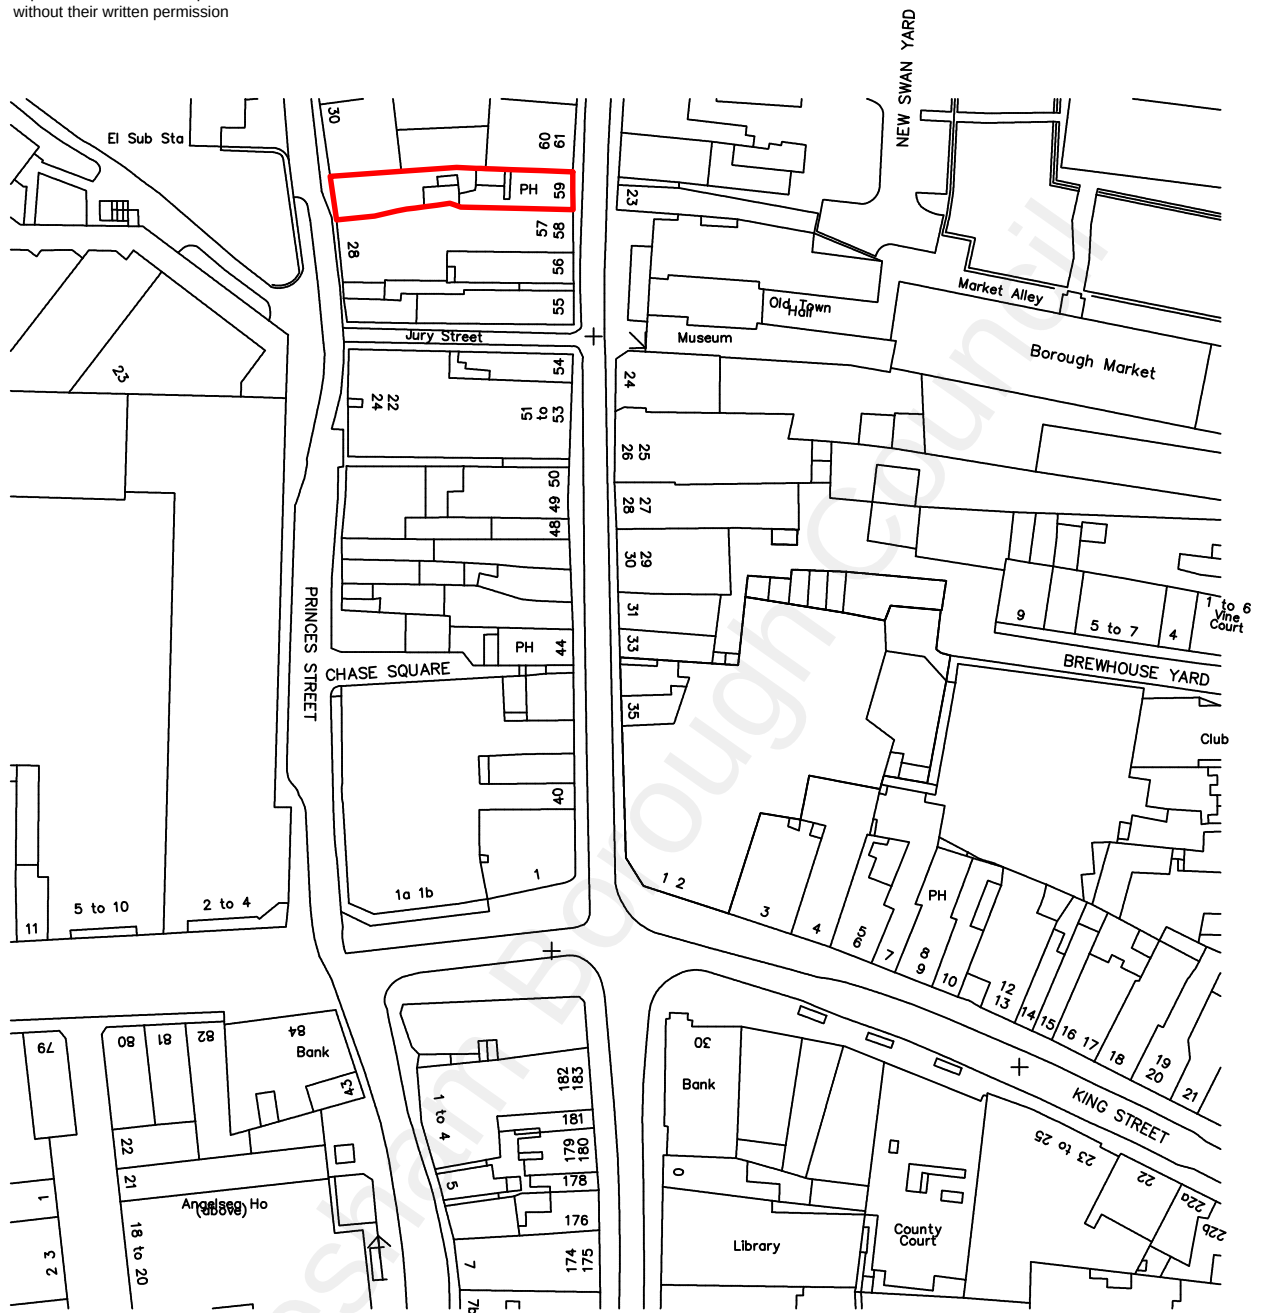

0 10 20 30 40 50 60 70 80 90 100
Scale 1:1250

DAC

Architects

21 Stone Street,
Gravesend, Kent, DA11 0NP
Tel: 01474 566996
Fax: 01474 320374
Design@DACarchitects.co.uk

CLIENT
FTH Capital Ltd

PROJECT
Bar Fifty 9, High Street, Gravesend, Kent

TITLE
Site Location Plan

SCALE
1:1250@A4

DATE
DEC 2012

DRAWN BY
AGS

PROJECT NO.
4738

DRAWING No. REVISION
PA/001