




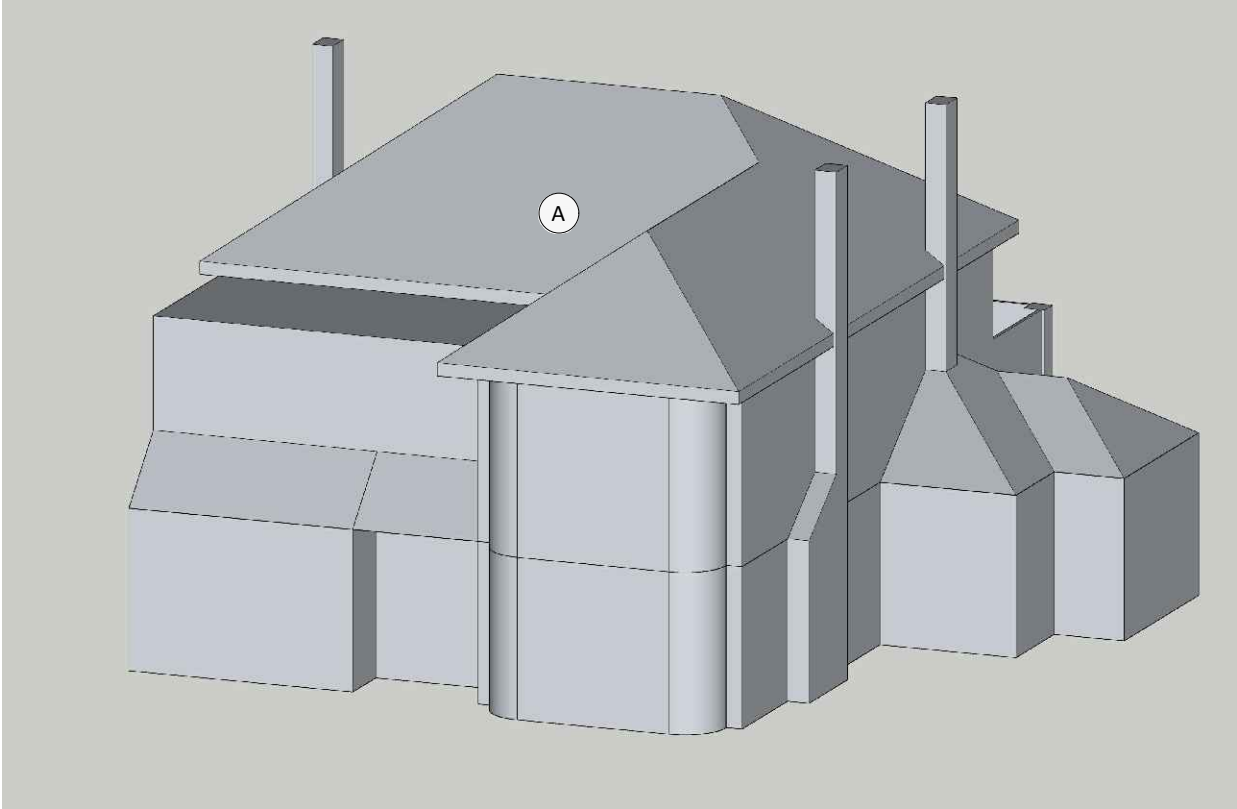

Building Volume
As Existing

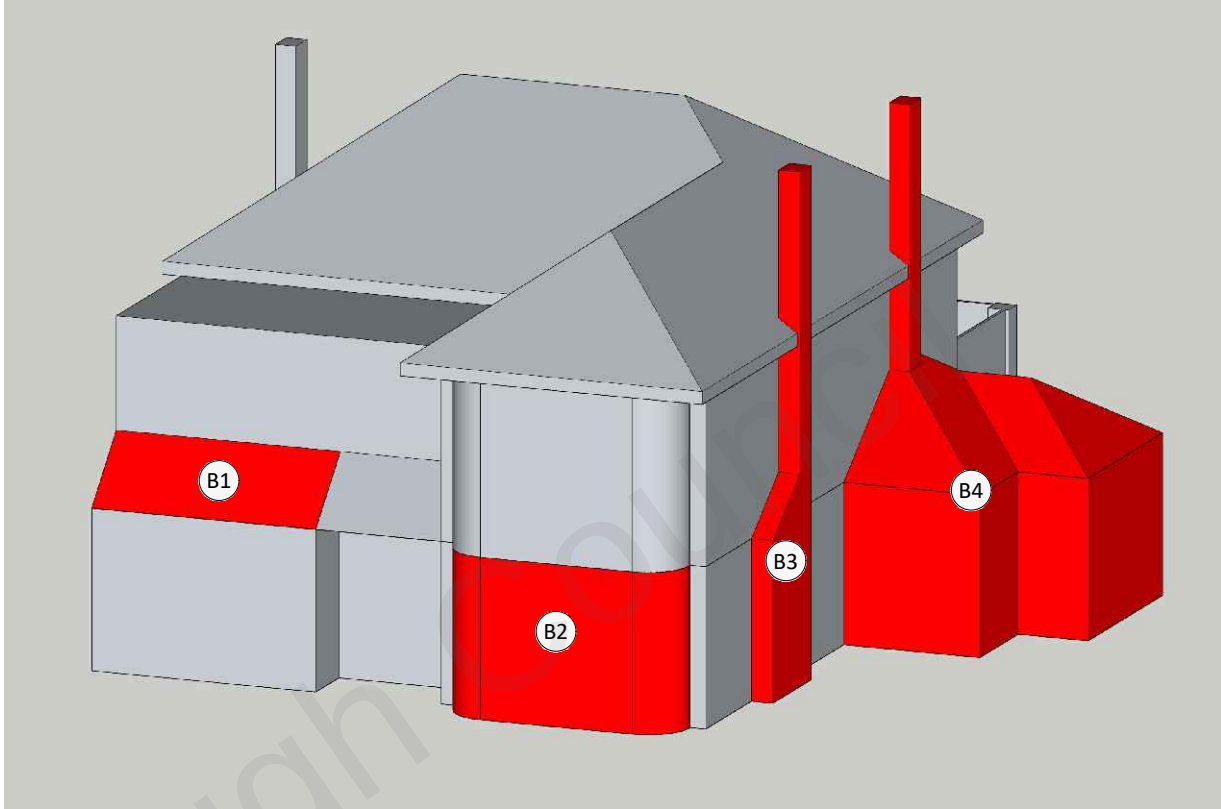

Building Volume
Demolition

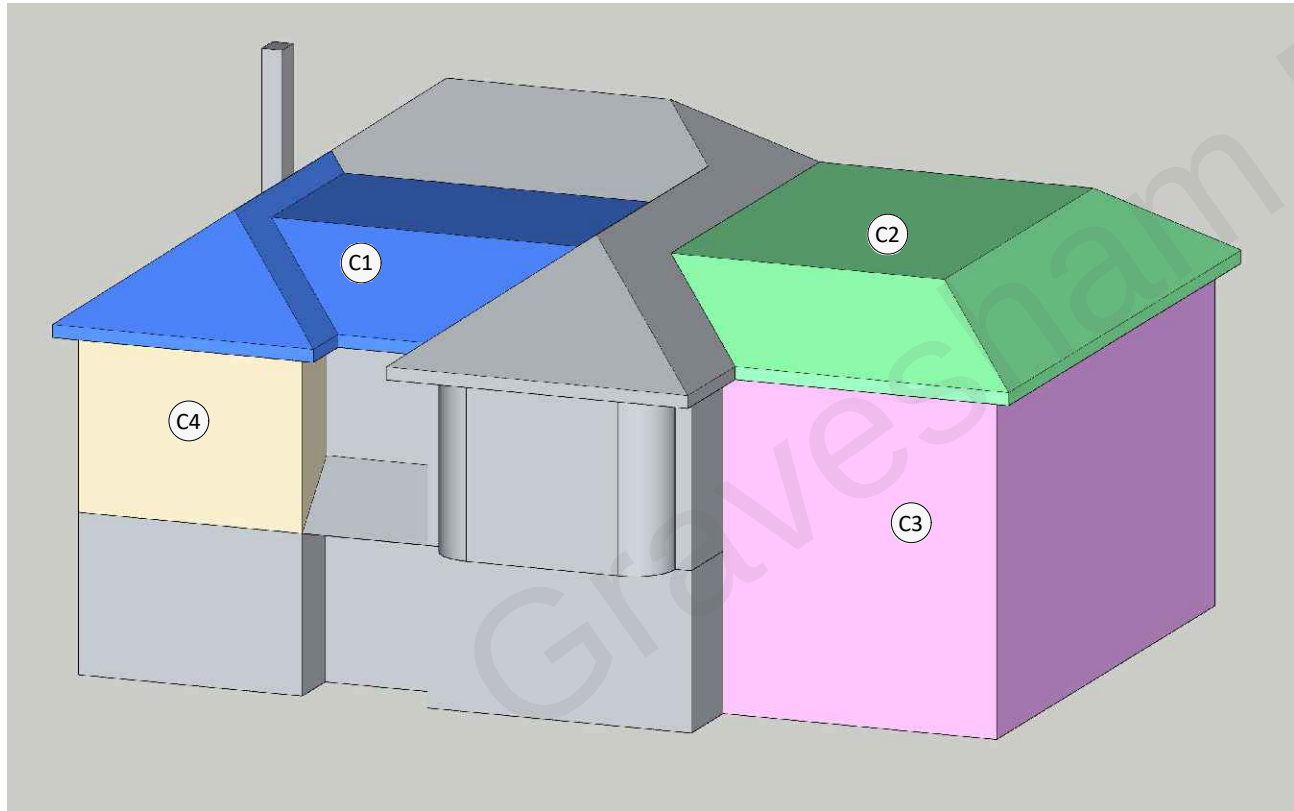

Building Volume
Proposed Additions

Schedule of Areas

(A) Existing Building 724m³

Total volume allowable based on 33% increase = 962.9m³

(B1) (B2) (B3) (B4) Volume removed from existing through demolition= 51.5m³

(C1) (C2) (C3) (C4) Volume added by extensions = 290m³

Cumulative Volume = 962.5m³

F O R A P P R O V A L

CLIENT Mr & Mrs Molloy	PROJECT High Ridge Pear Tree Lane Shorne Kent DA12 3JU	DRAWN April 2021	DATE April 2021	SCALE NTS	DWG SIZE A3
WORK STAGE Planning	DRAWING Volume Calculations	DRAWING NO. SP-480-P-20-10	REVISION.		