


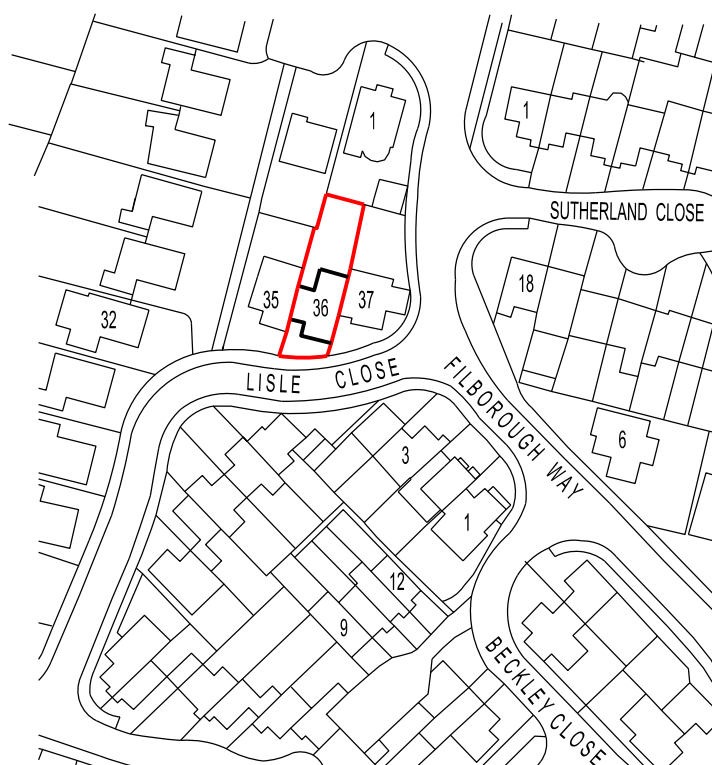

REVISION	DATE
ARCHITECT TA ARCHITECTS 11 JOYDENS WOOD ROAD BEXLEY KENT DA5 2HS Tel 07905 130591 ta140256@gmail.com	
JOB PROPOSED GROUND & FIRST FLOOR EXTENSIONS AT 36 LISLE CLOSE GRAVESEND KENT DA12 4HX	
DRAWING SITE LOCATION PLAN	
SCALE 1:1250 AT A4	DATE JUNE 2023
DRAWING NO. AC/01	