



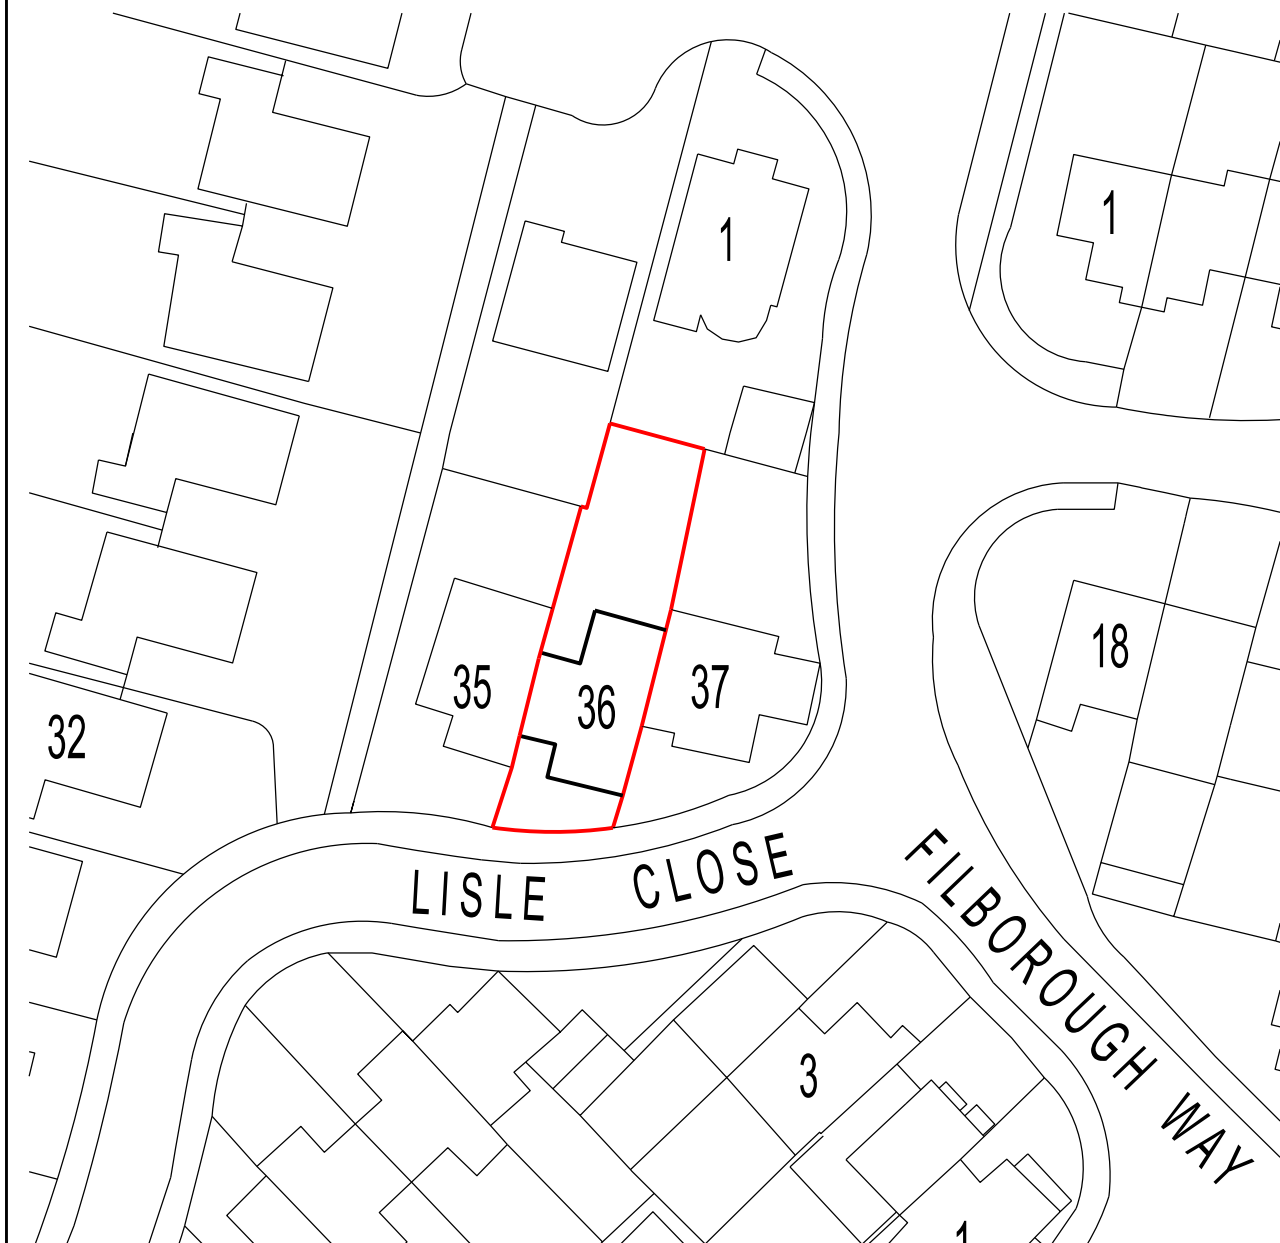

EXISTING BLOCK PLAN scale 1:500



proposed extension
shown hatched

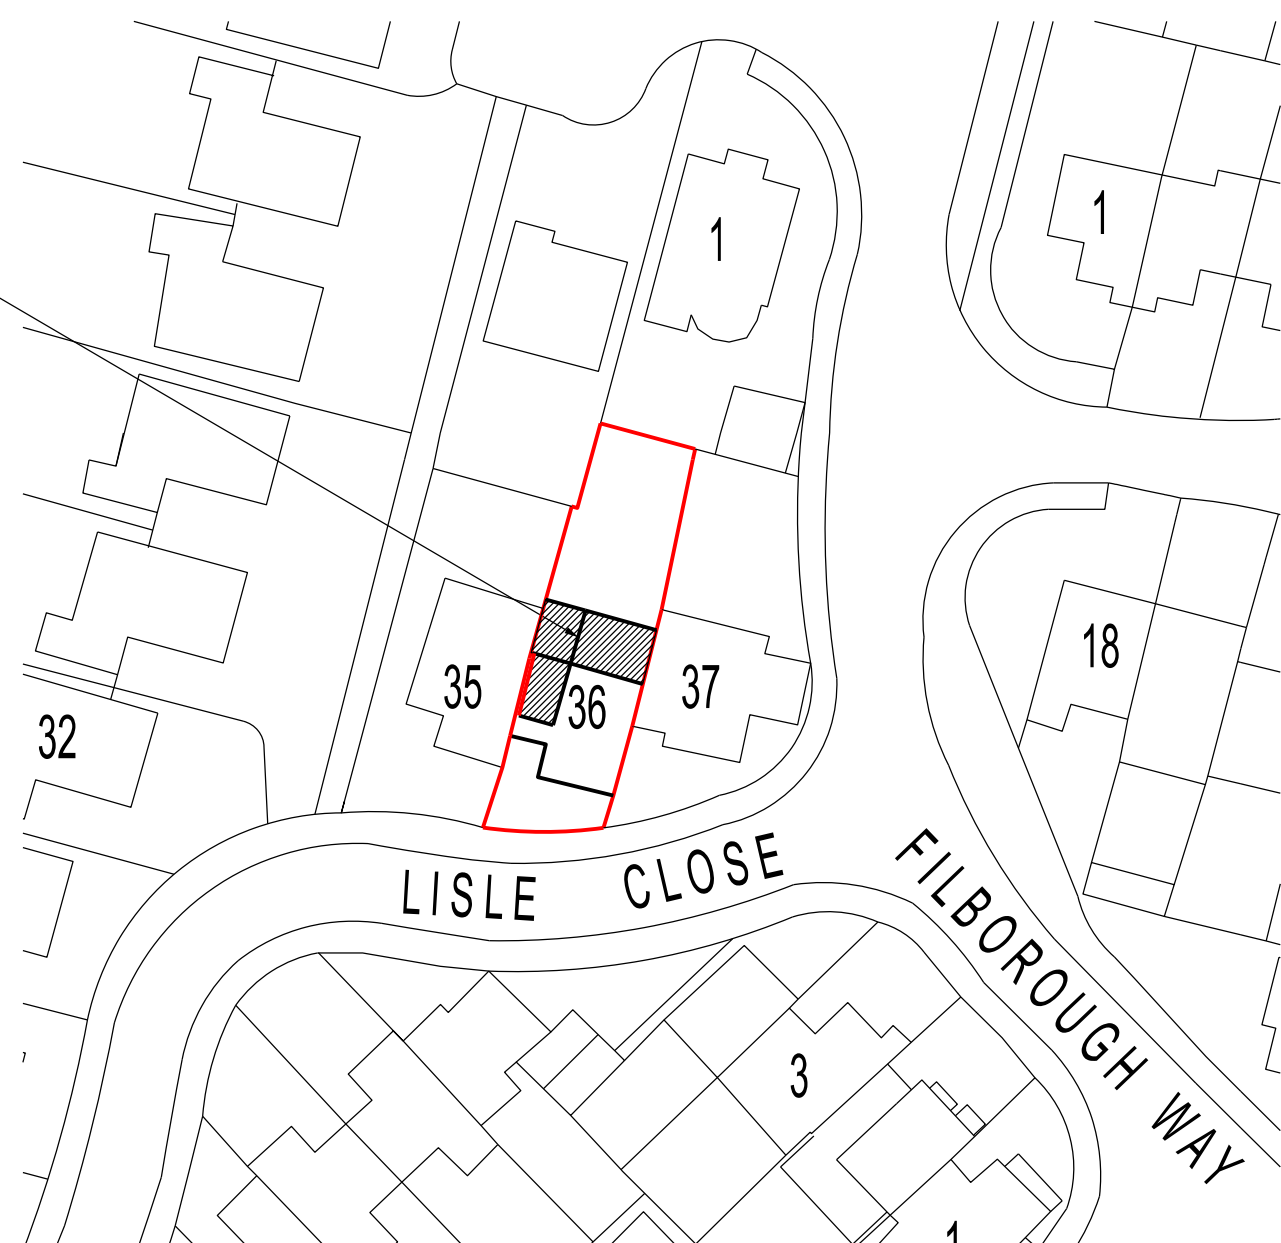

PROPOSED BLOCK PLAN scale 1:500



REVISION	DATE
ARCHITECT TA ARCHITECTS 11 JOYDENS WOOD ROAD BEXLEY KENT DA5 2HS Tel 07905 130591 ta140256@googlemail.com	
JOB PROPOSED GROUND & FIRST FLOOR EXTENSIONS AT 36 LISLE CLOSE GRAVESEND KENT DA12 4HX	
DRAWING EXISTING & PROPOSED SITE BLOCK PLANS	
SCALE 1:500 AT A3	DATE JUNE 2023
DRAWING NO. AC/02	