


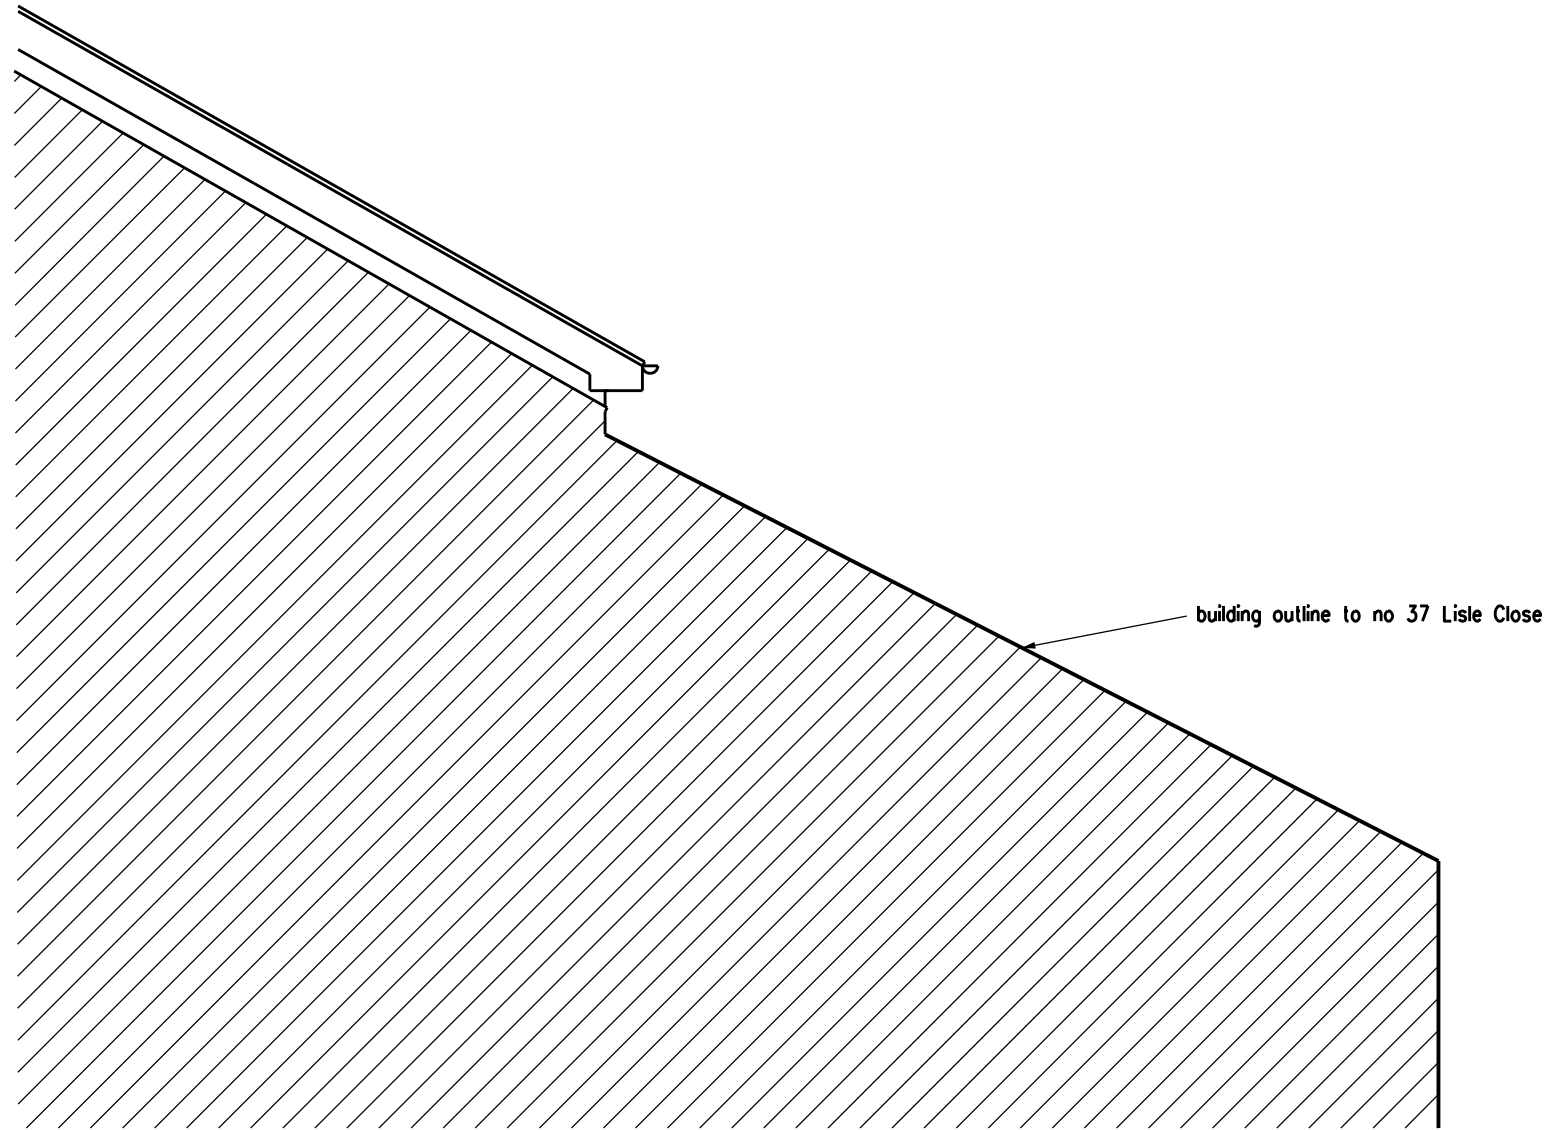

PLANNING APPLICATION

REVISION DATE

ARCHITECT
TA ARCHITECTS
11 JOYDENS WOOD ROAD BEXLEY
KENT DA5 2HS Tel 07905 130591
ta140256@googlemail.com

JOB
PROPOSED GROUND & FIRST
FLOOR EXTENSIONS
AT 36 LISLE CLOSE
GRAVESEND KENT DA12 4HX

DRAWING
EXISTING SIDE ELEVATION
FACING No 37 LISLE CLOSE

SCALE DATE
1:50 AT A3 JUNE 2023

DRAWING NO.
AC/11

0 1 2 3 4 5 metres