
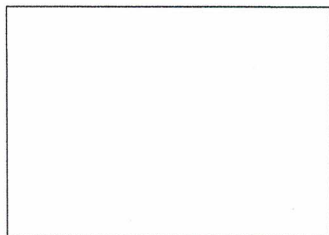
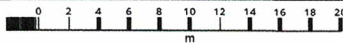



PROPOSED
~~EXISTING~~ BLOCK PLAN 6 NEW ROAD, NEOPHAM

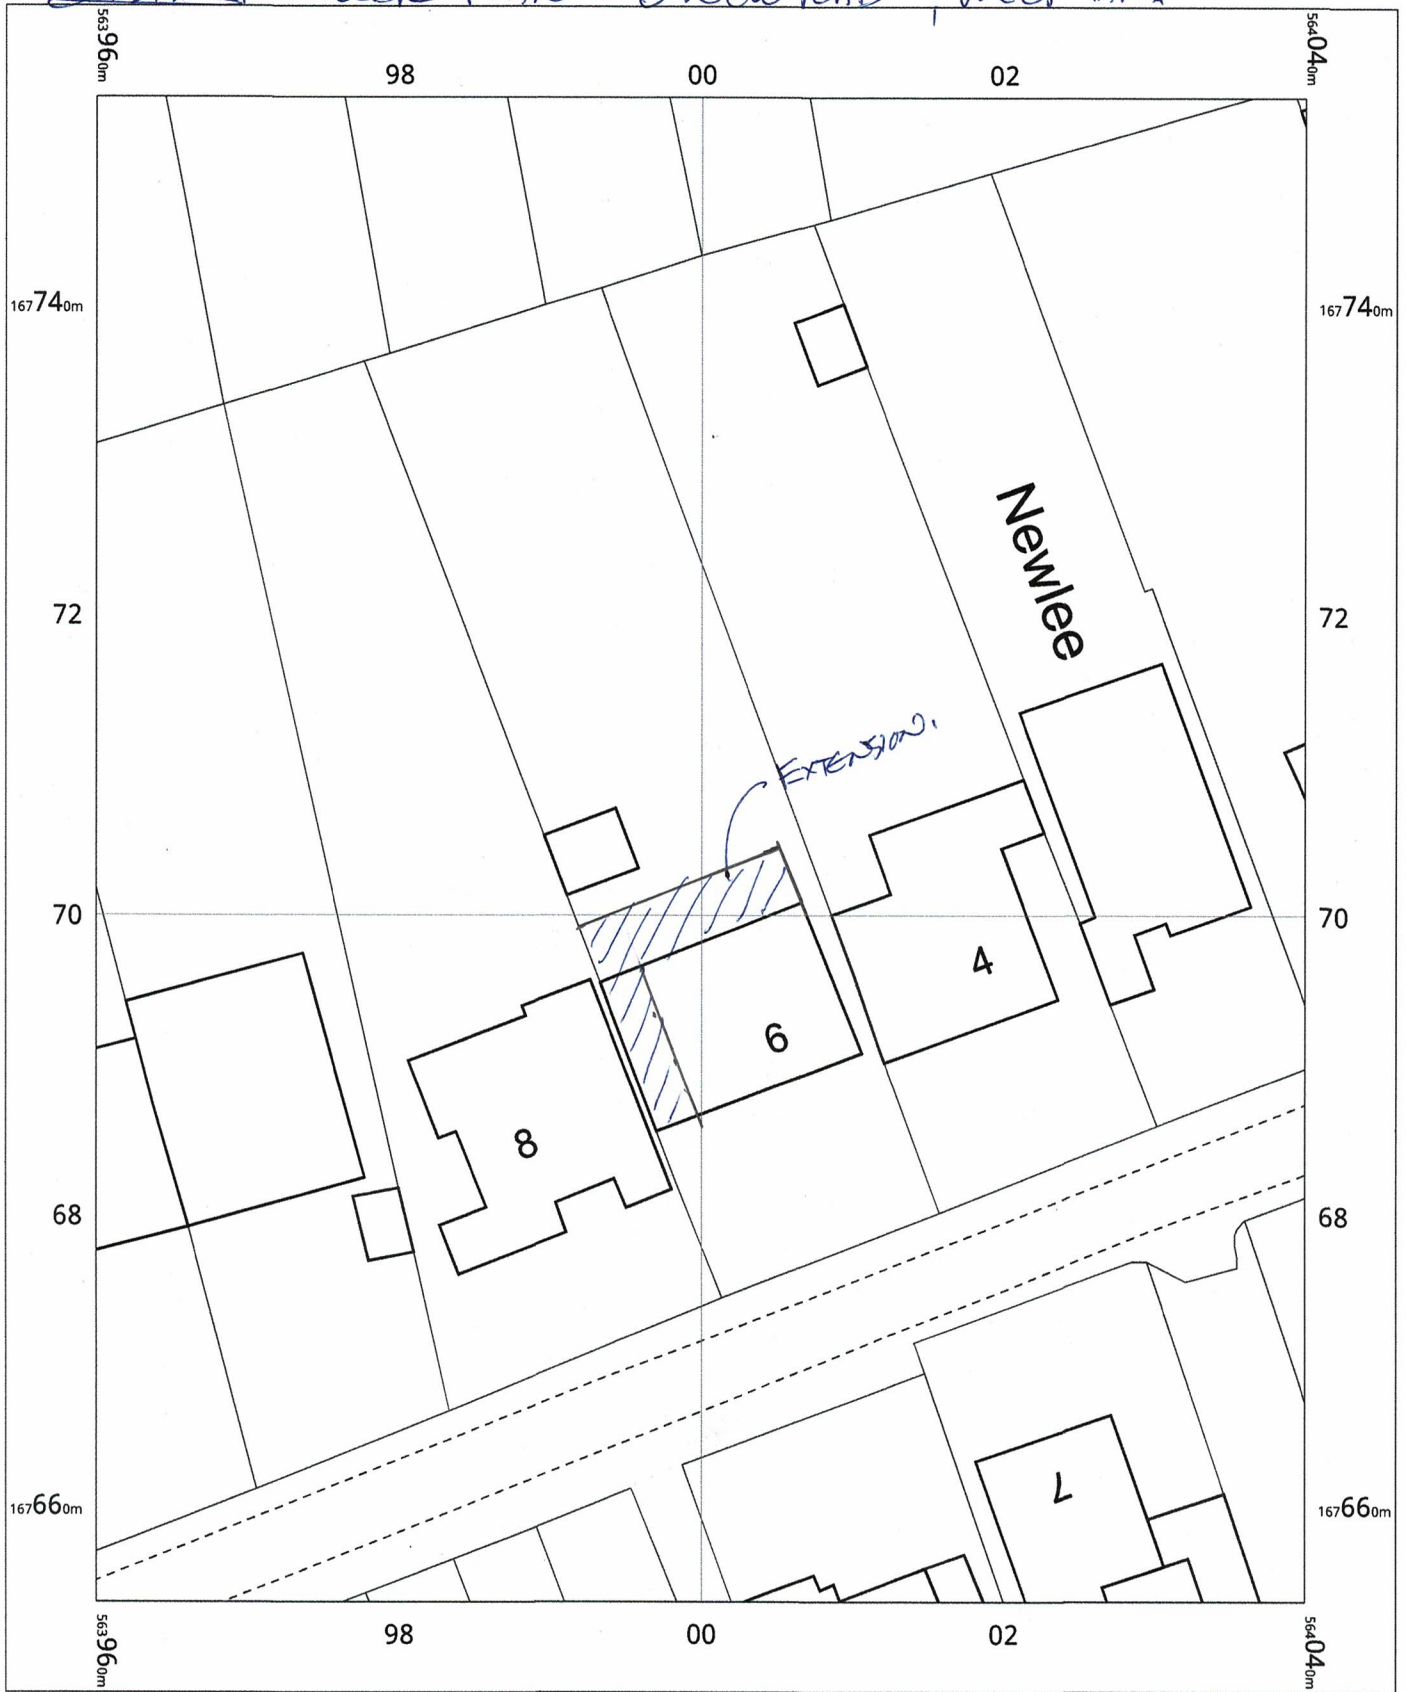


OS MasterMap 1250/2500/10000 scale
Friday, June 23, 2023, ID: CM-01111025
www.centremapslive.co.uk

1:500 scale print at A4, Centre: 564000 E, 167704 N

©Crown Copyright Ordnance Survey. Licence no. AC0000849896

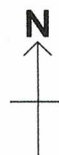

EXISTING BLOCK PLAN 6 NEW ROAD MEOPHAM

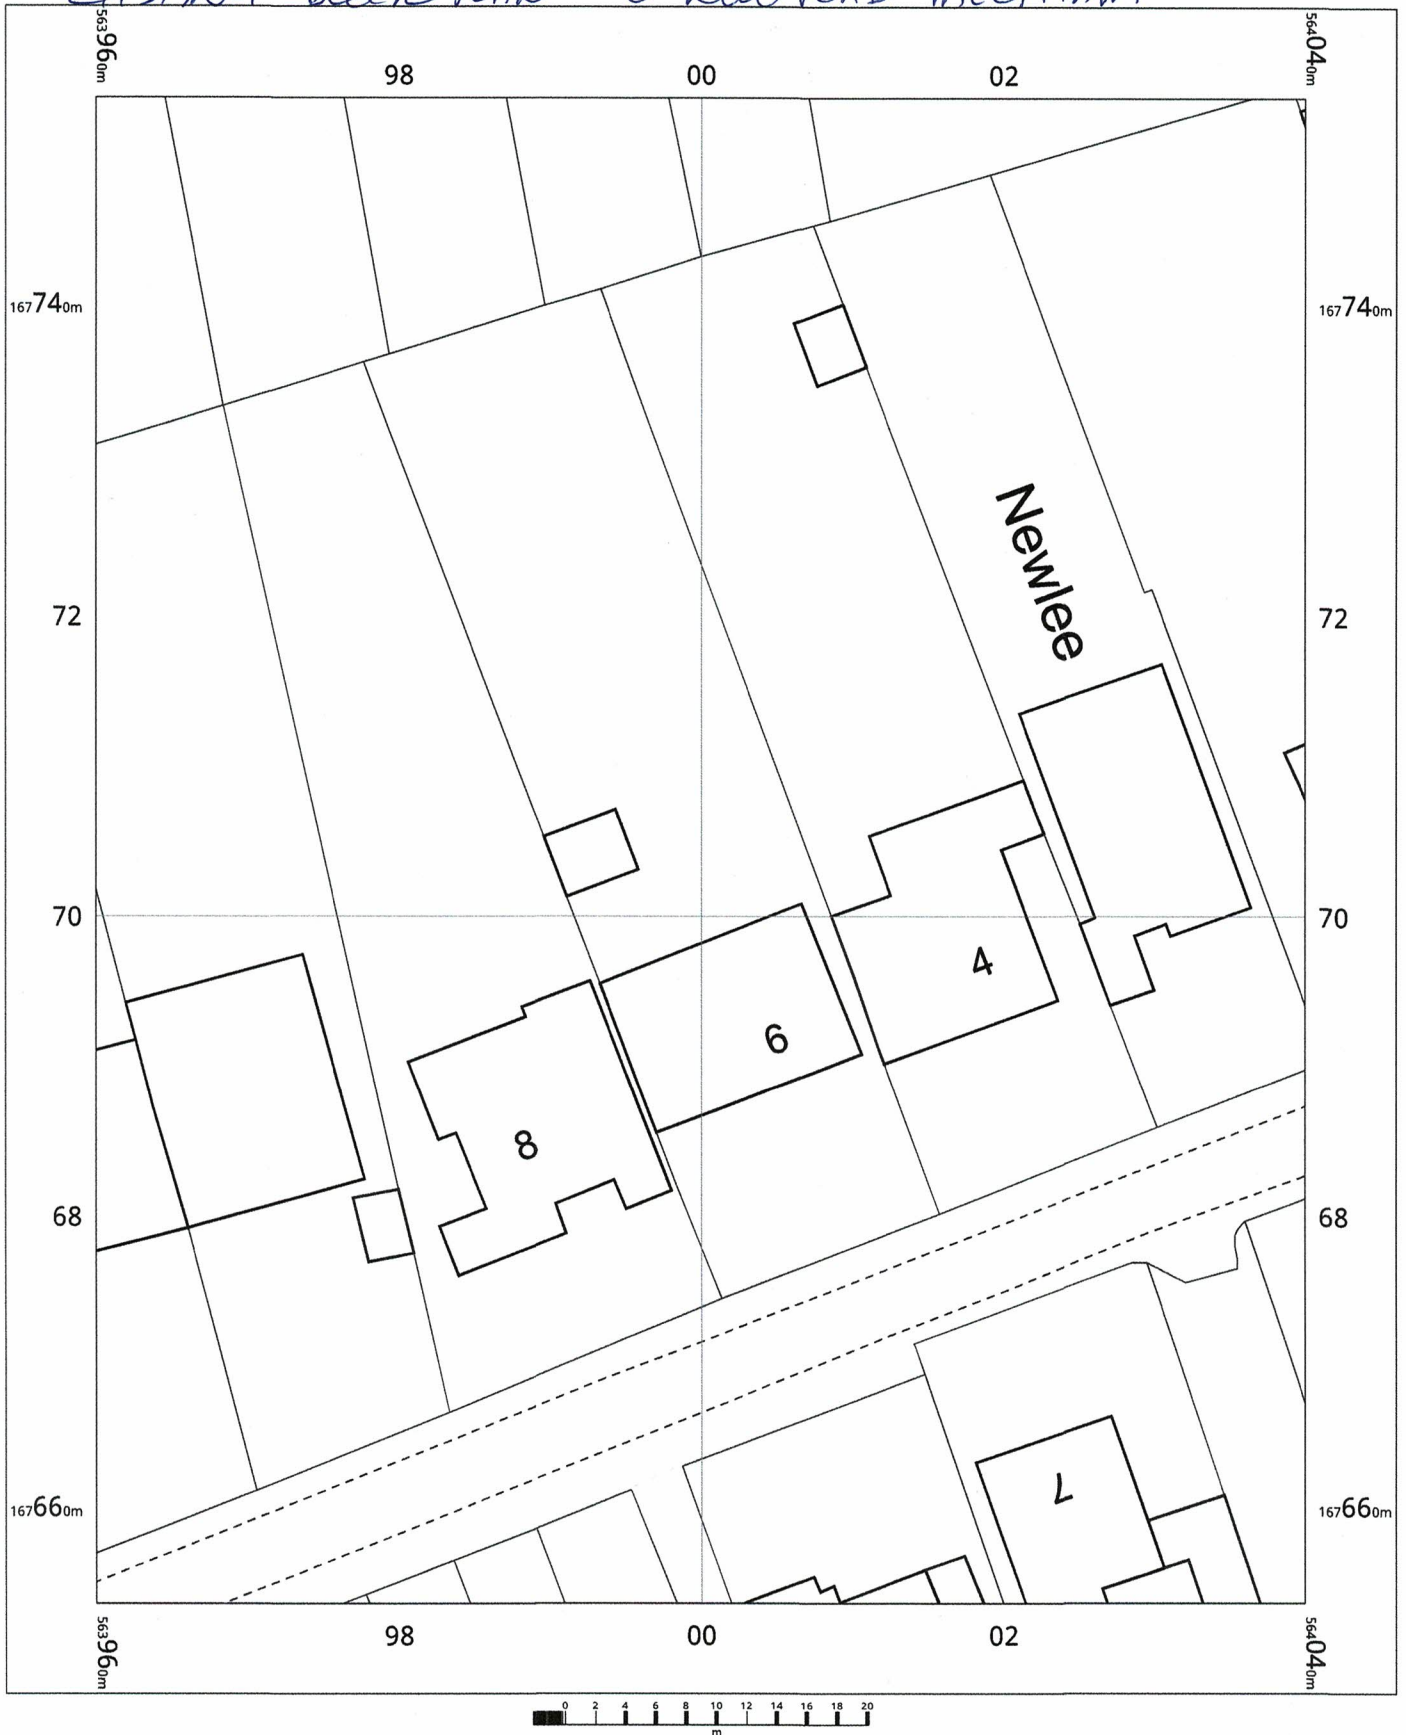

OS MasterMap 1250/2500/10000 scale
Friday, June 23, 2023, ID: CM-01111025
www.centremapslive.co.uk

1:500 scale print at A4, Centre: 564000 E, 167704 N

©Crown Copyright Ordnance Survey. Licence no. AC0000849896

