


01 | 1:100 | FRONT ELEVATION (NORTH EAST)



02 | 1:100 | SIDE ELEVATION (SOUTH EAST)

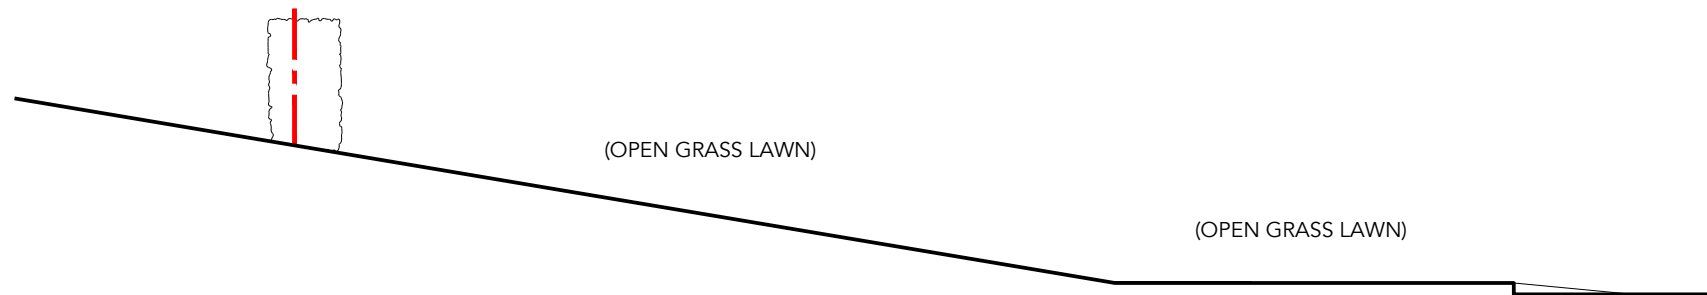

DRAWING INFORMATION **D R A W I N G R E V I S I O N S**

Drawing copyright of JRD Kent. Do not scale from drawings. Report all discrepancies, errors & omissions. Check dimensions on site before commencing works. Materials, Components & Workmanship to comply with British & European Standards. JRD Kent Ltd | info@jrdkent.com | 07506 911494

48 LYNTHURST WAY, ISTEAD RISE
GRAVESEND DA13 9EW
EXISTING STREET ELEVATIONS

S C A L E 1:100 @ A3
D A T E JULY 2024
P U R P O S E PLANNING
R E F E R E N C E 2321 P 006 REV -