




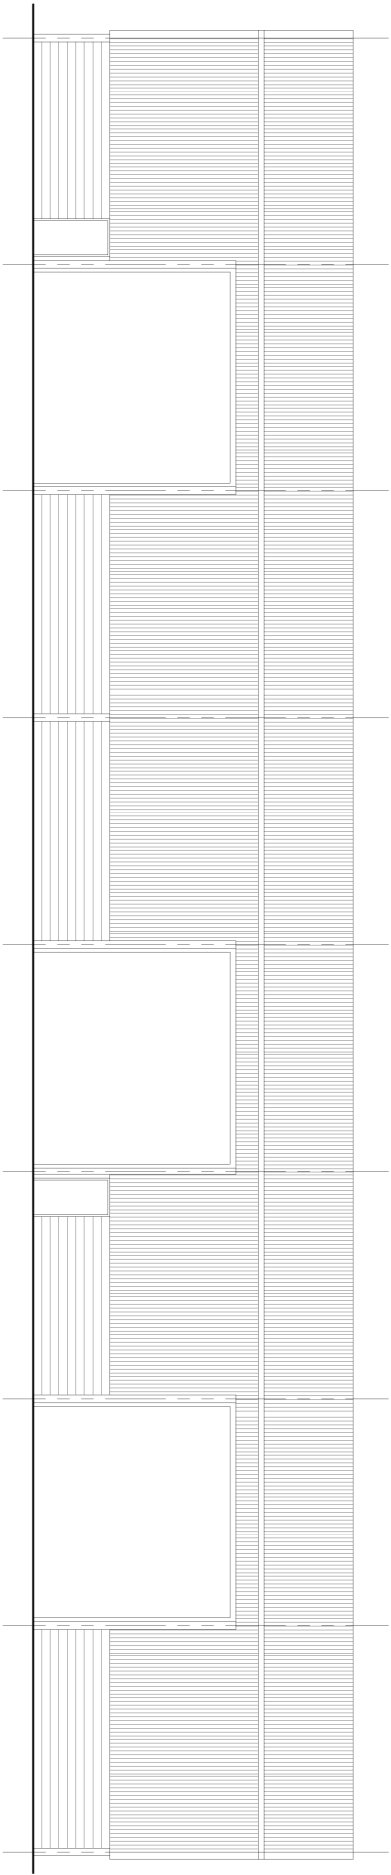


Elevation A

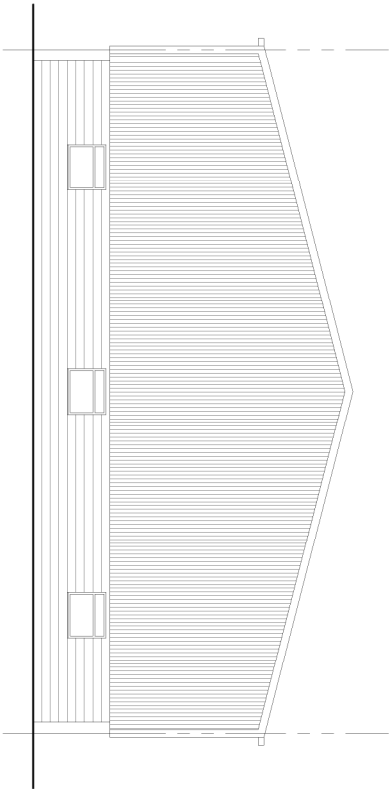

Elevation B

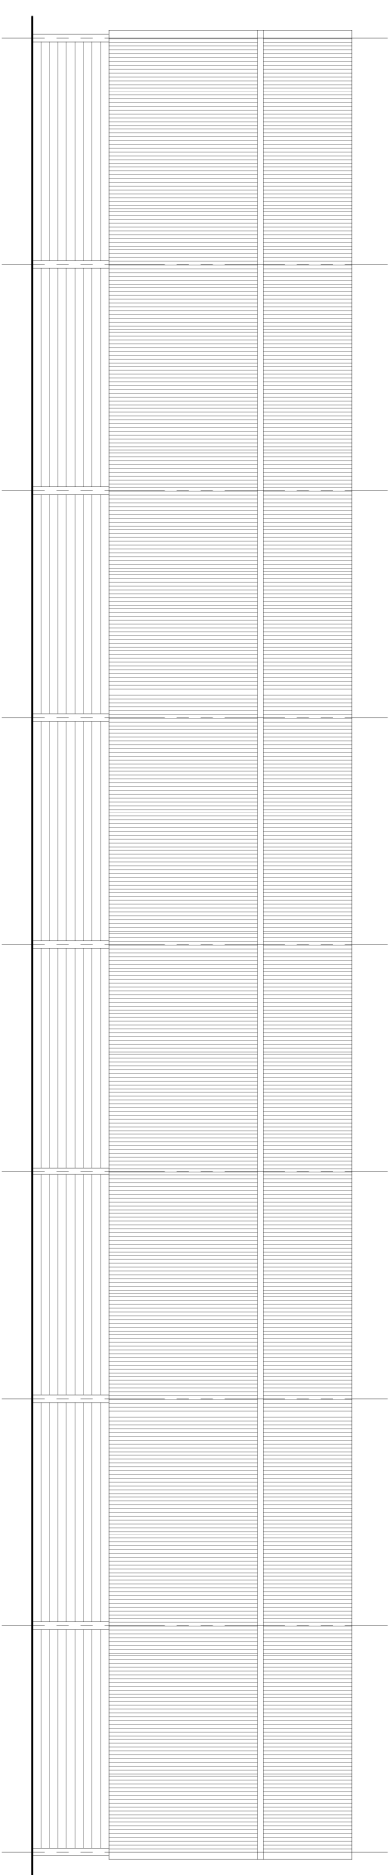

Elevation C

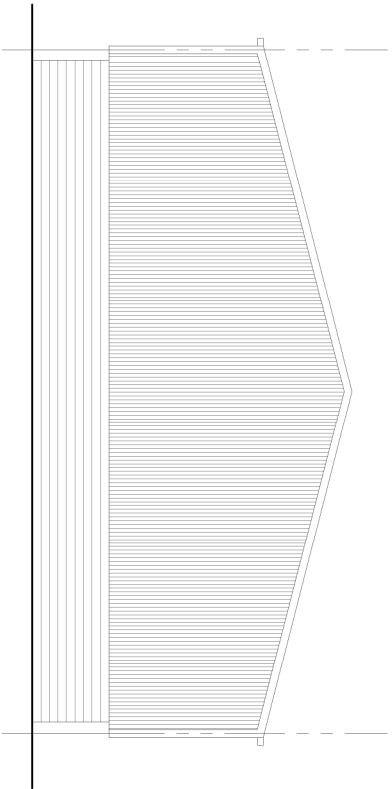

Proposed additional joinery workshop floorspace


Existing area of joinery workshop permitted under prior approval 20181303

0m

5m


10m

20m

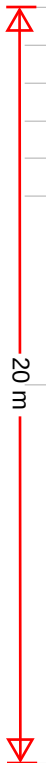

Elevation C

Elevation B

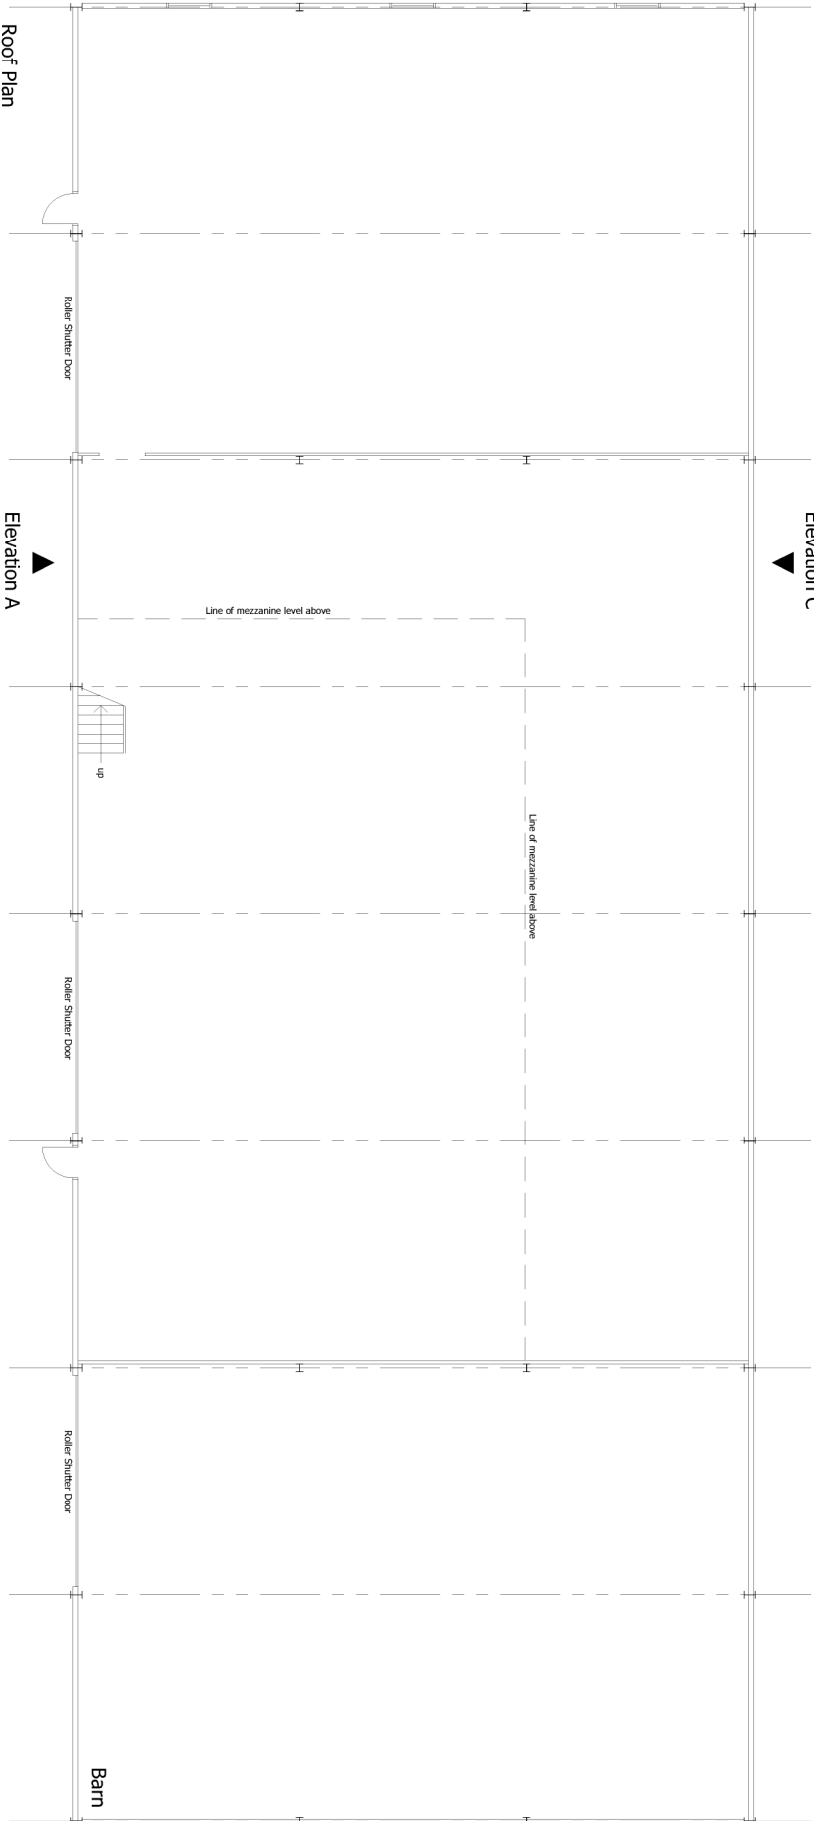

CLIENT

Kings Farm and Queens Farm
Queens Farm Road
Shorne
Kent

PROJECT

Survey of Barn

DRAWING

Proposed Plans and Elevations

SCALE	DRAWN BY	DATE
1:200@A3	MW	12.04.24

DRAWING No.	REV
-------------	-----

240412-P-001

