
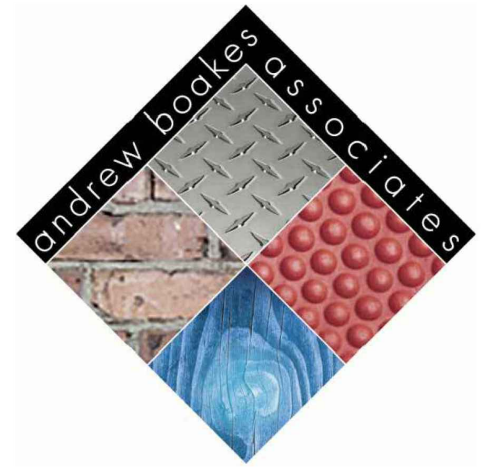
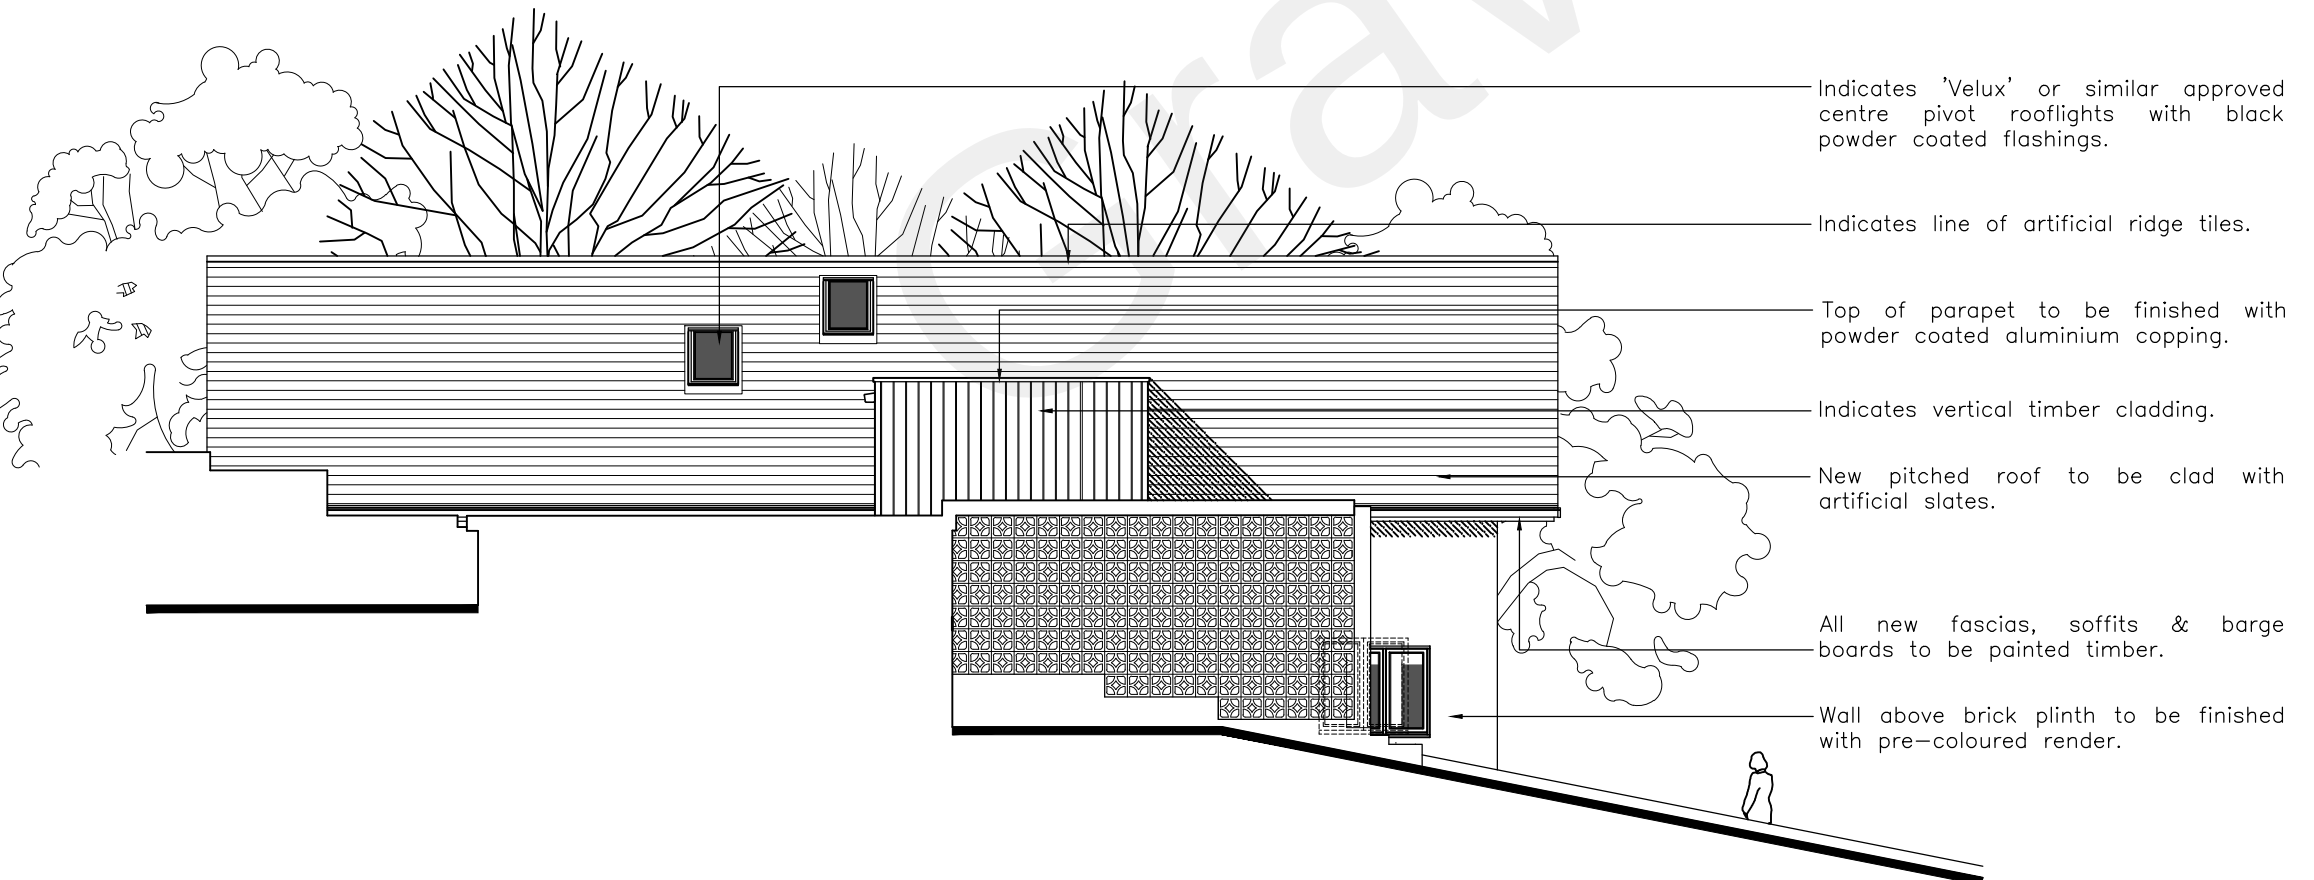
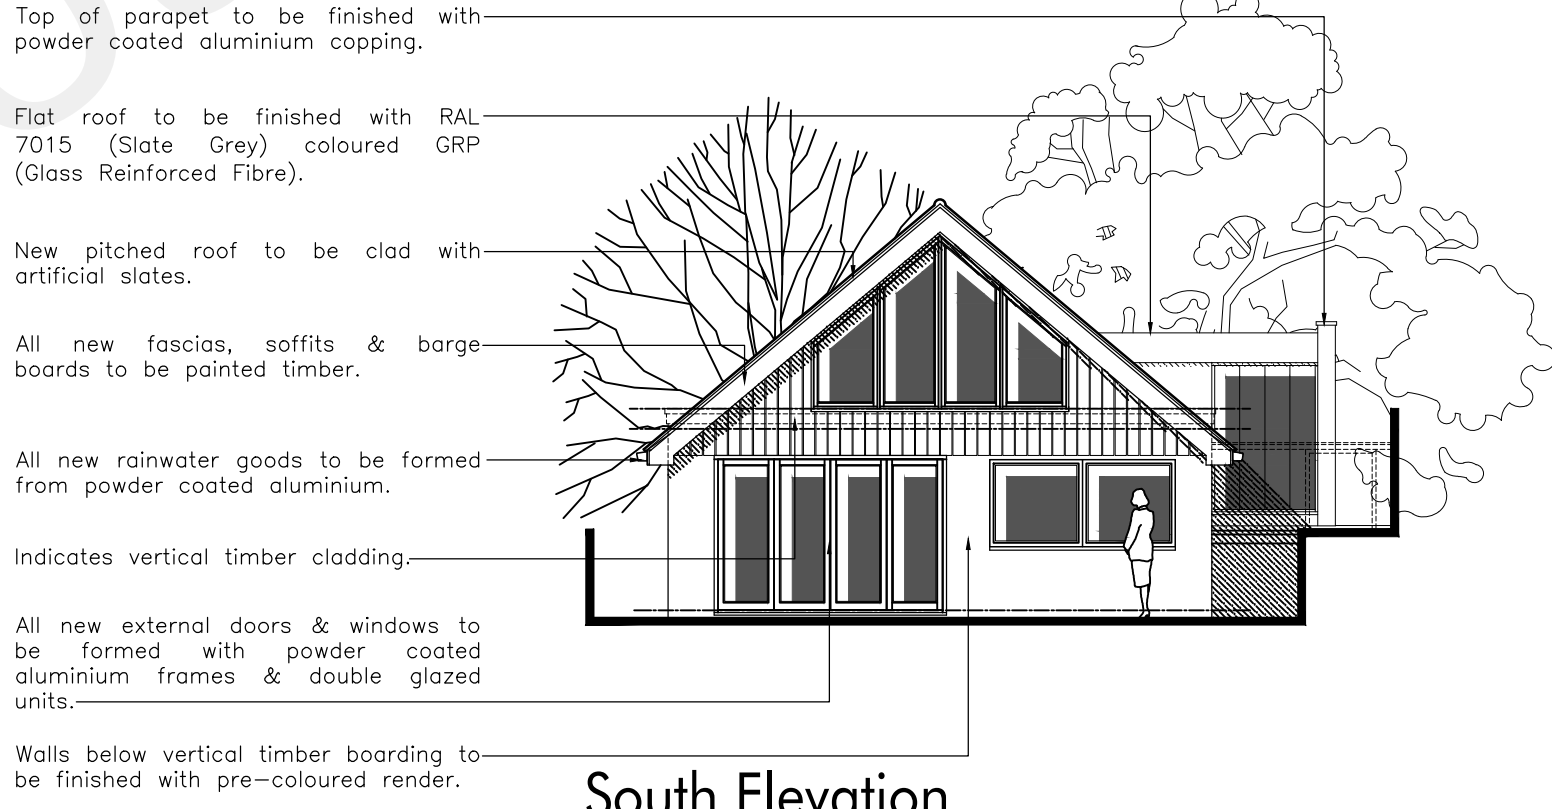
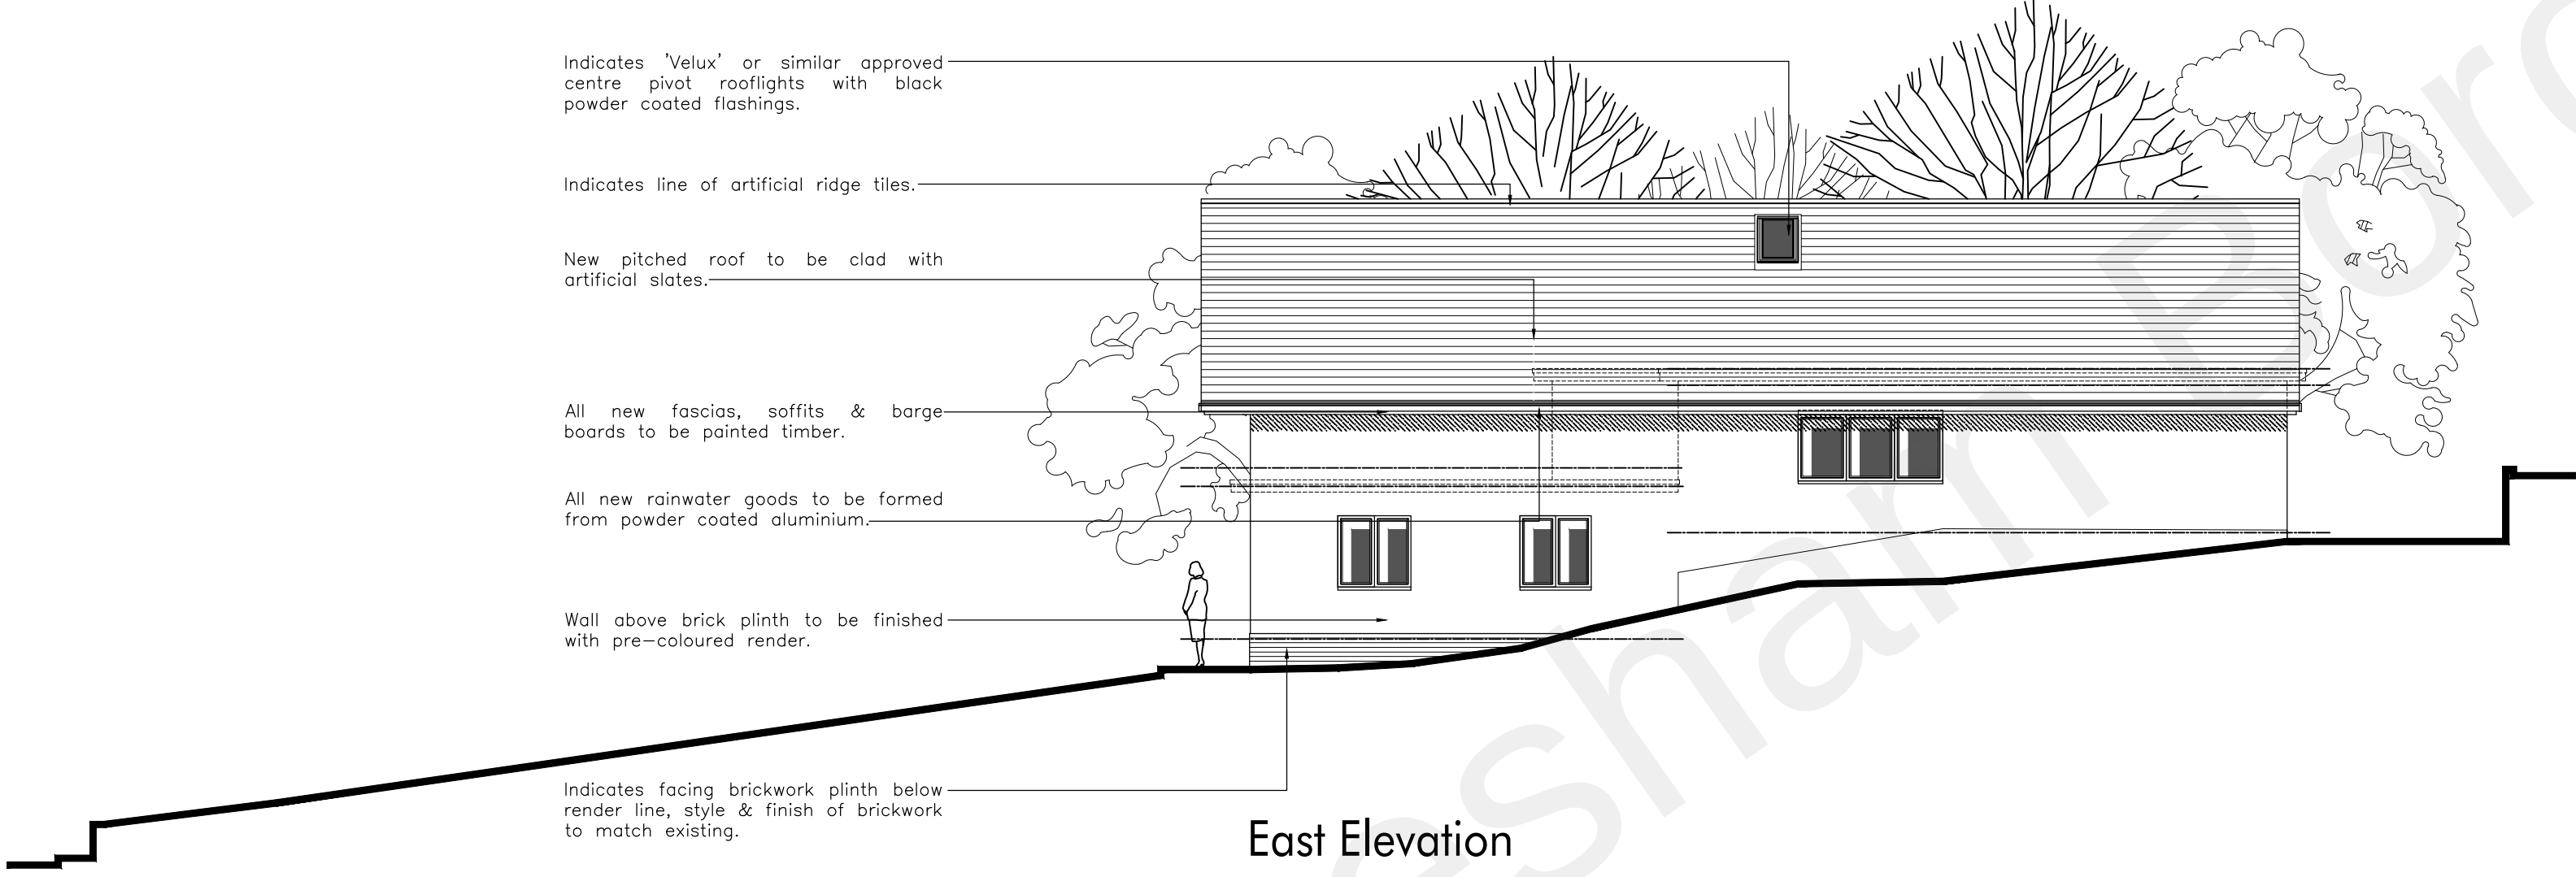
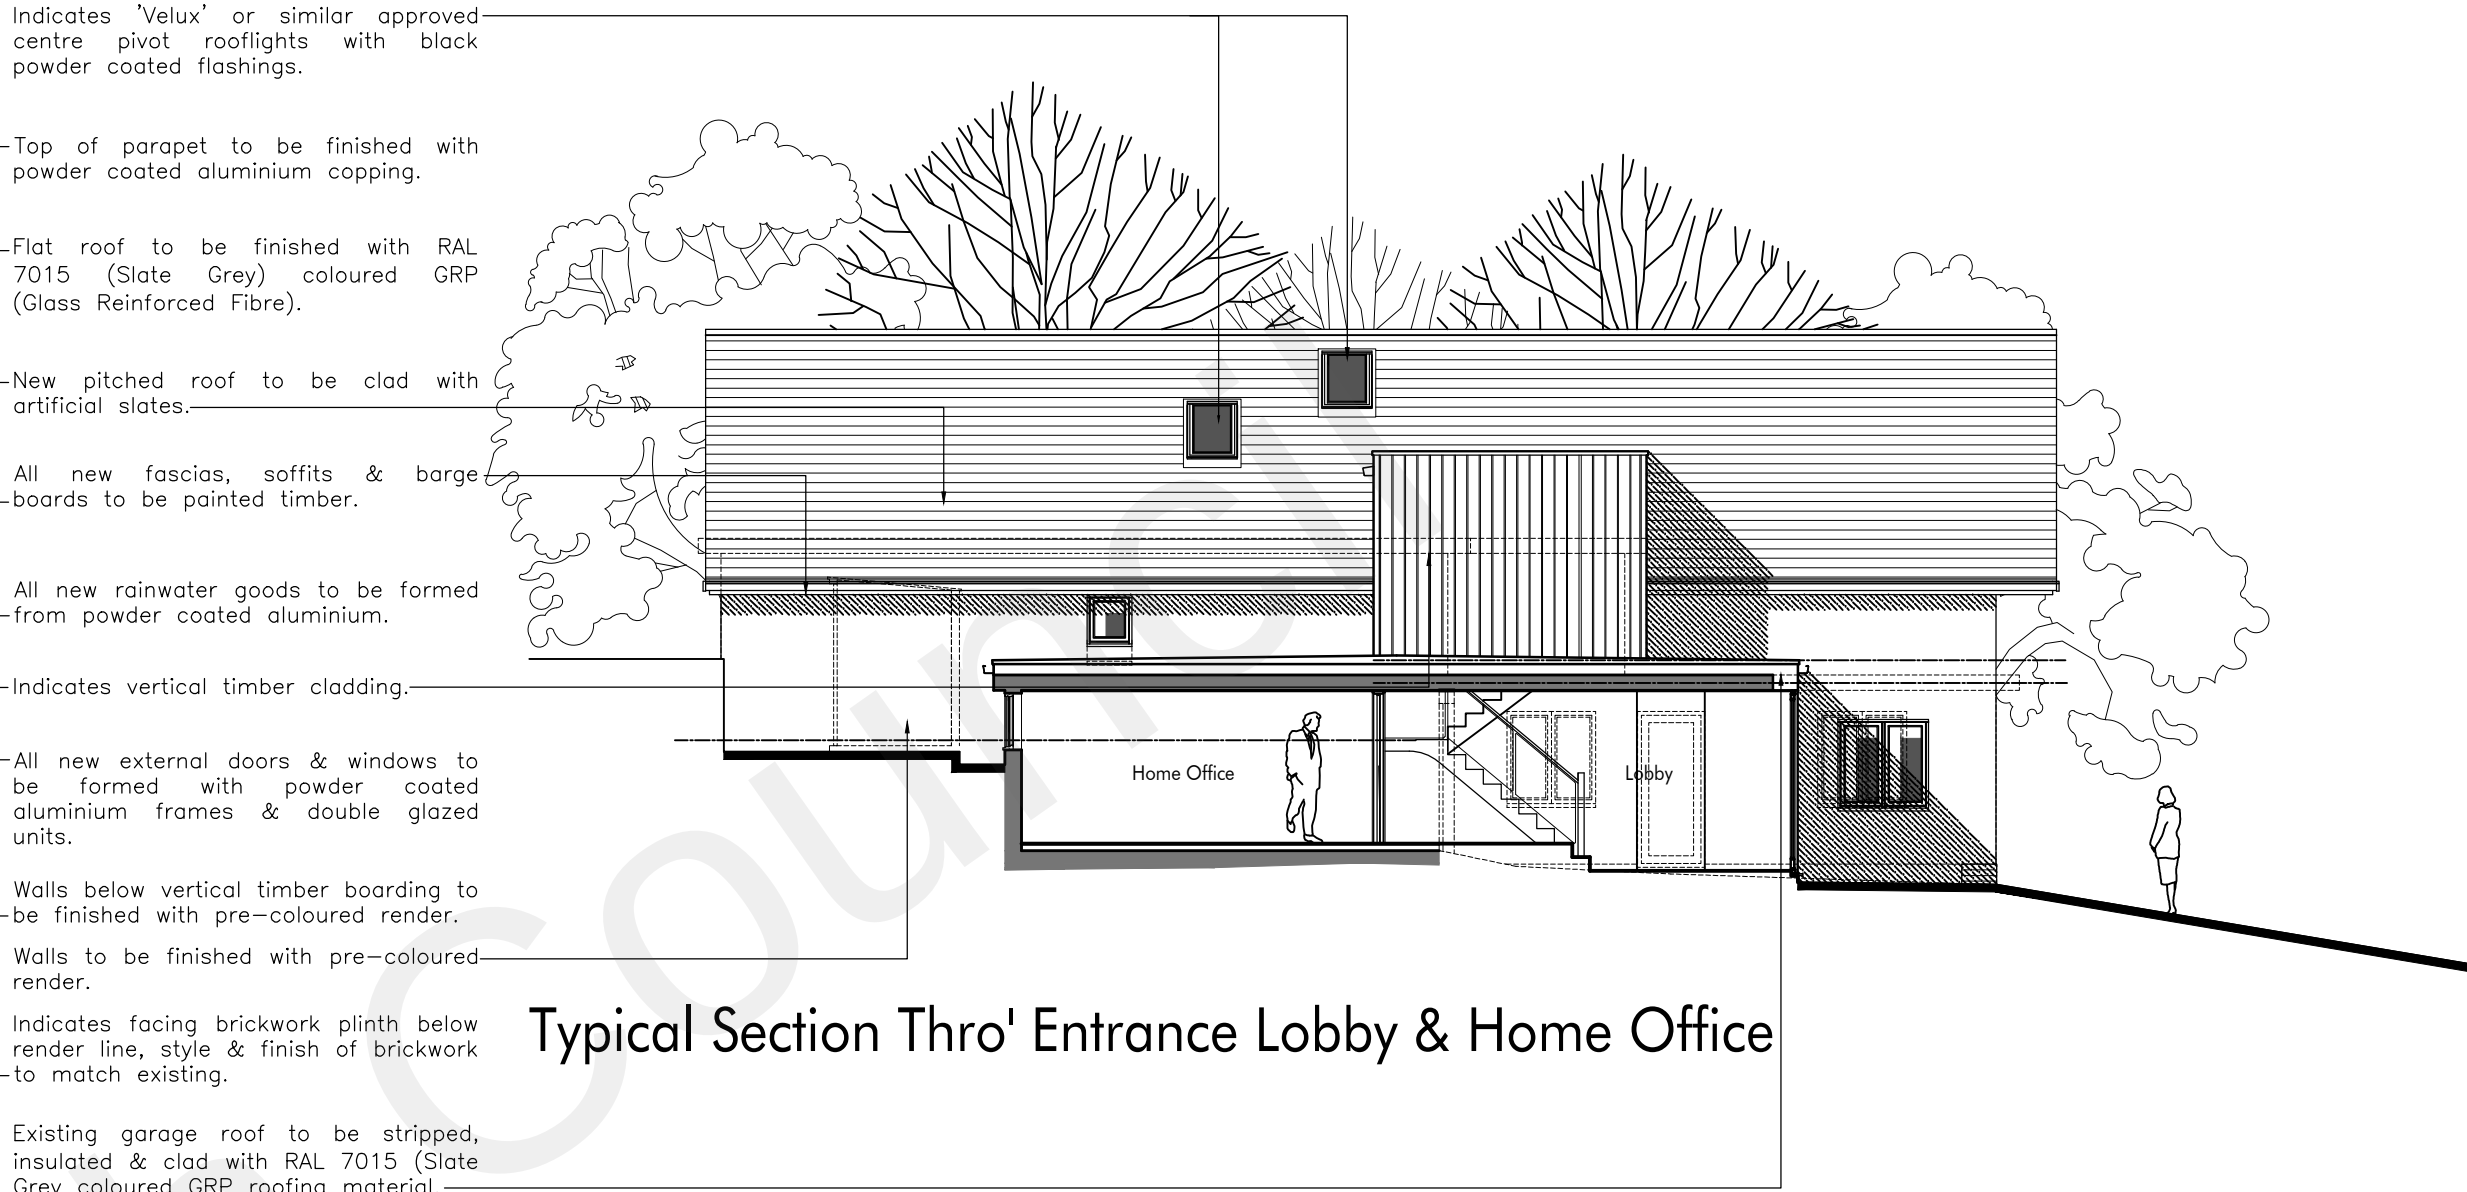


figured dimensions only to be used.
all dimensions to be checked on site.
copyright reserved.
all materials and workmanship to be
to current british standards and codes
of practice.

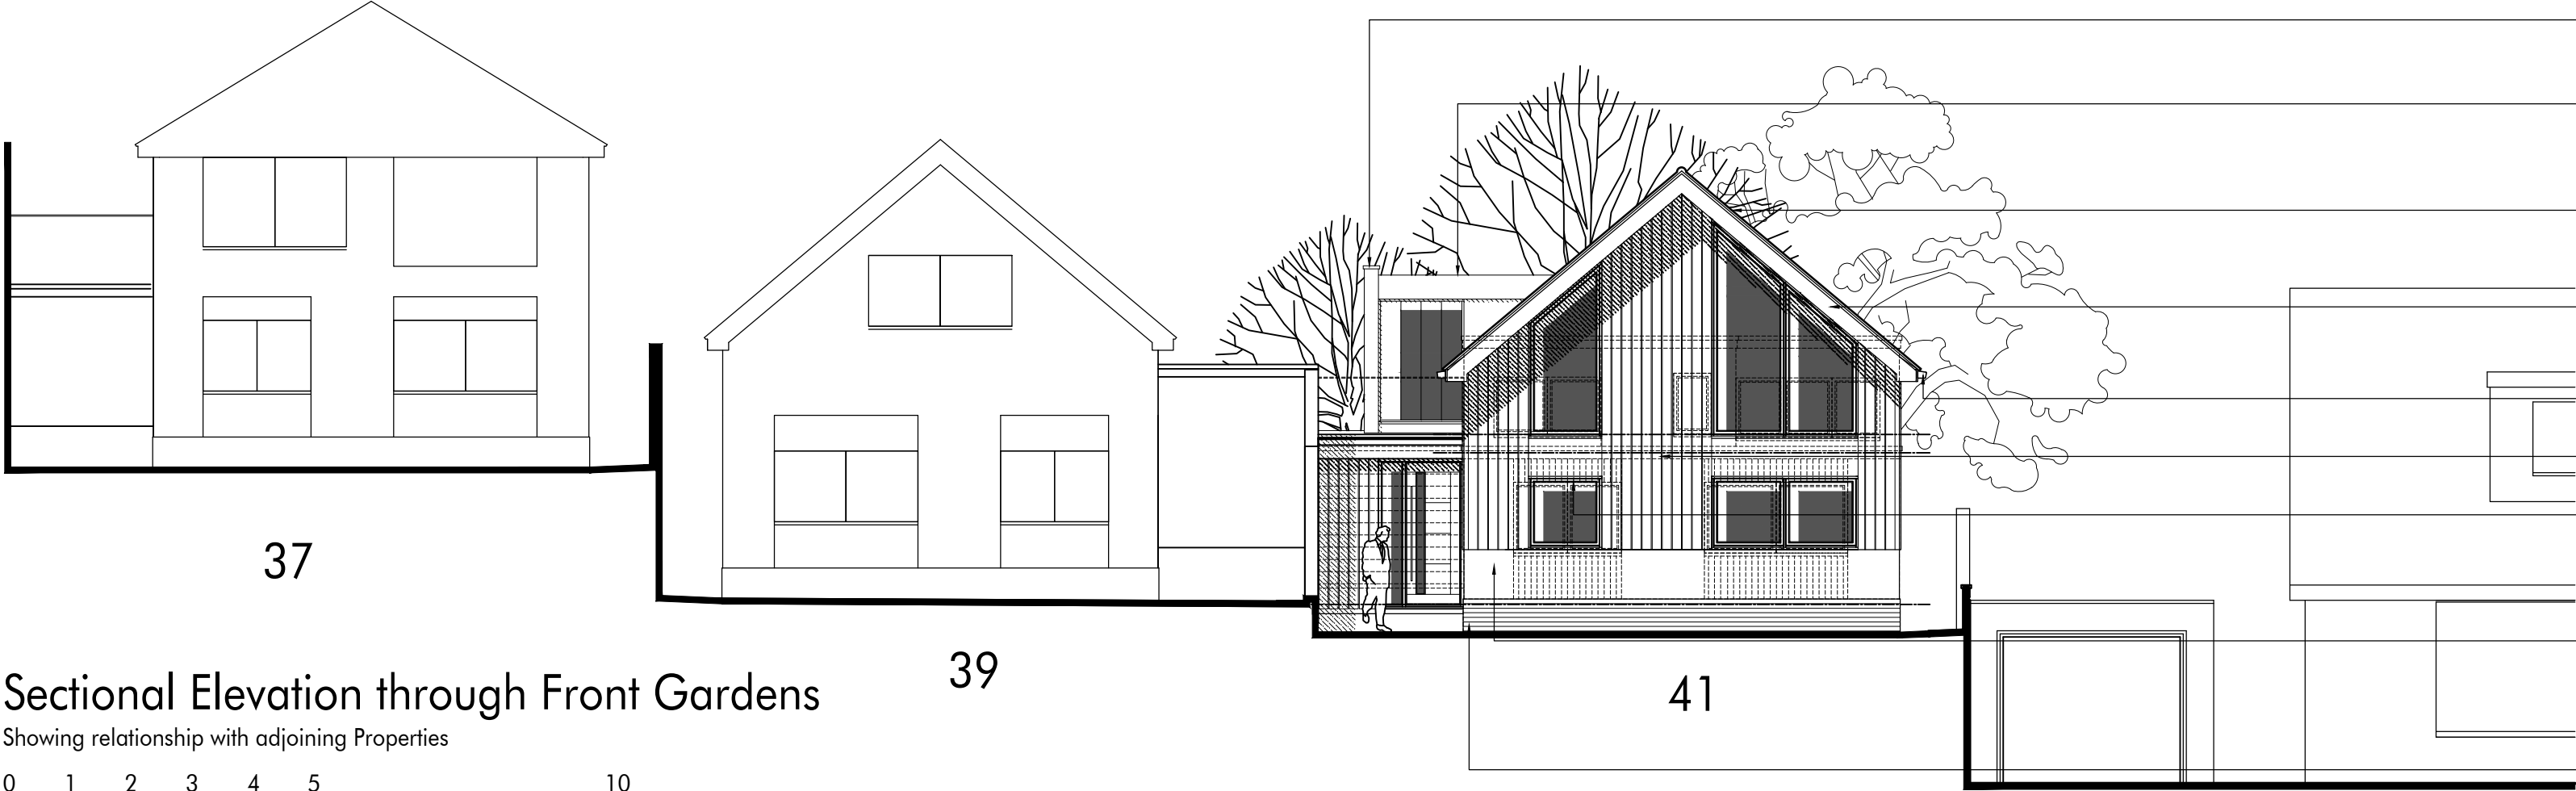

architect
T: 01732 356972
E: aba@abaarchitect.com

andrew bookes associates ltd registration number 4380839

job title
41 Walmers
Higham
Kent
ME3 7EH

drawing title
Proposed Elevations

scale 1:100 @A1 date July 22

873/22