


Copyright in the design and this drawing is the property of RESI.

Reproduction in whole or in part is forbidden without written sanction of RESI.


All dimensions to be cross-checked on site prior to completing a Planning, structural engineering, the party wall process and construction.

Print to scale (as actual size)

NOTES

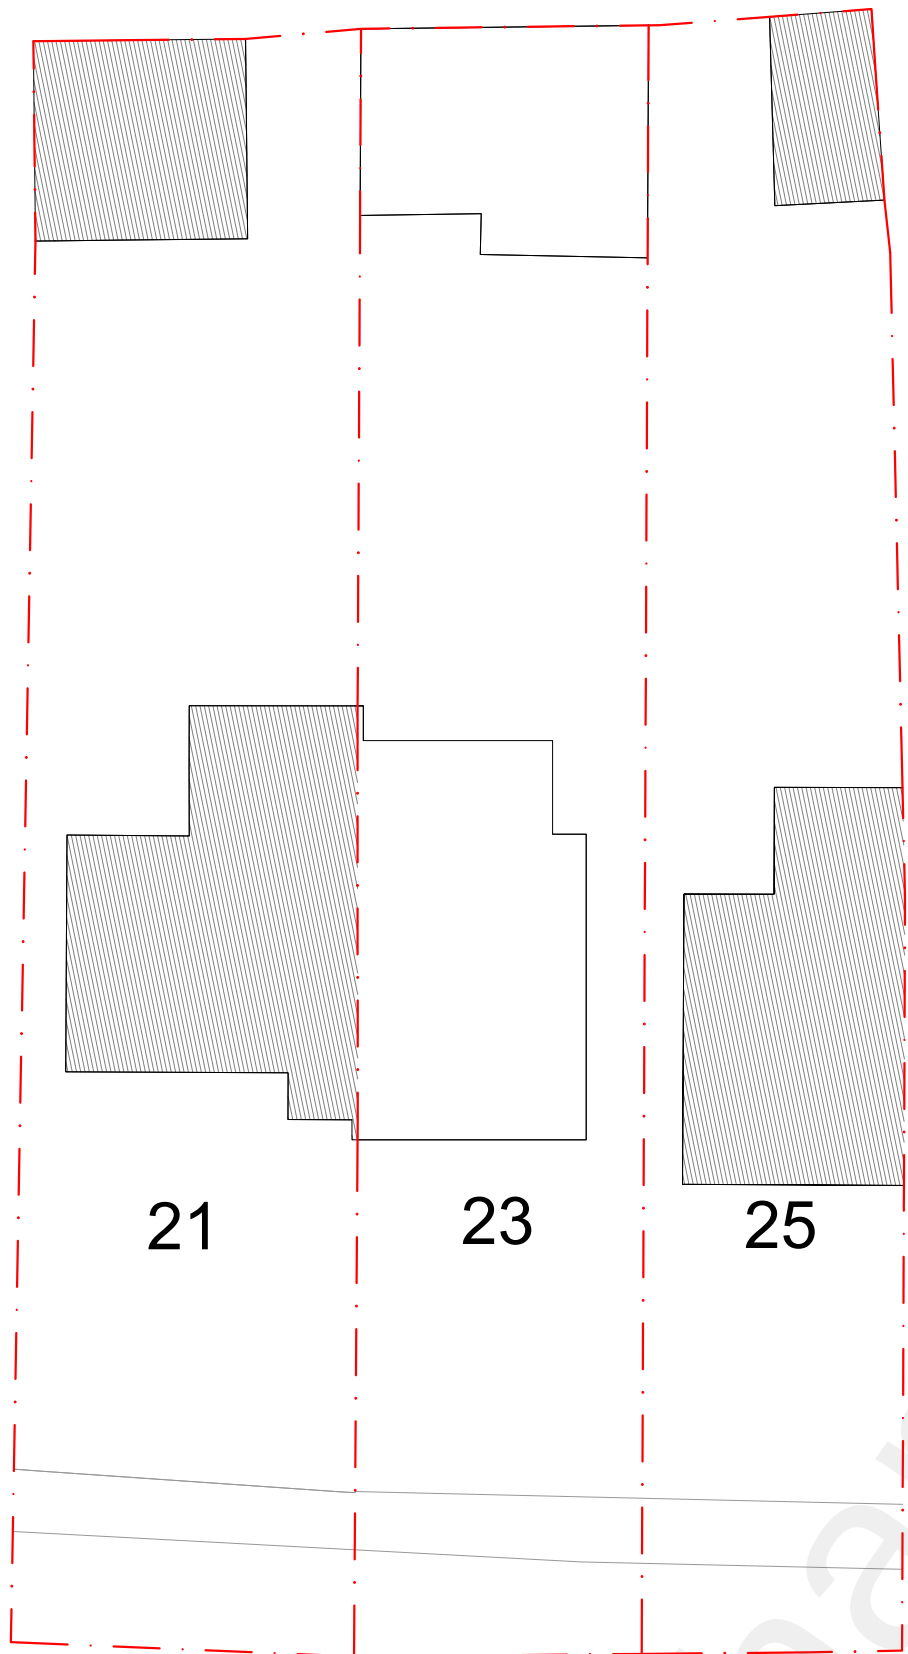


VICARAGE LANE

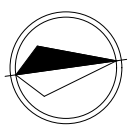


Existing Block Plan




1/200 @ A2, 1/400 @ A4

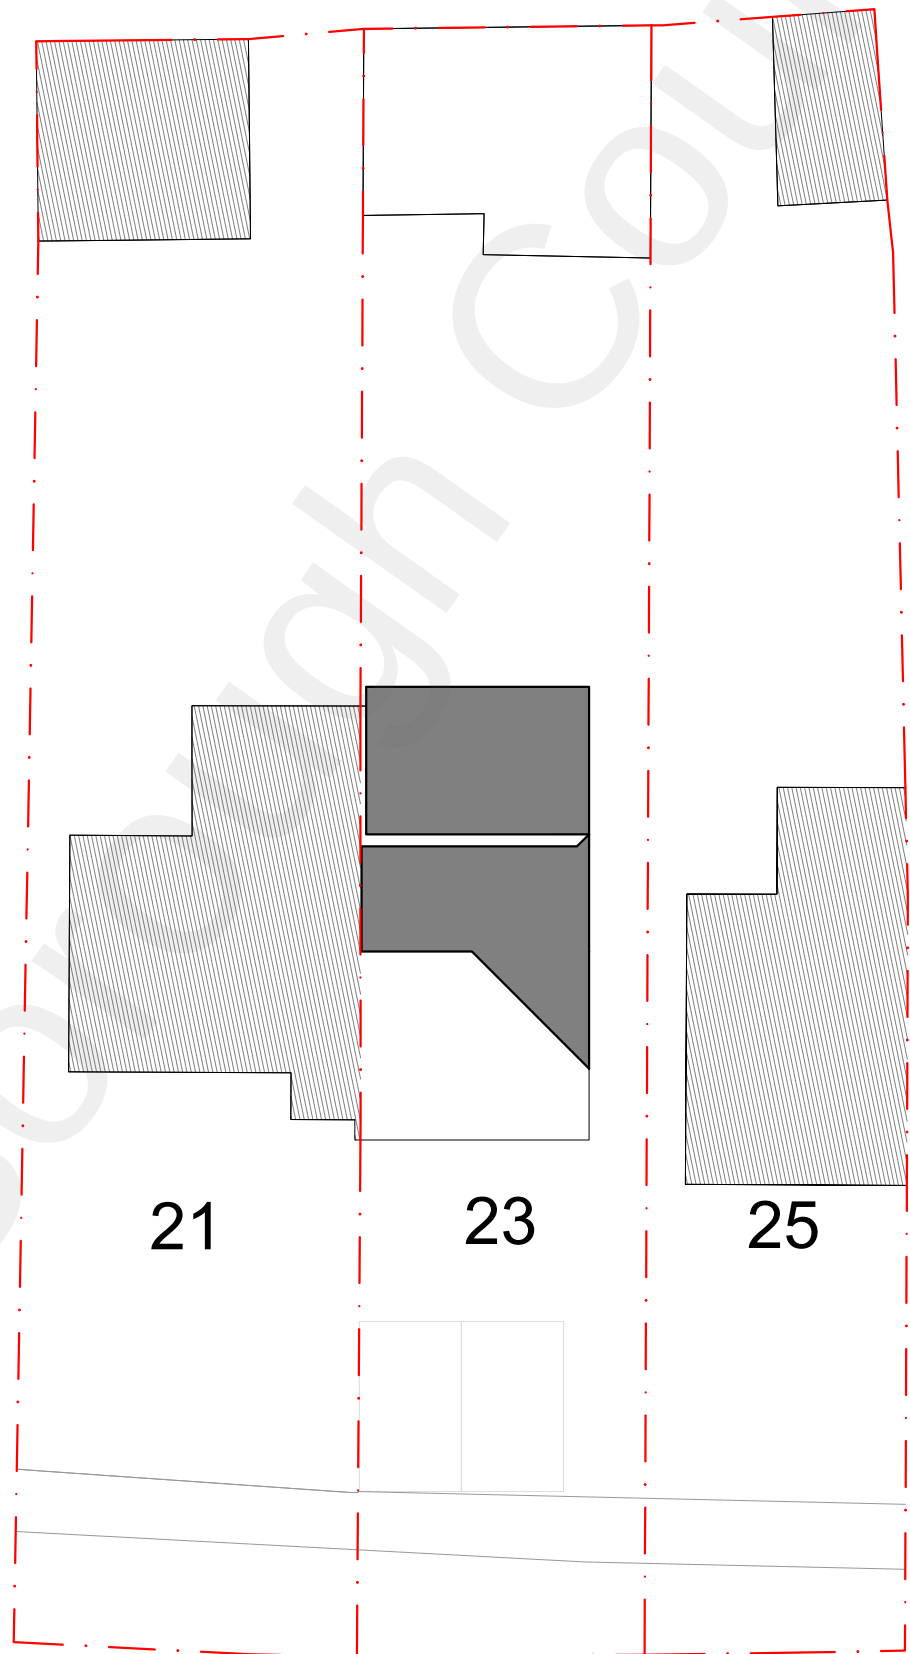

VICARAGE LANE

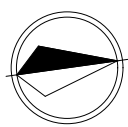

Proposed Block Plan

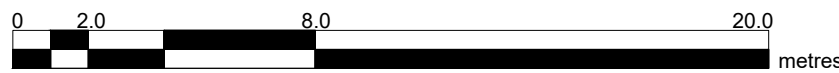

1/200 @ A2, 1/400 @ A4

GENERAL KEYS			
Boundary line			
Existing dwelling			
Proposed extension			

REV	DESCRIPTION	DRN	CHK
PP07	PLANNING DRAWINGS	15.07.2022	15.07.2022



Job Title
Two storey extension and loft conversion at 23 Vicarage Lane, DA12 4TF

Drawing Status
Planning Drawings

Client
Alan Ring

Drawing Title
Existing / Proposed Block Plan

Scale As shown	Drawn DK
Date July 22	Checked FD

Drawing No.
22-0975 - 02