


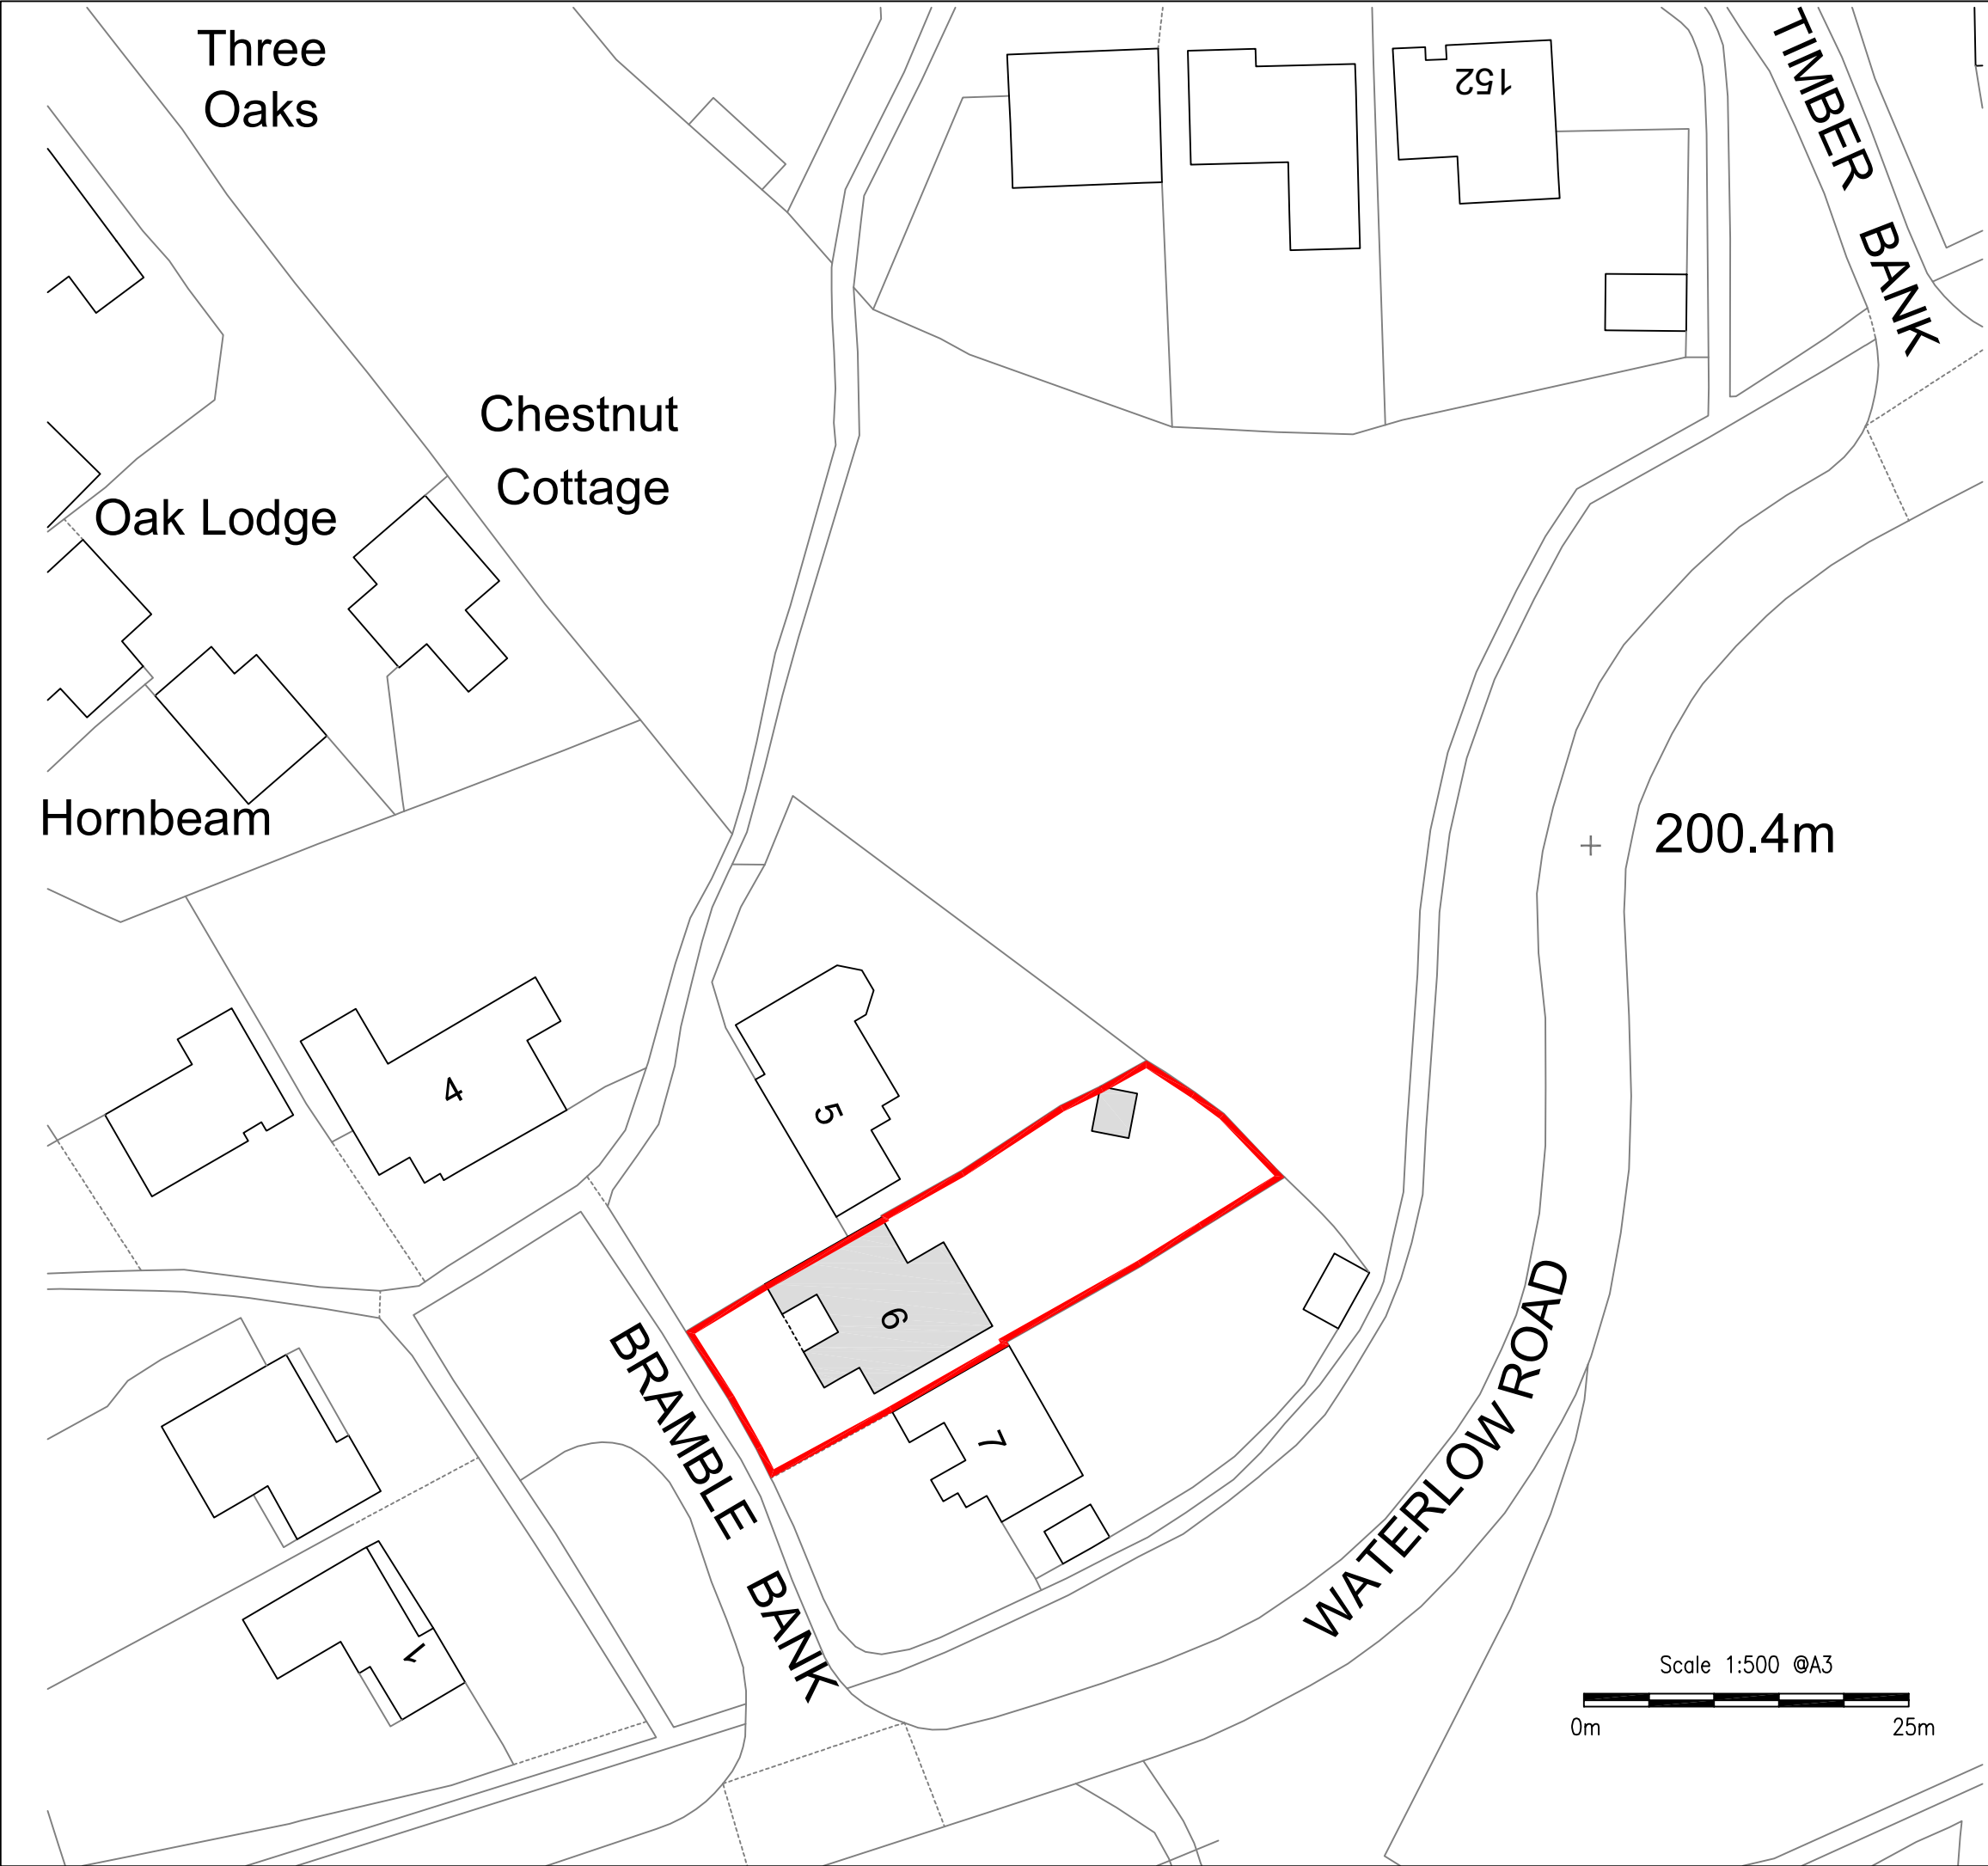

Notes

Dimensions should be checked on site prior to construction work being undertaken.

Property boundary

N

0	Preliminary issue	06-04-26
Rev	Description	Date

Future Energy Consulting Ltd
www.futureenergyconsulting.co.uk
enquiries@futureenergyconsulting.co.uk

Project:

6 Bramble Bank
Vigo Village, Gravesend, DA13 0TF

Location Plan

1:500 @ A3

6 April 2026

2026028-500-01

Rev 0