


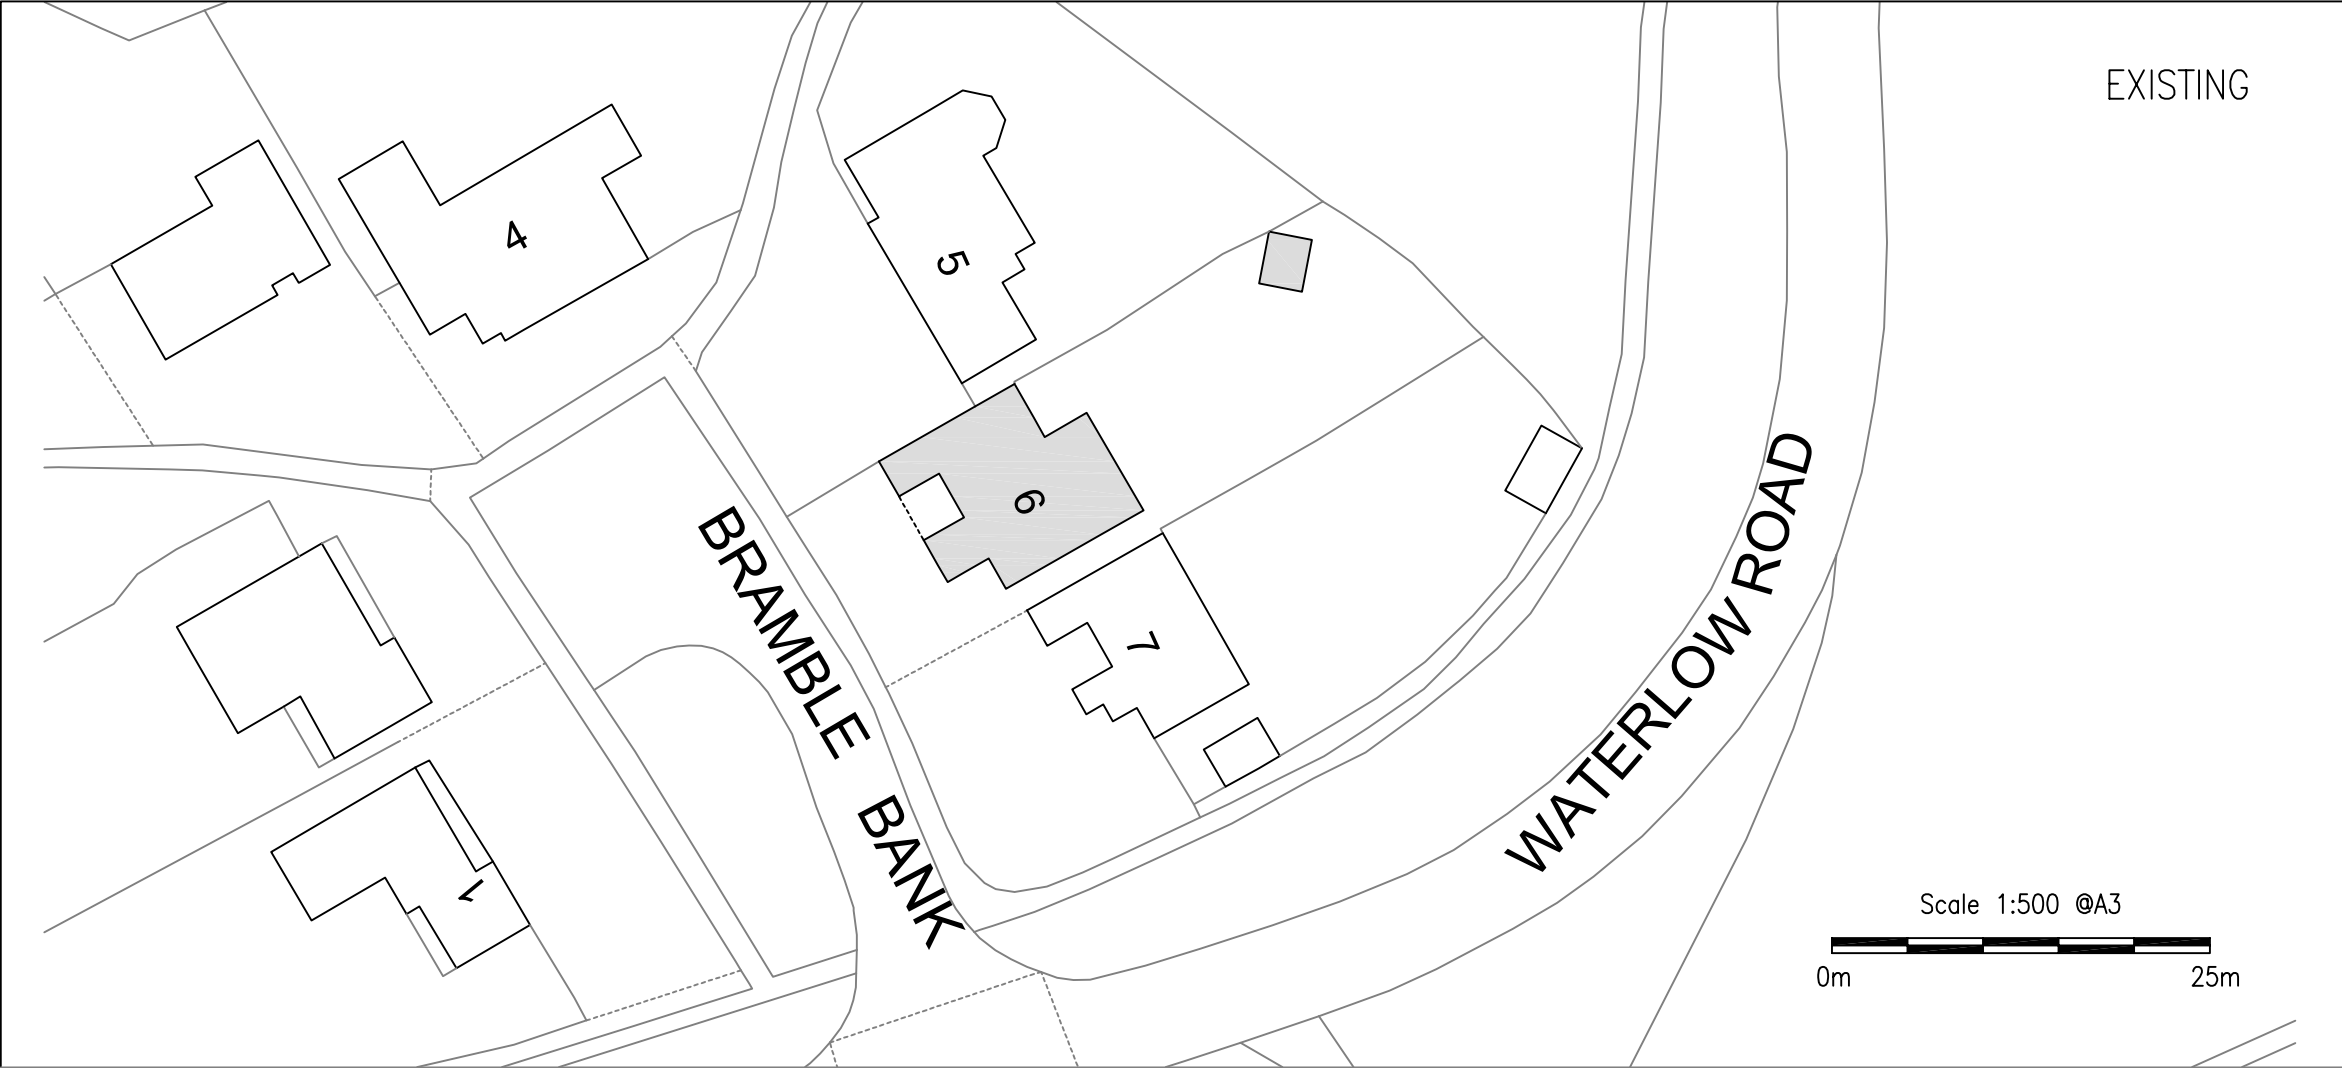

Notes

Dimensions should be checked on site prior to construction work being undertaken.

N

0	Preliminary issue	15-04-26
Rev	Description	Date
e Future Energy Consulting Future Energy Consulting Ltd www.futureenergyconsulting.co.uk enquiries@futureenergyconsulting.co.uk Project: 6 Bramble Bank Vigo Village, Gravesend, DA13 0TF		
Block Plan – existing and proposed		
1:500 @ A3		15 April 2026
2026028-500-04		Rev 0