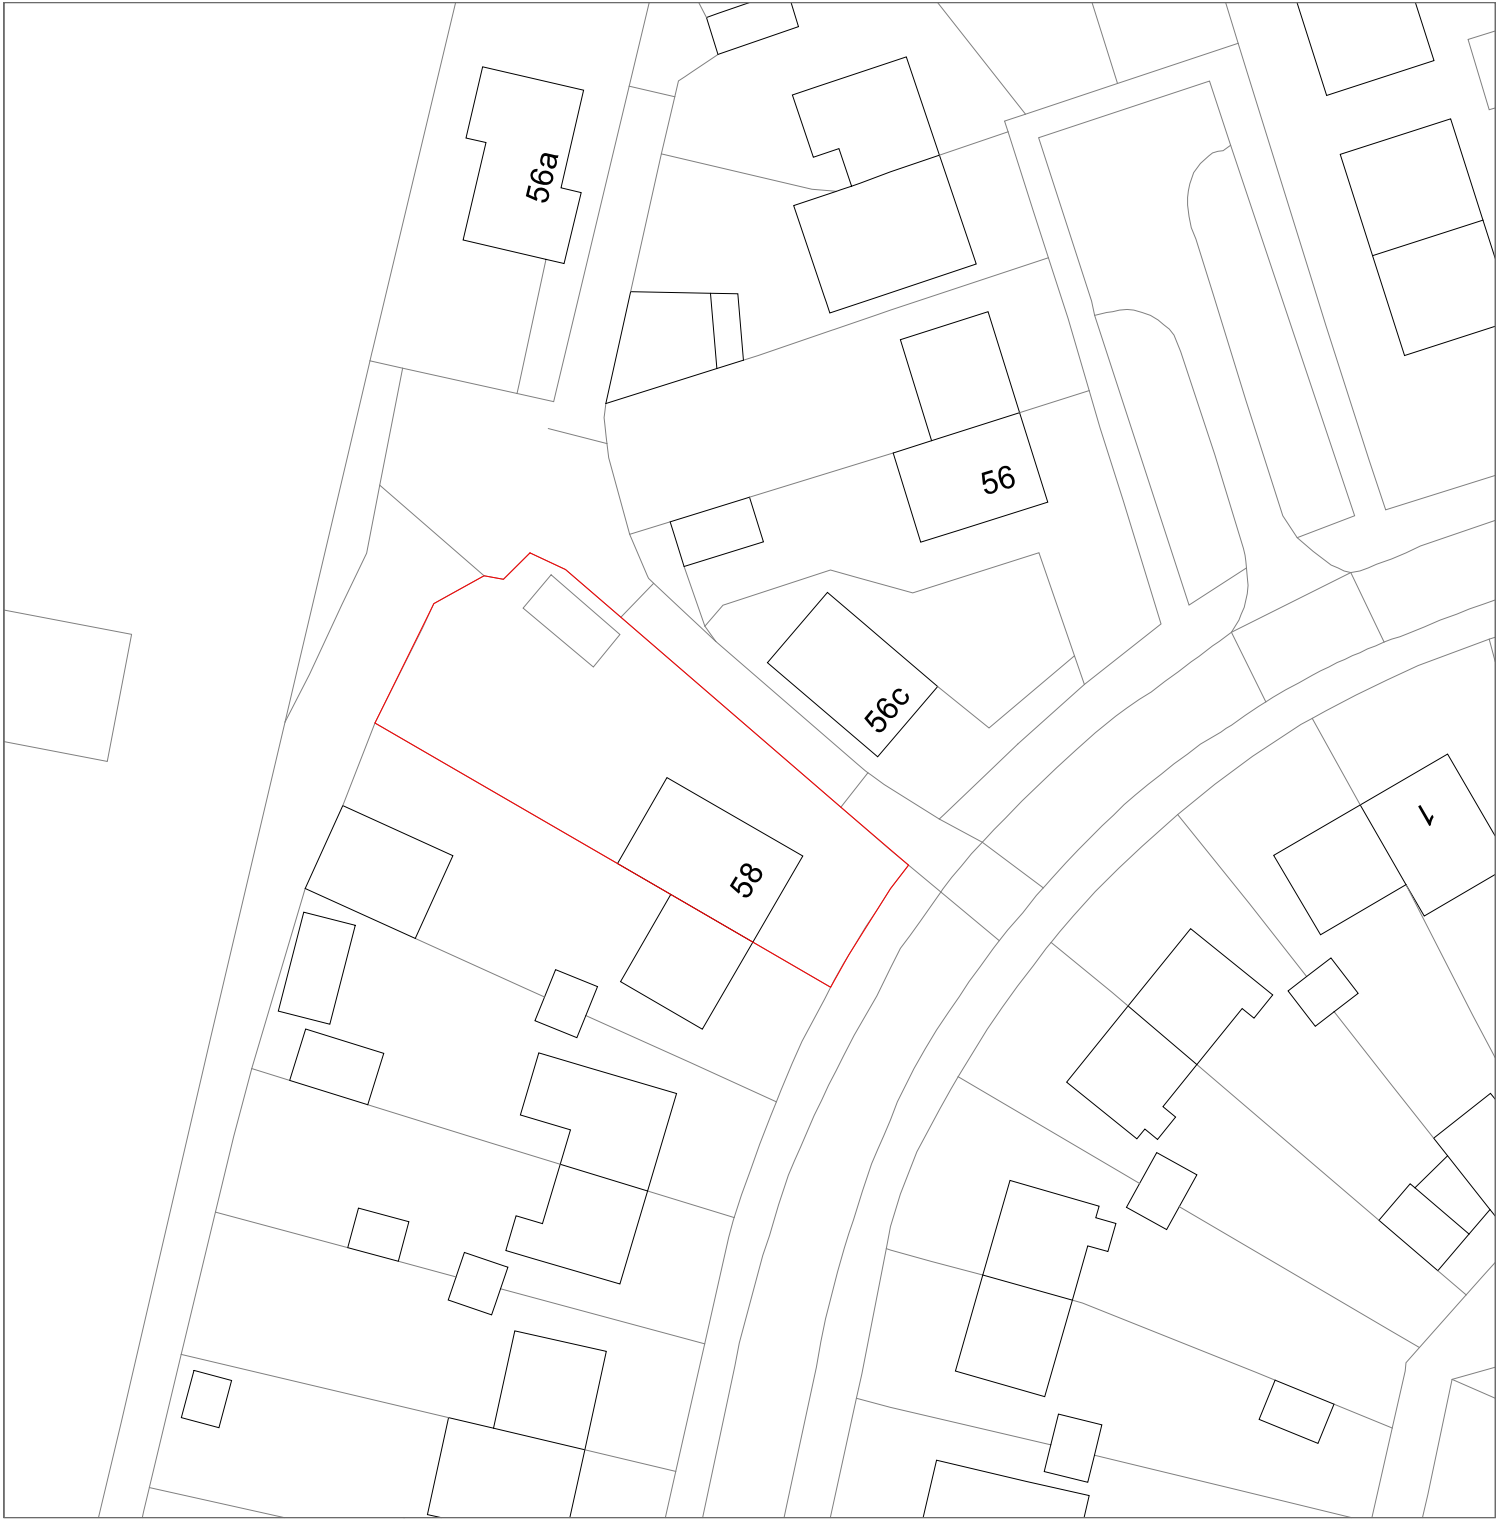


EXISTING

TBT DESIGN SERVICE		
client58 Codrington CresGravesend DA12 5DD		
projectPART TWO STOREY SIDE AND SINGLE STOREY REAR EXTENSIONS		
drawing titleEXISTING BLOCK PLAN		
drawing scales1:500	drawing no.2222 EXISTING BLOCK PLAN	
dateFebruary 2026	revision	RC
PLANNING		