

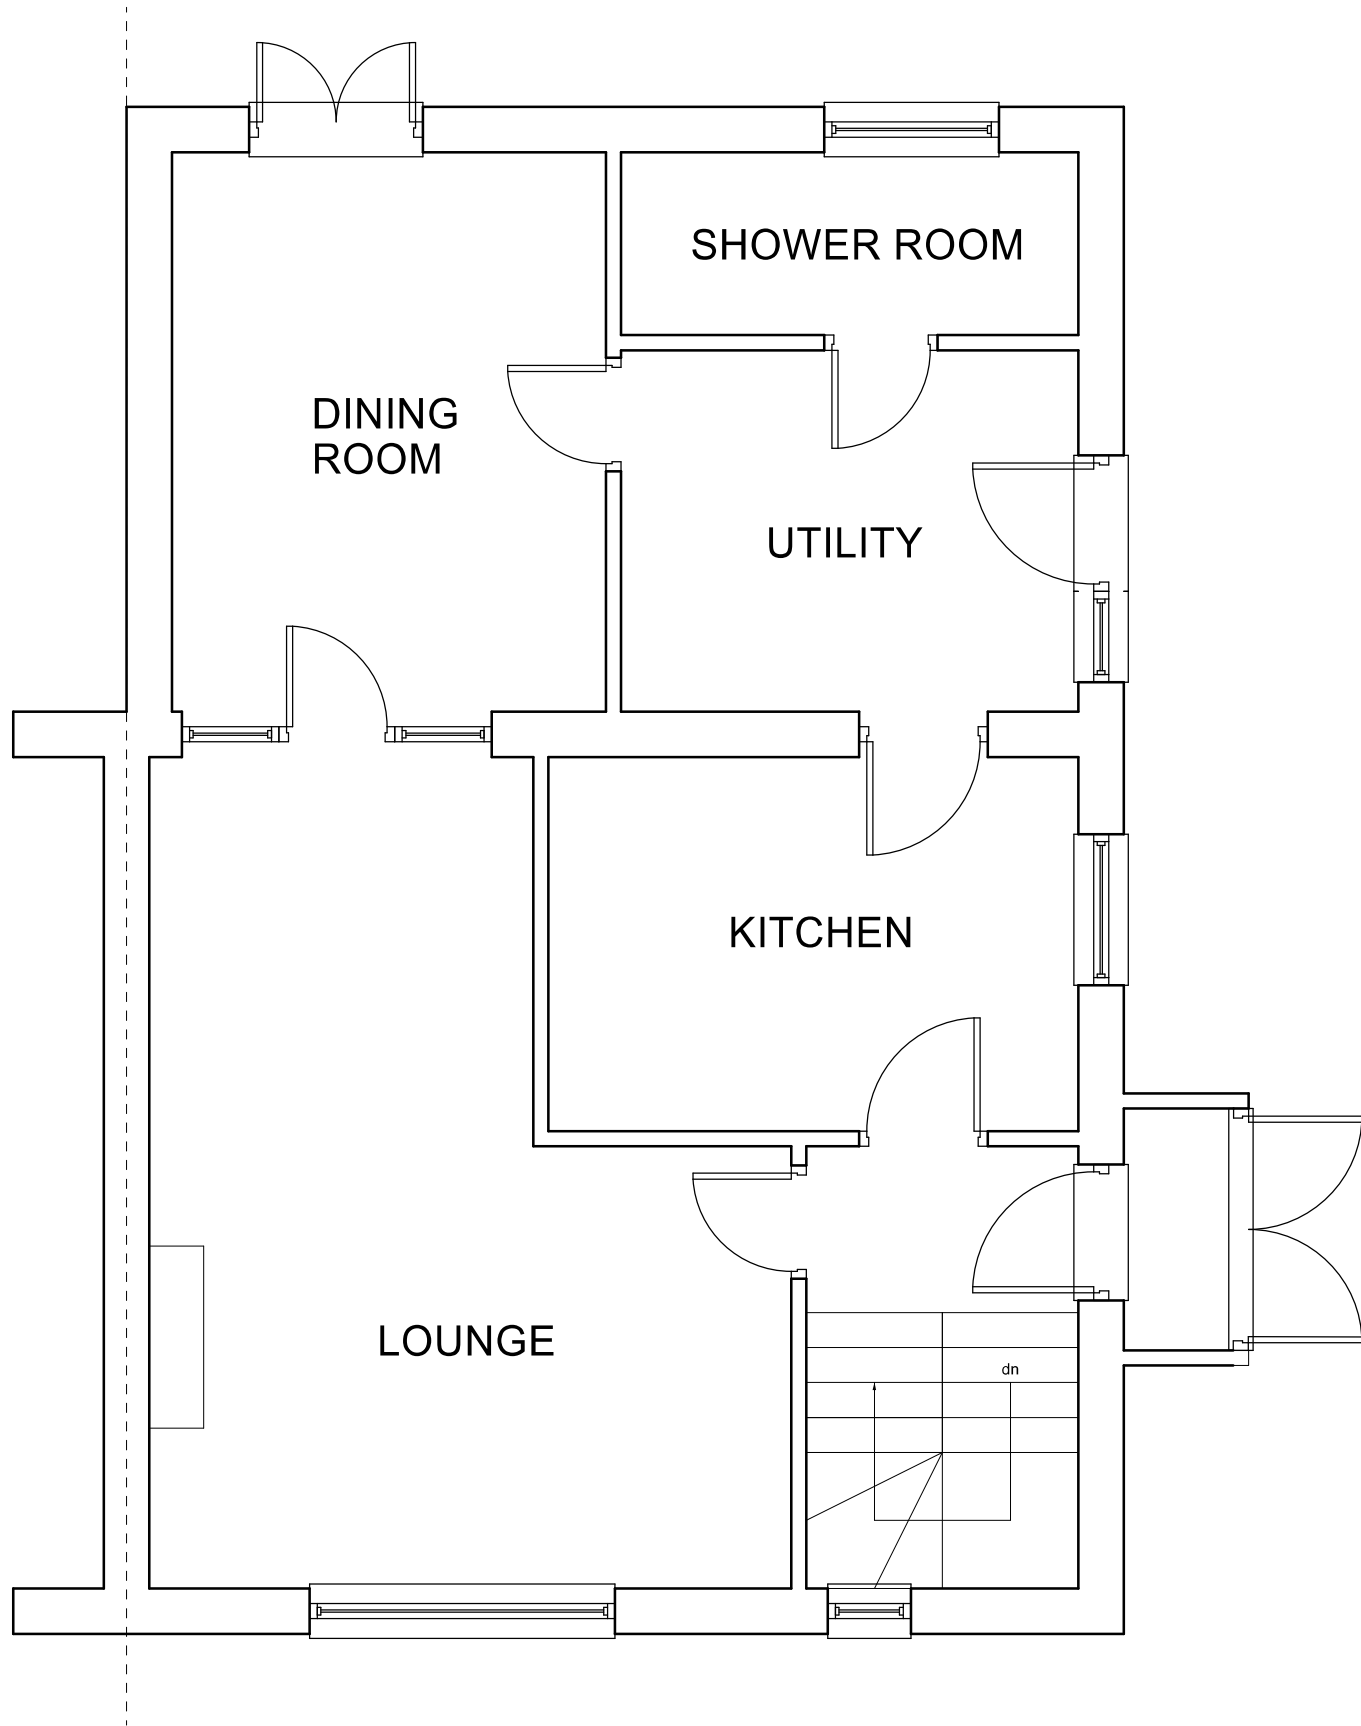
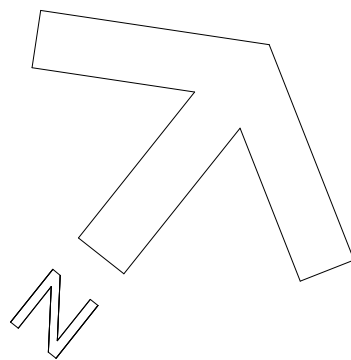


Notes / Specification

- 1. DRAWINGS ARE FOR PLANNING PURPOSES ONLY.
- 2. ALL MEASUREMENTS WITHIN THIS DOCUMENT ARE FOR DESIGN PURPOSES ONLY TO DETERMINE BEAM SIZE.
- 3. THE BUILDER IS ADVISED TO DOUBLE CHECK MEASUREMENTS ON SITE AND REPORT ANY DISCREPANCIES TO THE DESIGN ENGINEER PRIOR TO ORDERING MATERIALS.
- 4. THE DESIGN ENGINEER DOES NOT ACCEPT ANY RESPONSIBILITY FOR MATERIALS INCORRECTLY ORDERED.
- 5. DO NOT SCALE FROM THIS DRAWING
- 6. THESE DRAWINGS ARE THE COPYRIGHT OF RICHARD CAINE LIMITED

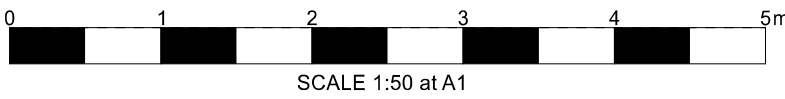

GROUND FLOOR

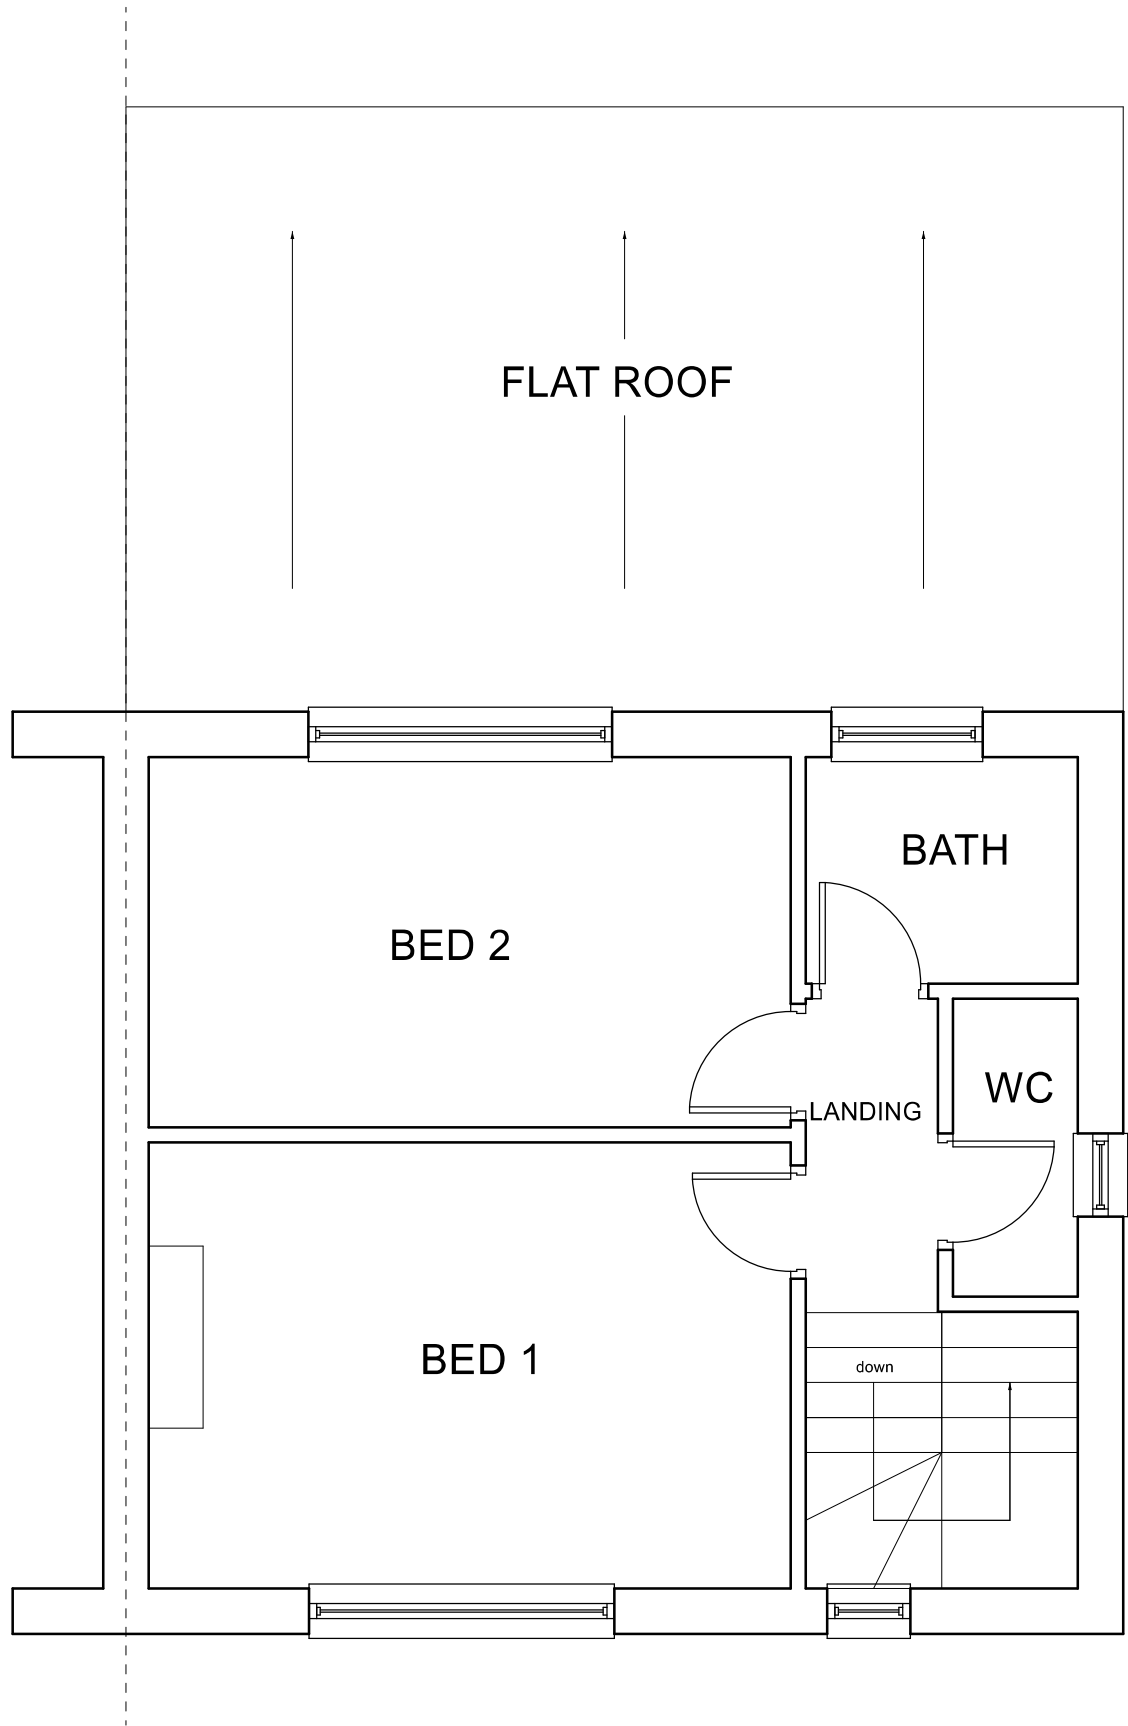

FIRST FLOOR

TBT DESIGN SERVICE		
97 Primrose Drive, Aylesford, Kent, ME20 6EH T: 07916693573 E: designservice2017@outlook.com		
client	58 Codrington Crescent	
project	PART TWO STOREY SIDE AND SINGLE STOREY REAR EXTENSIONS	
drawing title	Existing Plans	
drawing scales	drawing no. 1:50 2222 Existing Plans	
date	revised	RC
FEBRUARY 2026		
PLANNING		