




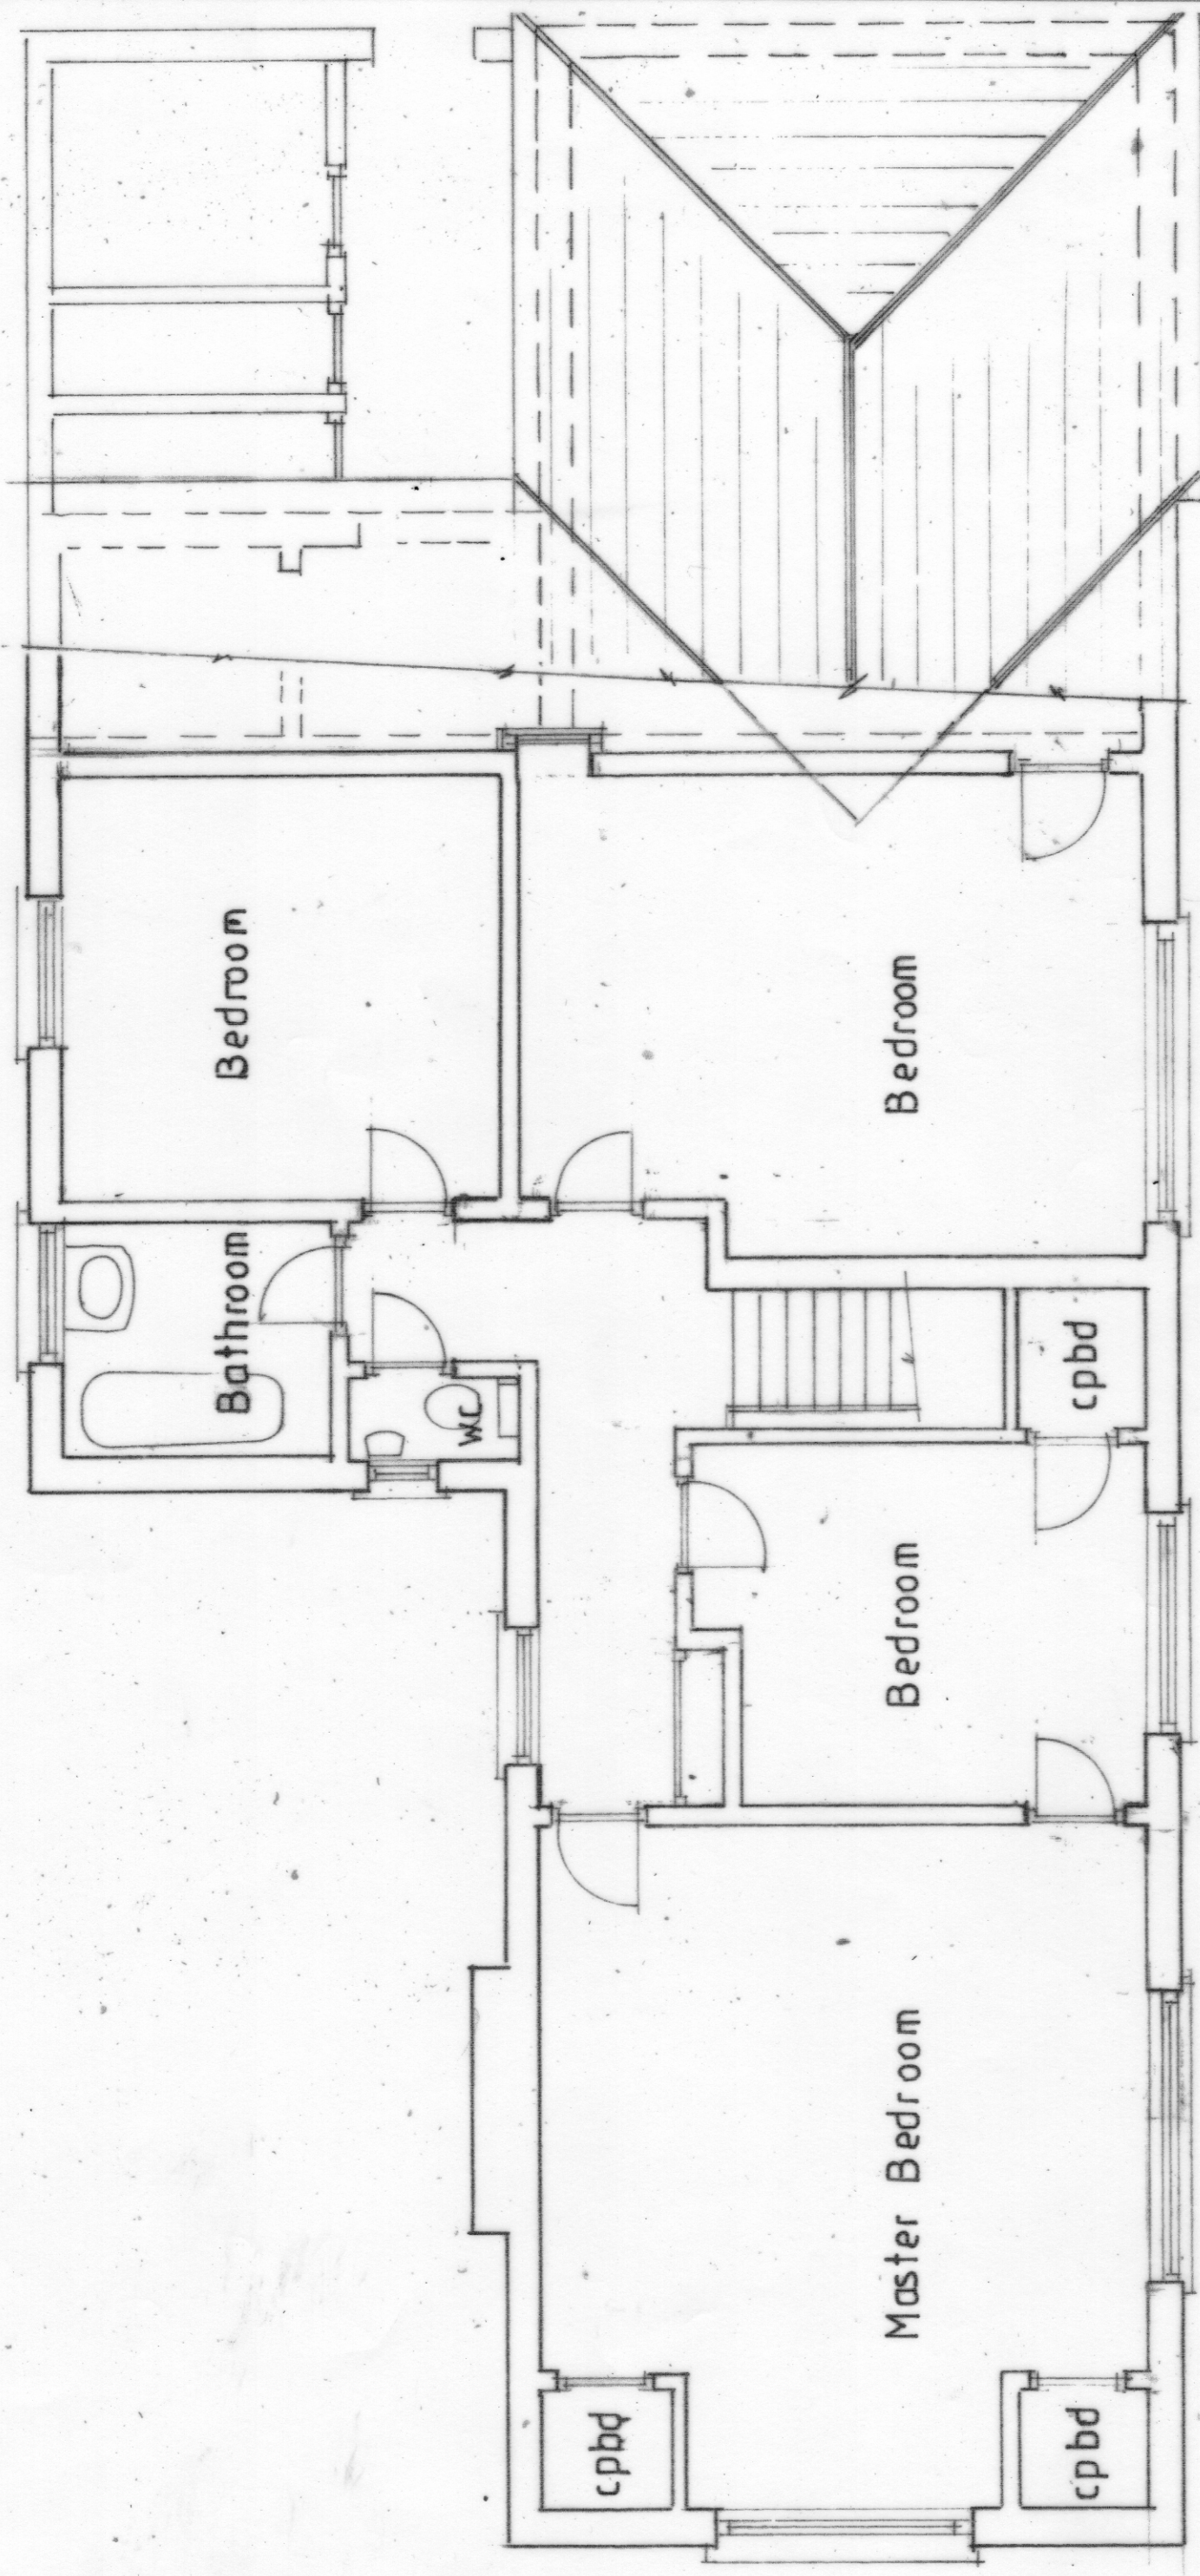

First Floor Plan

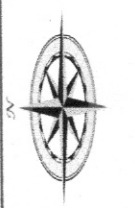

PROPOSED TWO STOREY SIDE EXTENSION AND A TWO STOREY REAR
EXTENSION WITH CATSLIDE ROOF INCORPORATING 2NO. REAR DORMERS
MR L BUTTON BROADLEAVES BOWSDEN LANE SHORNE DA12 3LA
1:50 @ A3 231123/2 OF 9 136M² EXISTING FIRST FLOOR PLAN

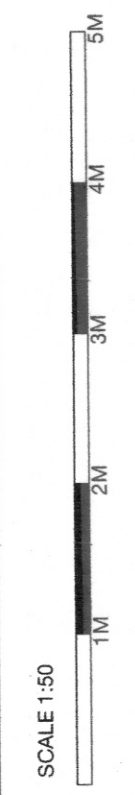

WESTLEIGH DESIGN