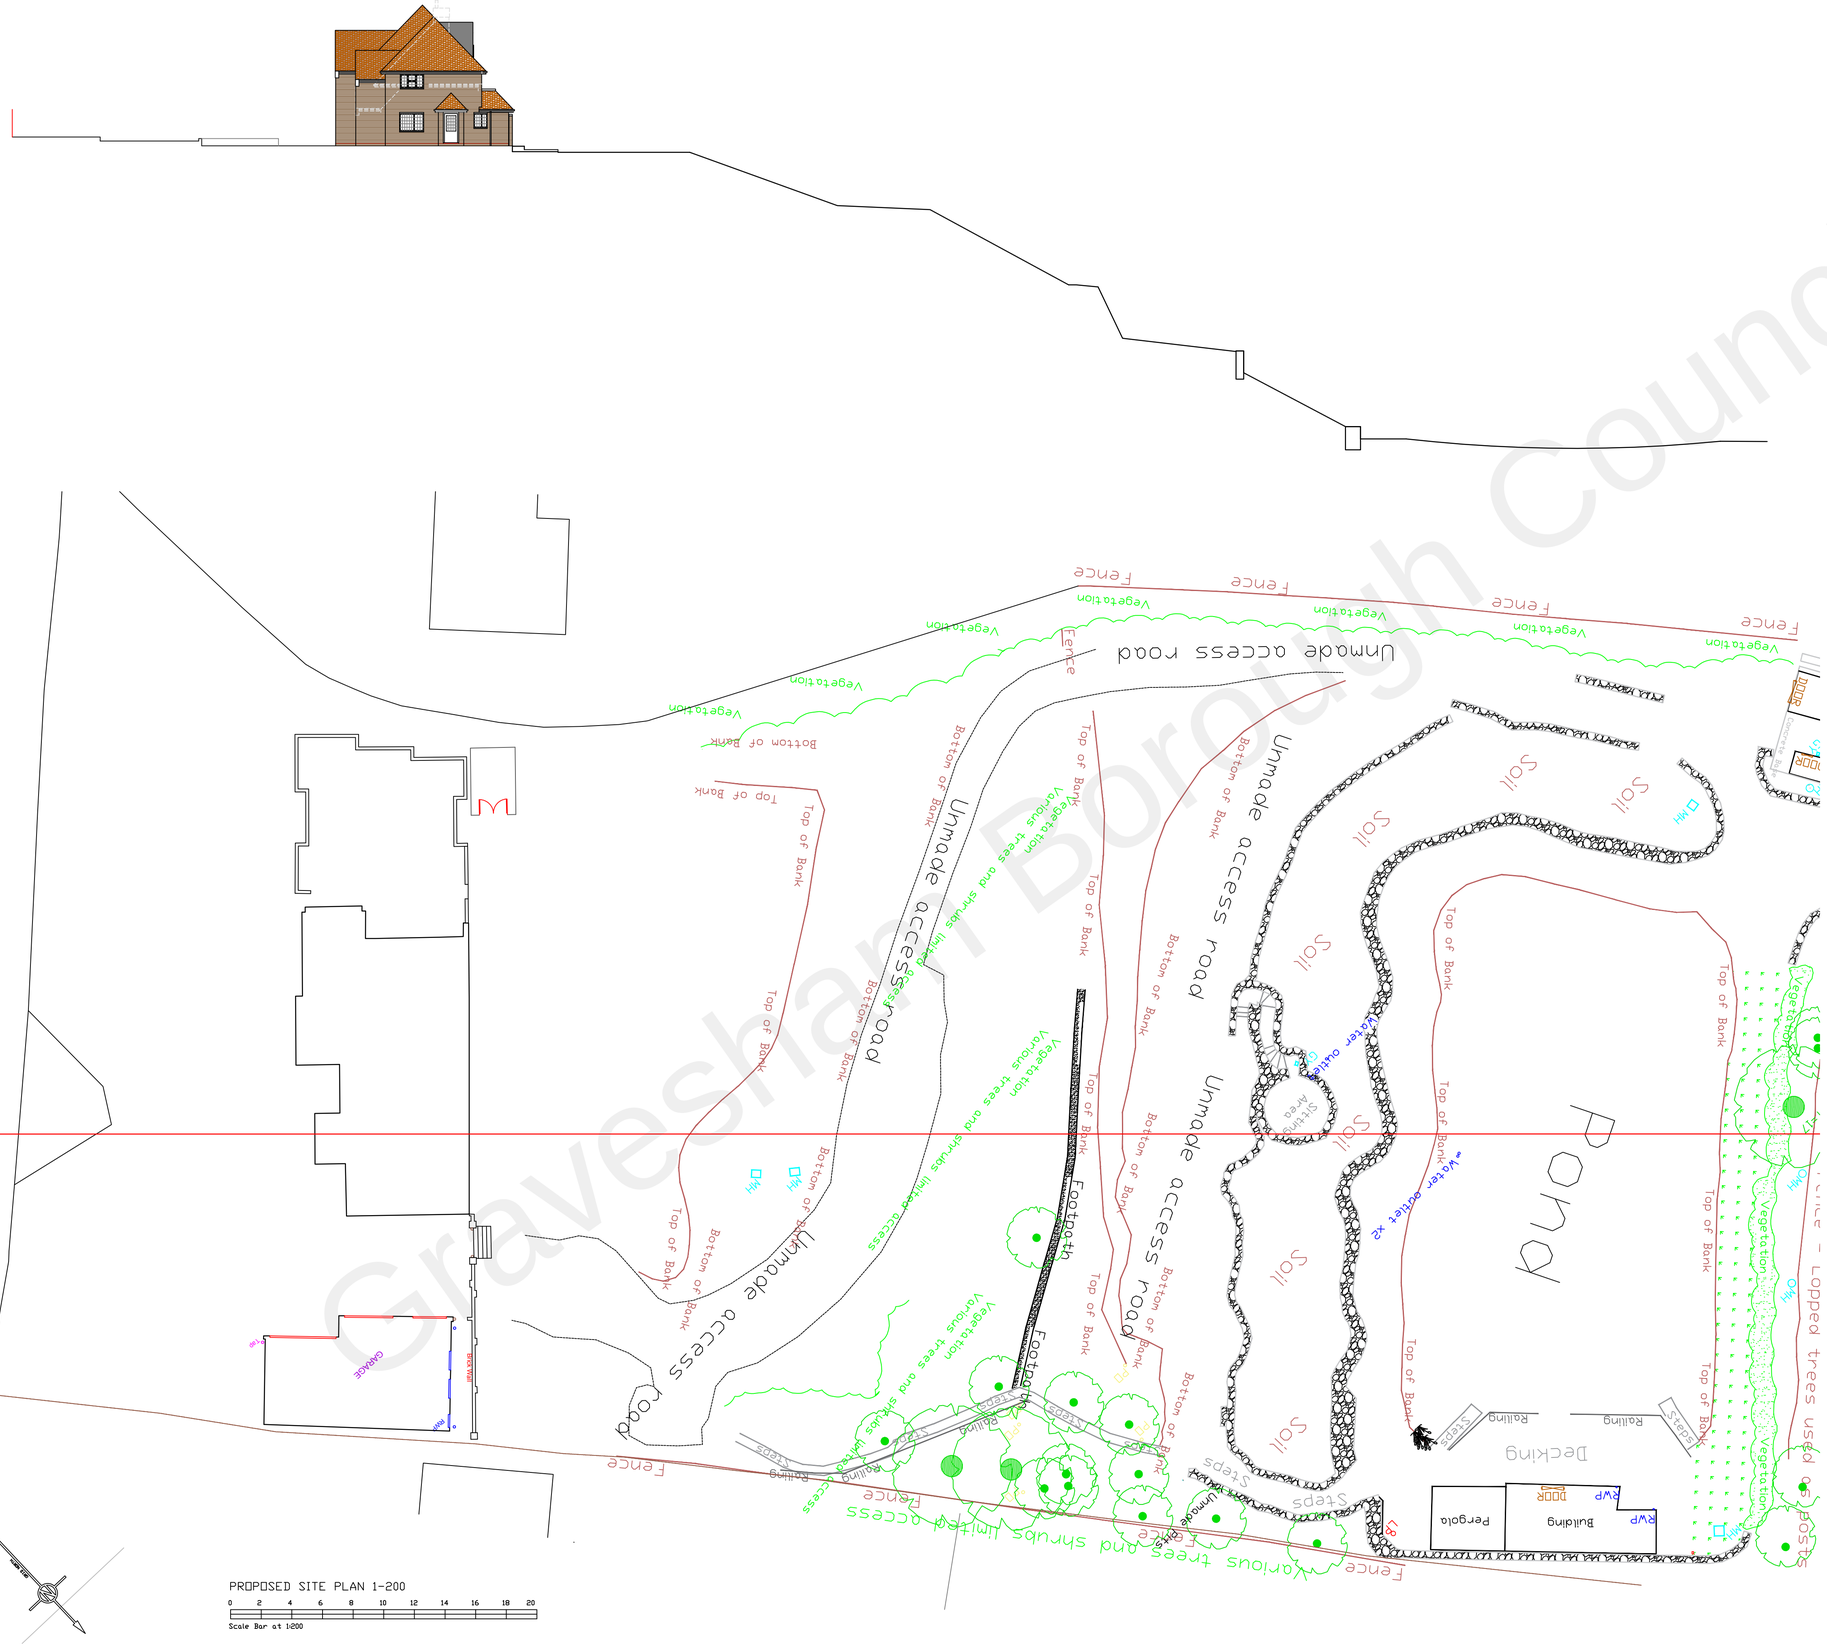


Gravesham Borough Council

Revision	Date	Description

Status
PLANNING

Mark Carter ASSOCIATES
Architectural Design

design studio
priestfield stadium gillingham kent ME7 4DD
tel 01634 304700 fax 01634 850986
e mail: markcarter.design@virgin.net

Client
MR AND MRS COWARD

Drawing Title
EXISTING GARDEN

Project Title
ALTERATIONS AT
SHORNE MEAD
PEAR TREE LANE

Scale	Date	Drawn
1:100	MAY 22	MC

Drawing No	Rev
3262 - 012	–