


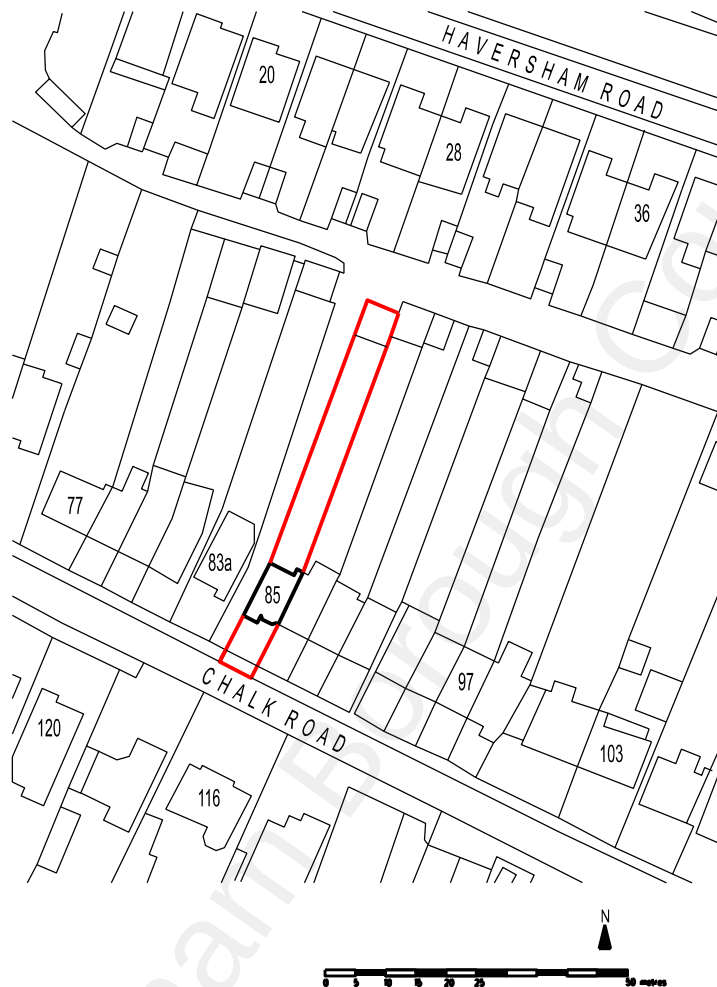

REVISION	DATE
----------	------

ARCHITECT TA ARCHITECTS 11 JOYDENS WOOD ROAD BEXLEY KENT DA5 2HS Tel 07905 130591 ta140256@gmail.com
--

JOB CREATION OF VEHICULAR ACCESS AND HARDSTANDING AT 85 CHALK ROAD GRAVESEND KENT DA12 4UT

DRAWING SITE LOCATION PLAN

SCALE 1:1250 AT A4	DATE MAY 2022
-------------------------------------	--------------------------------

DRAWING NO. DM/01
