




EXISTING BLOCK PLAN scale 1:500



proposed crossover
shown hatched



PROPOSED BLOCK PLAN scale 1:500

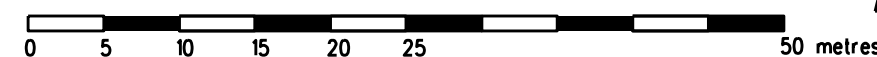

REVISION	DATE
ARCHITECT TAARCHITECTS 11 JOYDENS WOOD ROAD BEXLEY KENT DA5 2HS Tel 07905 130591 ta140256@googlemail.com	

JOB CREATION OF VEHICULAR ACCESS TO HARDSTANDING AT 85 CHALK ROAD GRAVESEND KENT DA12 4UT
--

DRAWING EXISTING & PROPOSED SITE BLOCK PLANS

SCALE	DATE
1:500 AT A3	MAY 2022

DRAWING NO. DM/02
