


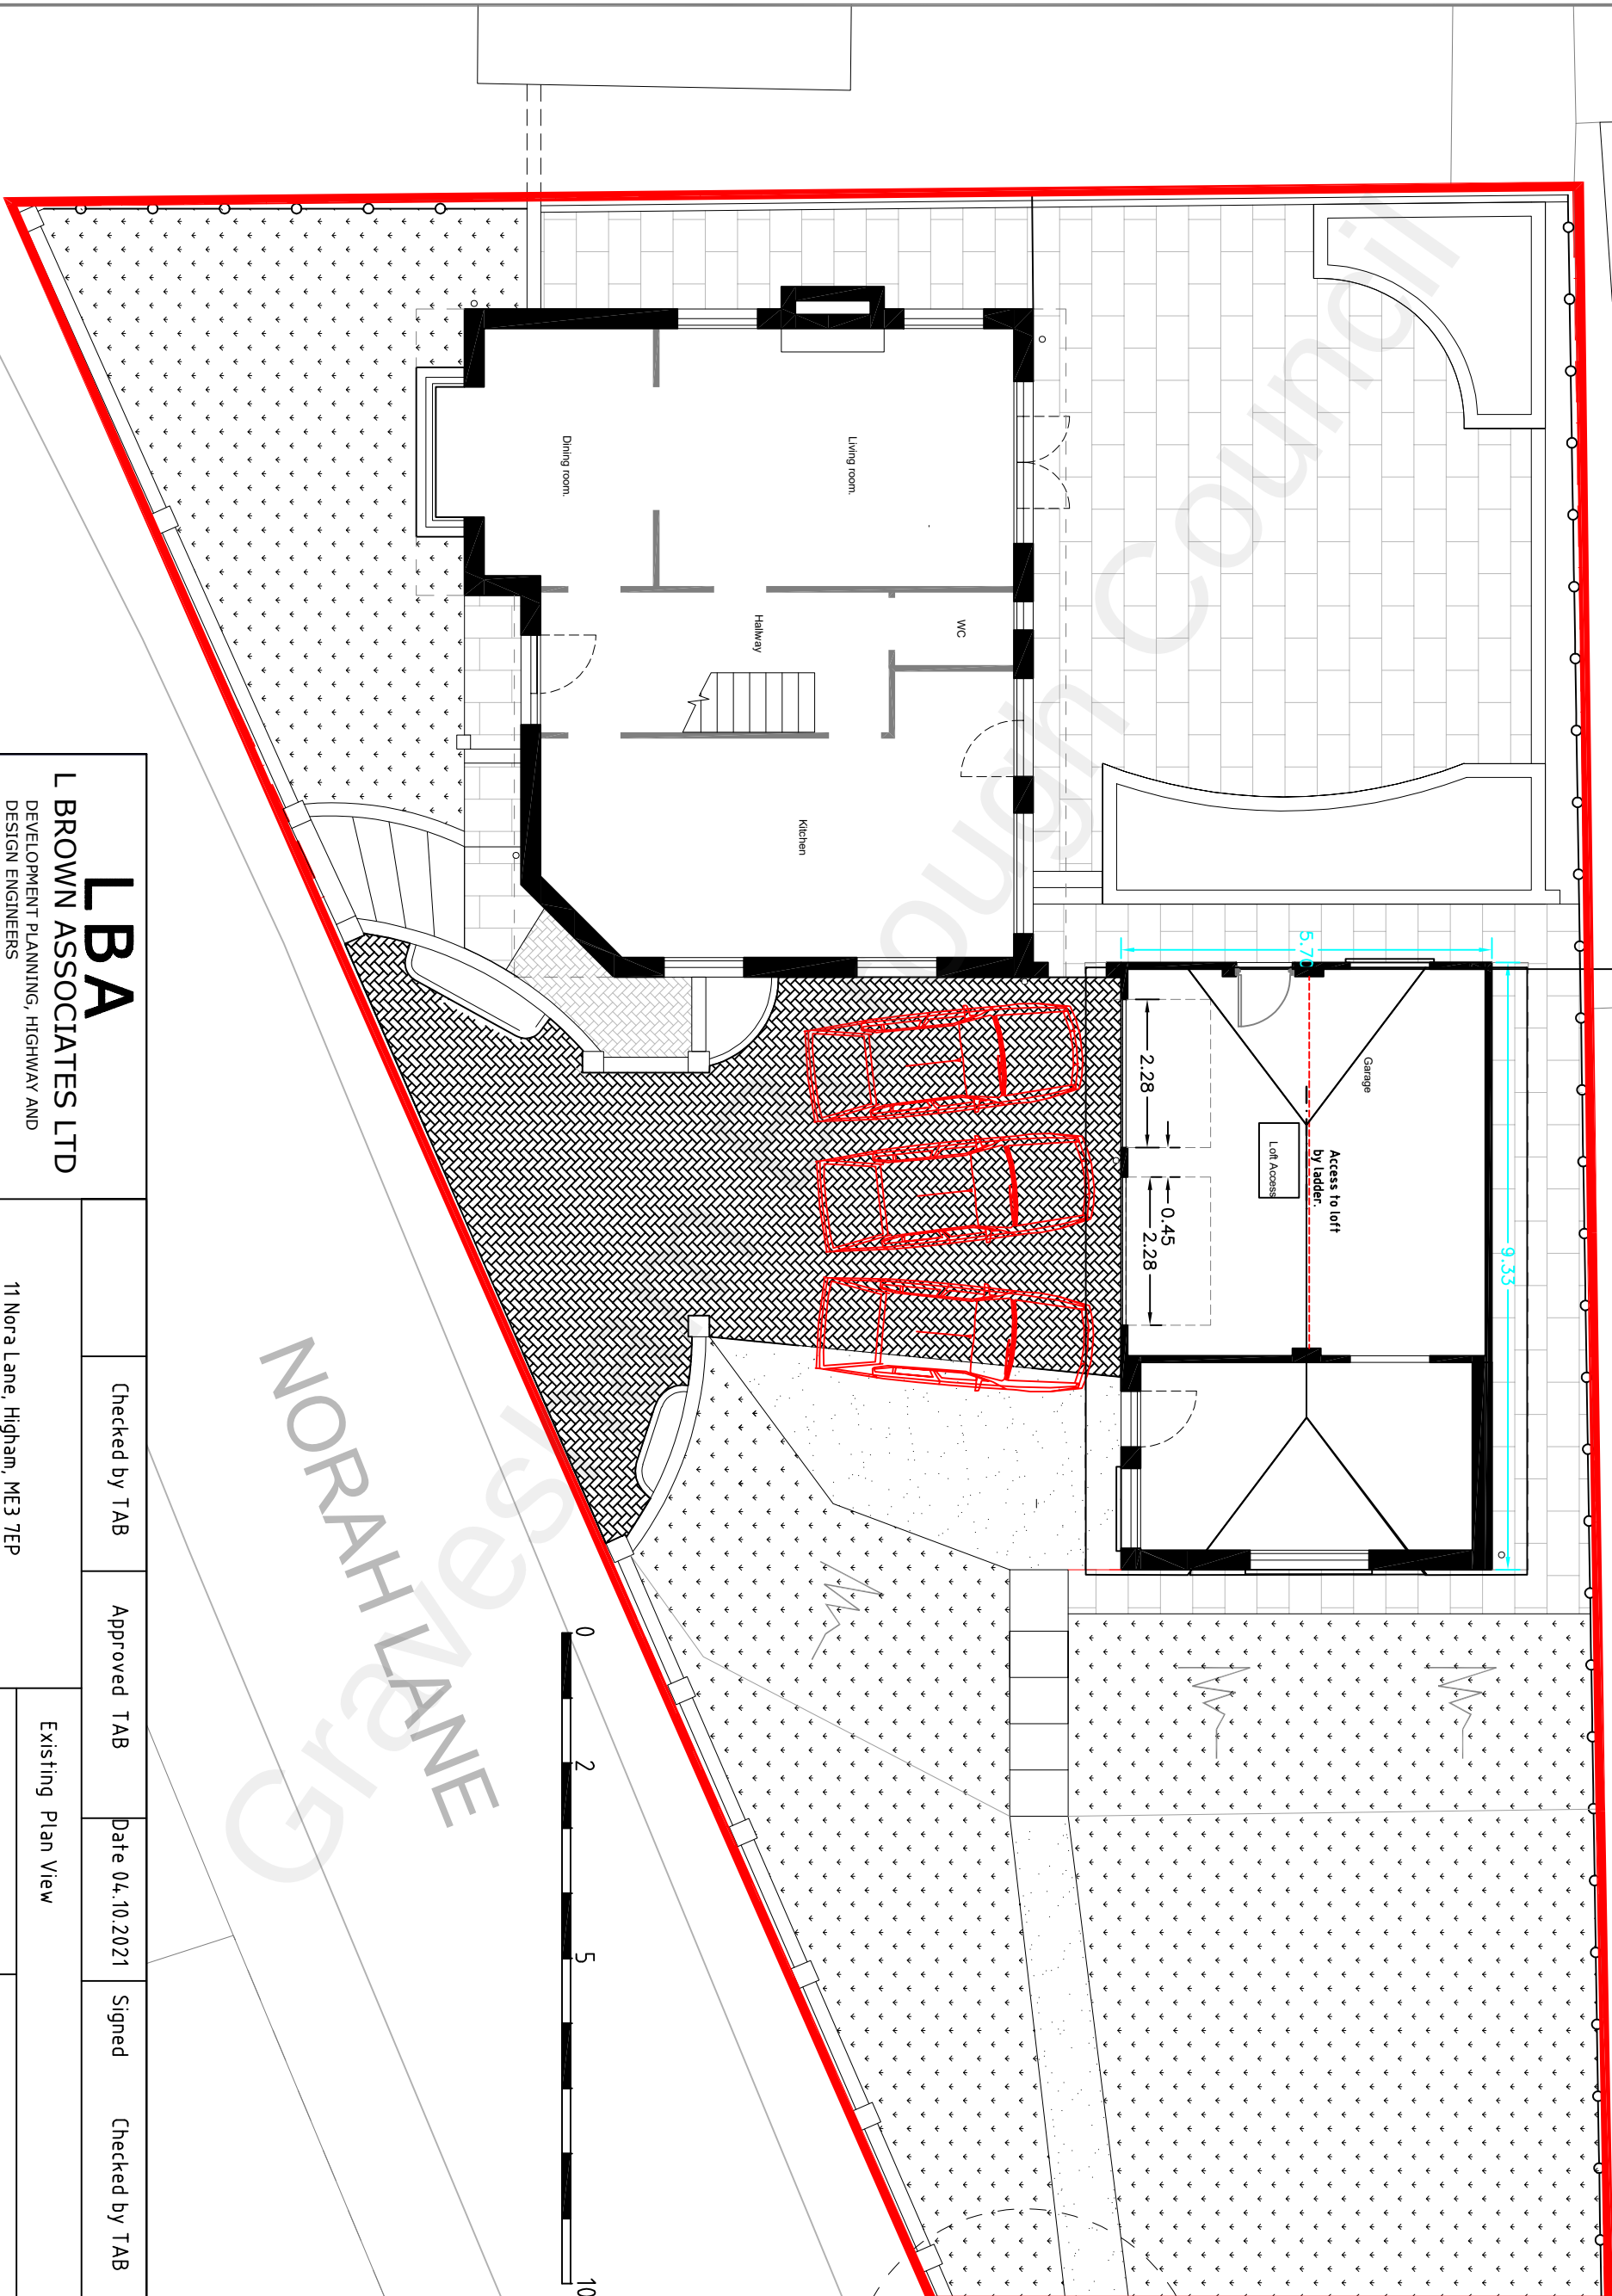

LBA

L BROWN ASSOCIATES LTD

DEVELOPMENT PLANNING, HIGHWAY AND
DESIGN ENGINEERS
34 Fallowfield, Chatham, Kent, ME5 0DX
Telephone 01634 301082.

Checked by TAB

Approved TAB

Date 04.10.2021

Signed

Checked by TAB

11 Nora Lane, Higham, ME3 7EP

Existing Plan View

Scale 1:100 @ A3

Drawing No TAB/06/34A